


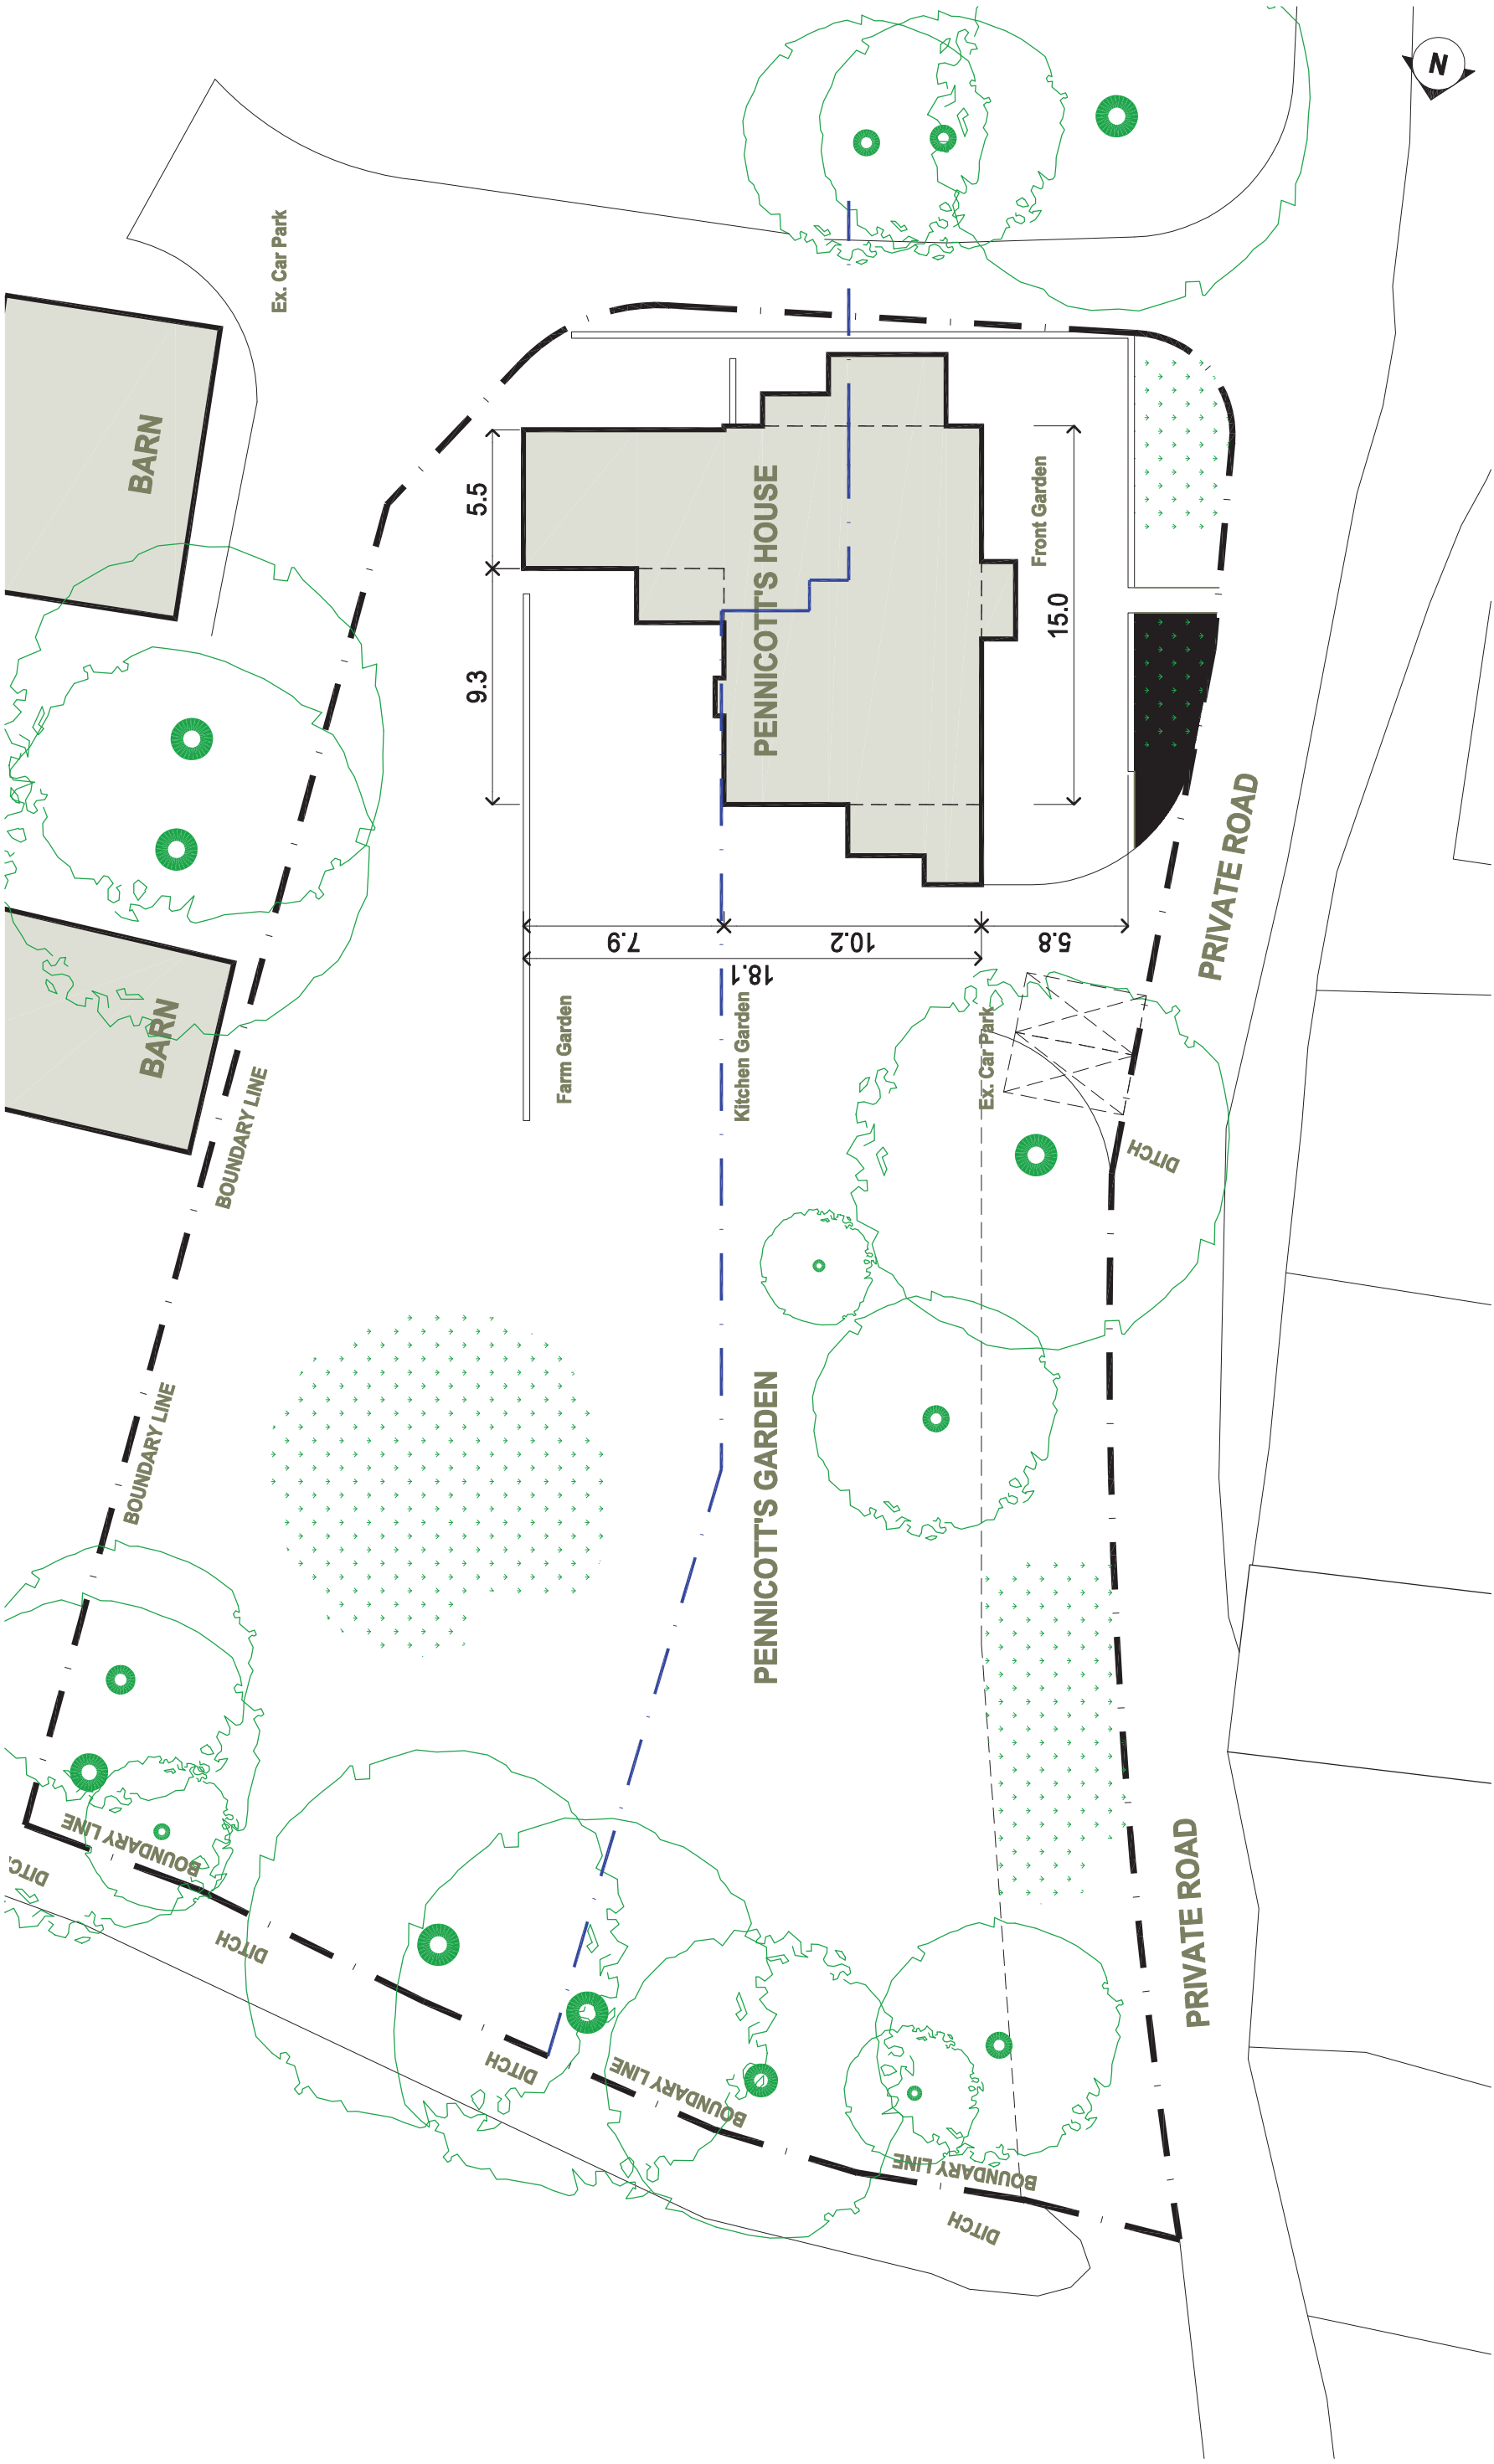



Architect @
 Buildingdoctors.co.uk
 Office: 137, EN1 1QT
 0208 363 5764
RIBA

Disclaimer;
 No Reproduction without Consent
 Do not Scale from this Drawing
 Only use Dimensions Shown
 Dims & Areas accurate to 5%
 © Copyright 2021 Building Doctors

Date	Amendments	Ve.	In.	Project	Title	Block Plan
				Pennicotts Farm PO20 1LN		EXISTING Mr. S. Cox-Rusbridge

☐ Draft
 ☒ Planning
 ☐ B. Control
 ☐ Tender
 ☐ Constr.
 ☐ Other

971 - A010
 1:100
 0M 0.5M 1M 1.5M 2M
 1:50 1:100 0M 1M 2M 3M 4M

A3
 1:100