


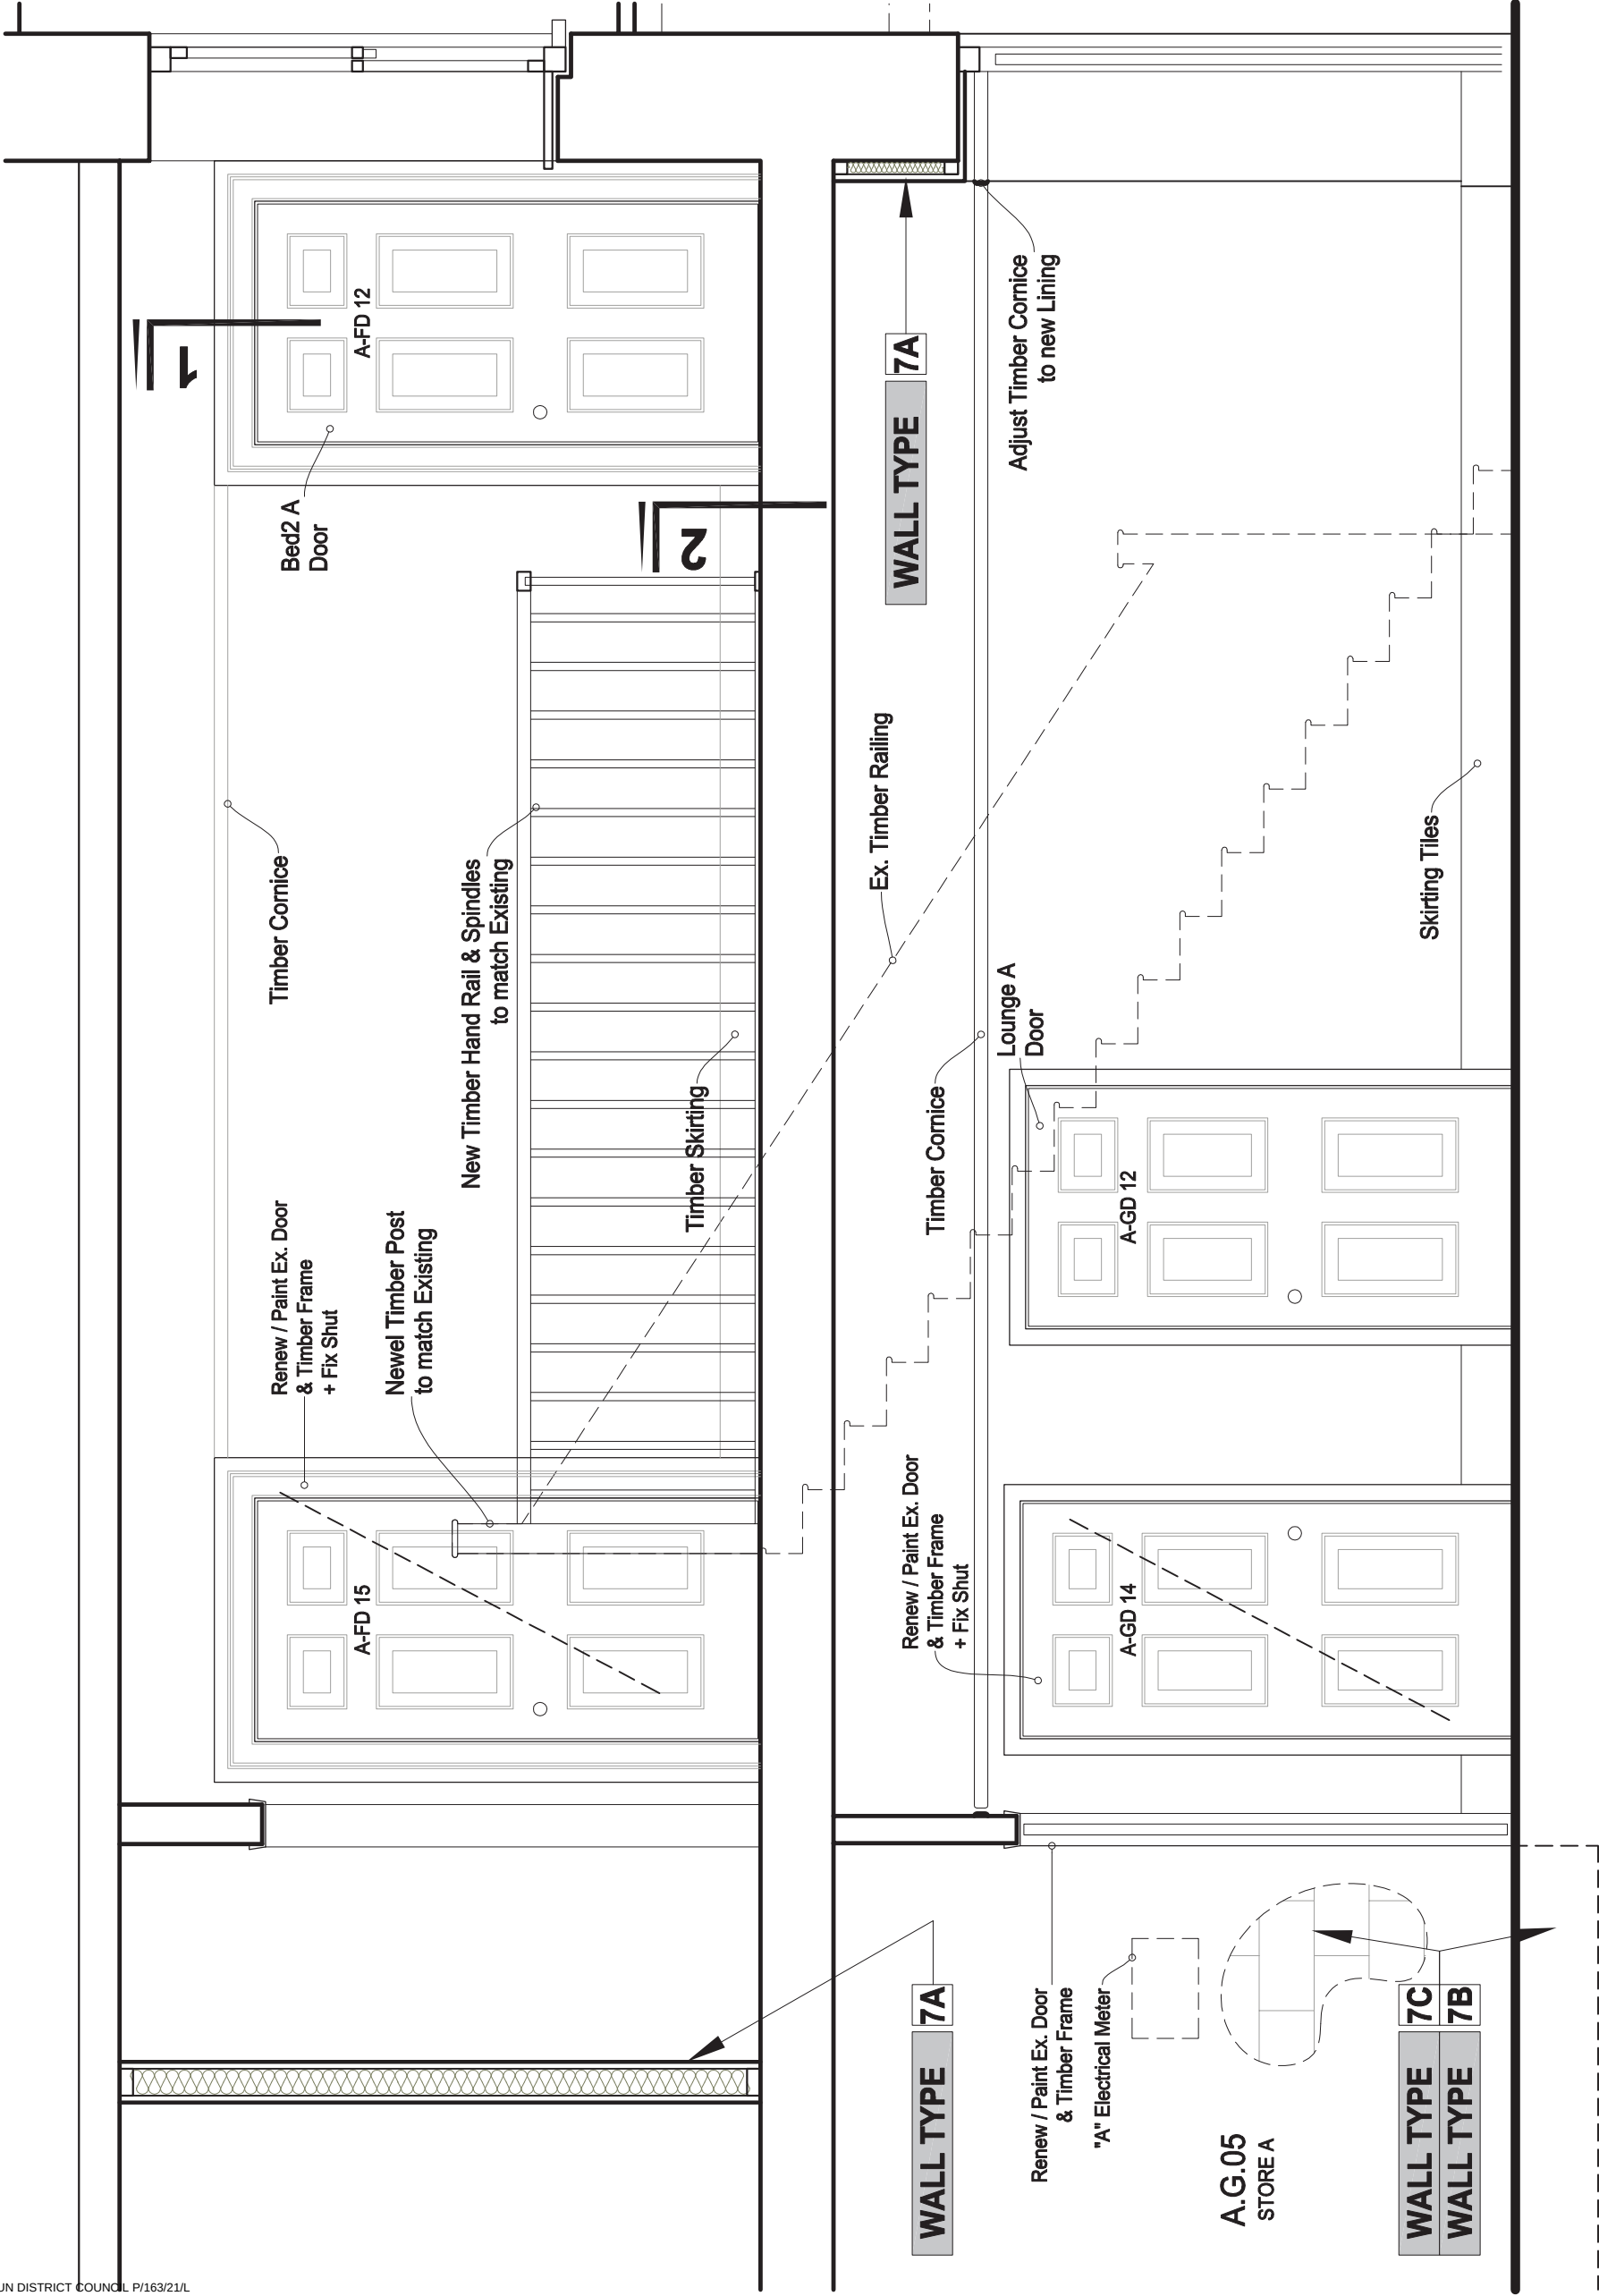

Architect @
Buildingdoctors.co.uk
Office: 137. EN1 1QT
0208 363 5764

RIBA

Disclaimer;
No Reproduction without Consent
Do not Scale from this Drawing
Only use Dimensions Shown
Dims & Areas accurate to 5%

© Copyright 2021 Building Doctors

Amendments

Date	Ve.	In.
05.05.21	A	FR
14.07.21	B	FR
27.07.21	C	FR

Project

Pennicotts Farm

PO20 1LN

☐ Draft ☐ Planning ☐ B. Control ☒ Tender ☐ Constr. ☐ Other

Title

House A Staircase

B-B Section

Client

Mr. S. Cox-Rusbridge

971 - B830 C

0 M 25 M 50 M 75 M 100 M

1:25 1:100

0 M 1 M 2 M 3 M 4 M

1:25

A3