


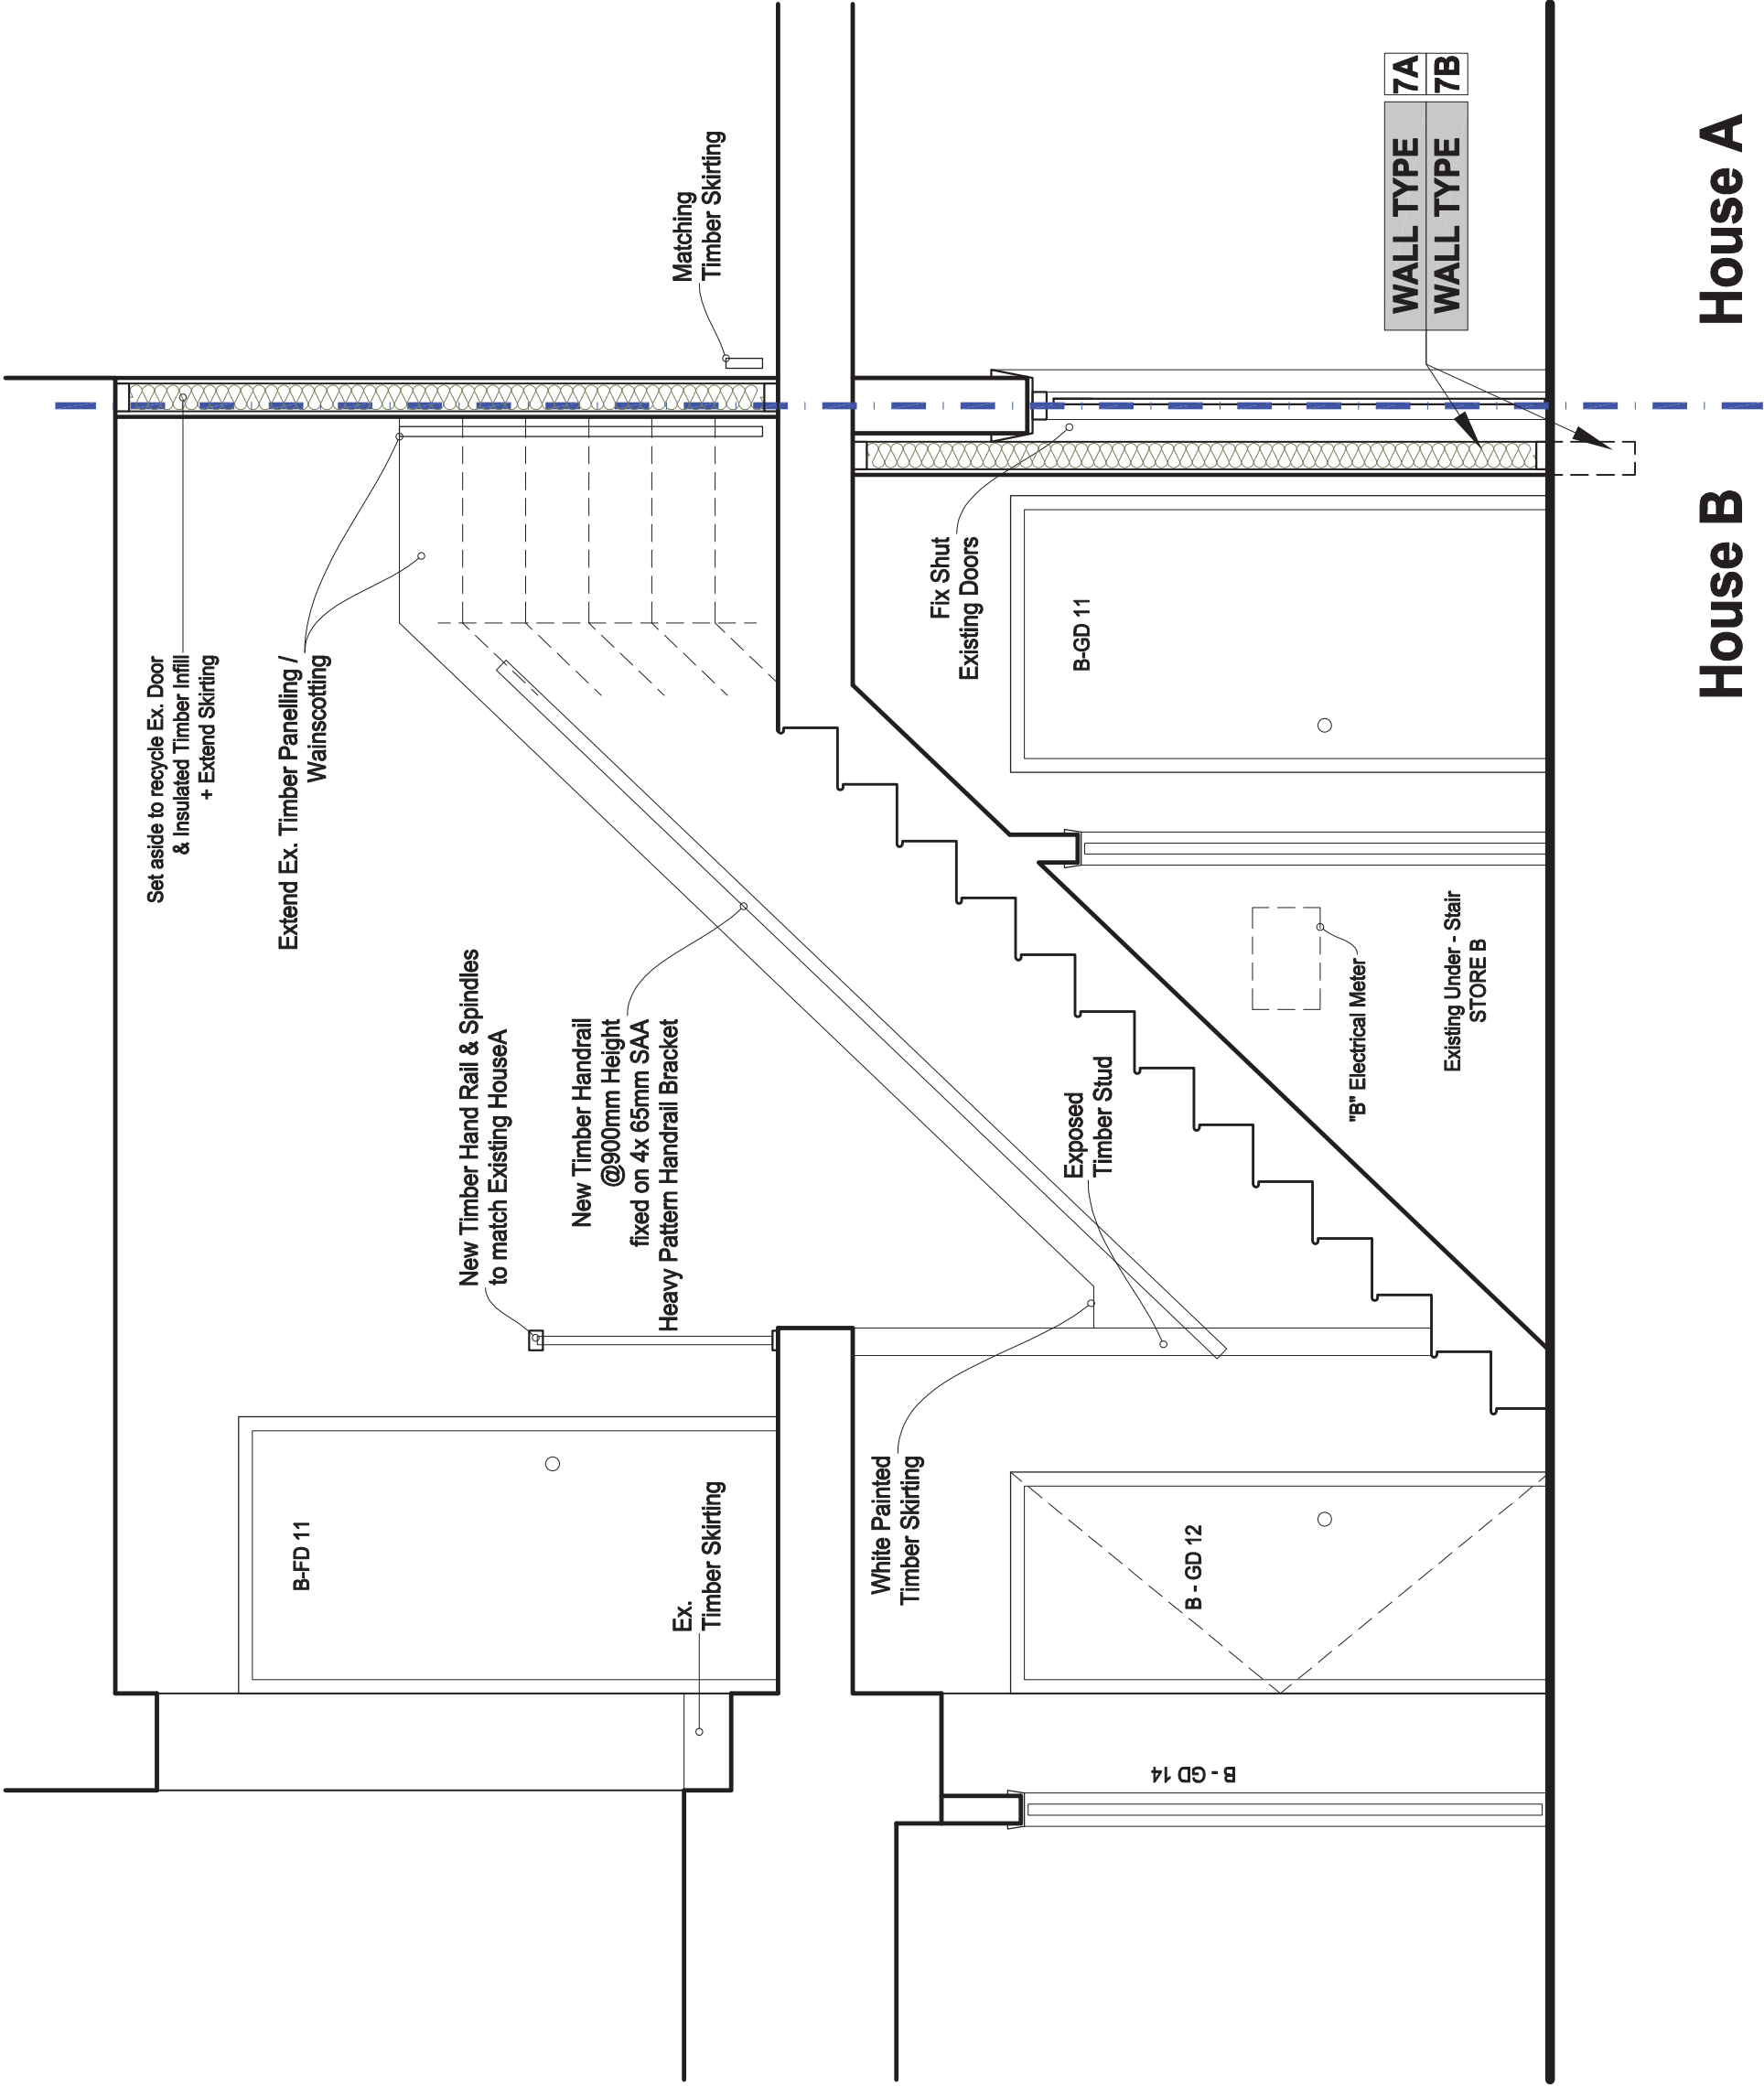

WALL TYPE	7A
Plaster Finish Skim	2.5mm
Plaster Board - FR	15mm
Plywood	10mm
Resilient Bar	10mm
Timber Studs	100mm
Mineral Wool Insulation B/W Studs	100mm
Airgap	20mm
Existing Wall / Fix Shut Door	-
WALL TYPE	7B
Block work to U/S Floor	100mm
Local Concrete Foundation	100mm

House B

House A



Architect @
Buildingdoctors.co.uk
Office: 137, EN1 1QT
0208 363 5764

Disclaimer;
No Reproduction without Consent
Do not Scale from this Drawing
Only use Dimensions Shown
Dims & Areas accurate to 5%
© Copyright 2021 Building Doctors

Amendments

Date	Amendments
05.05.21	Notes Added
14.07.21	Boundary Line, and alterations added as Highlighted Notes
27.07.21	Notes Added

Project

Pennicotts Farm
PO20 1LN

Ve.

A

FR

FR

C

Title House B Staircase
D-D Section

Client
Mr. S.
Cox-Rusbridge

House B

House A

971 - B850

C

0 M

25 M

50 M

75 M

100 M

1:25

0 M

1 M

2 M

3 M

4 M

1:100

1:25

1:100

3

A