


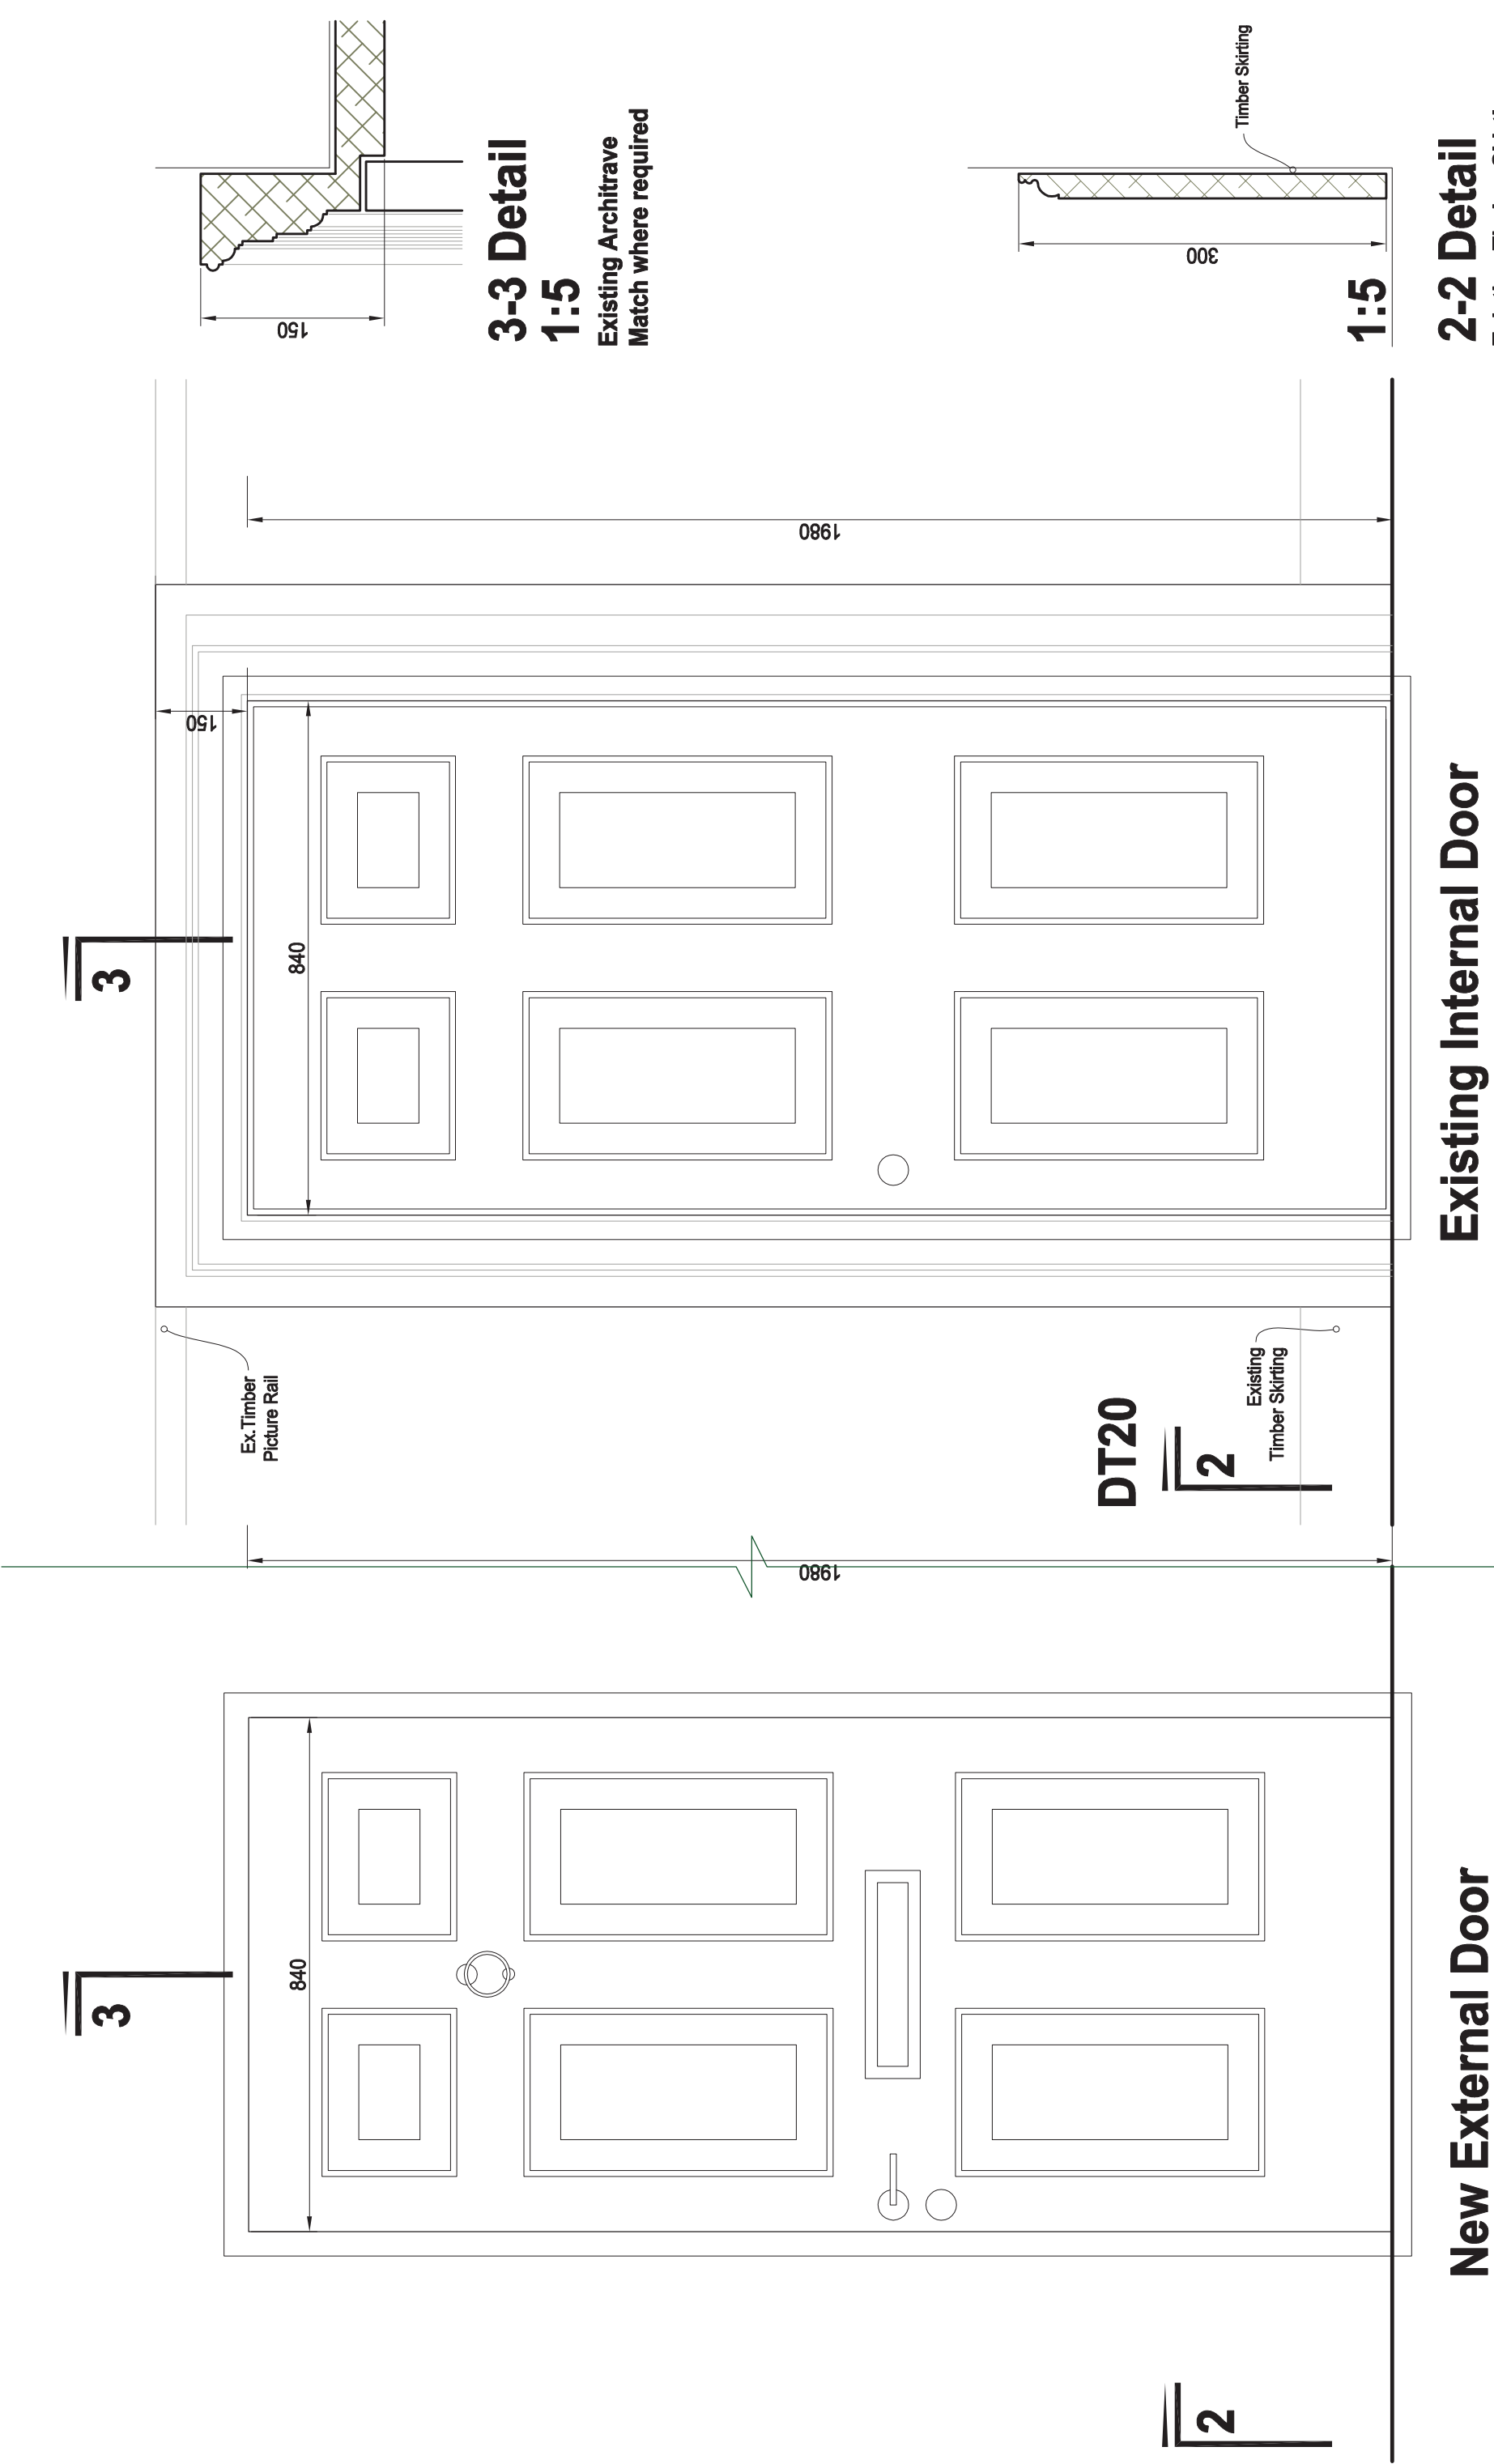

New External Door

Existing Internal Door

2-2 Detail

Existing Timber Skirting
Match where required

3-3 Detail
1:5

Existing Architrave
Match where required

 Architect @ Buildingdoctors.co.uk Office: 137, EN1 1QT 0208 363 5764 RIBA 	Disclaimer; No Reproduction without Consent Do not Scale from this Drawing Only use Dimensions Shown Dims & Areas accurate to 5% © Copyright 2021 Building Doctors	Date	Amendments	Ve.	In.	Project	Door Details and Elevations	Title	971 - B890 D	 0 CM 5 CM 10 CM 15 CM 20 CM 1:5 1:10  0 CM 10 CM 20 CM 30 CM 40 CM	
		05.05.21 14.07.21 08.10.21 18.10.21	Notes Added Issue for Tender External door, notes added External & internal door dimension changed	A B C D	FR FR CA CA	Pennicotts Farm PO20 1LN	☐ Draft ☒ Planning ☐ Tender				