


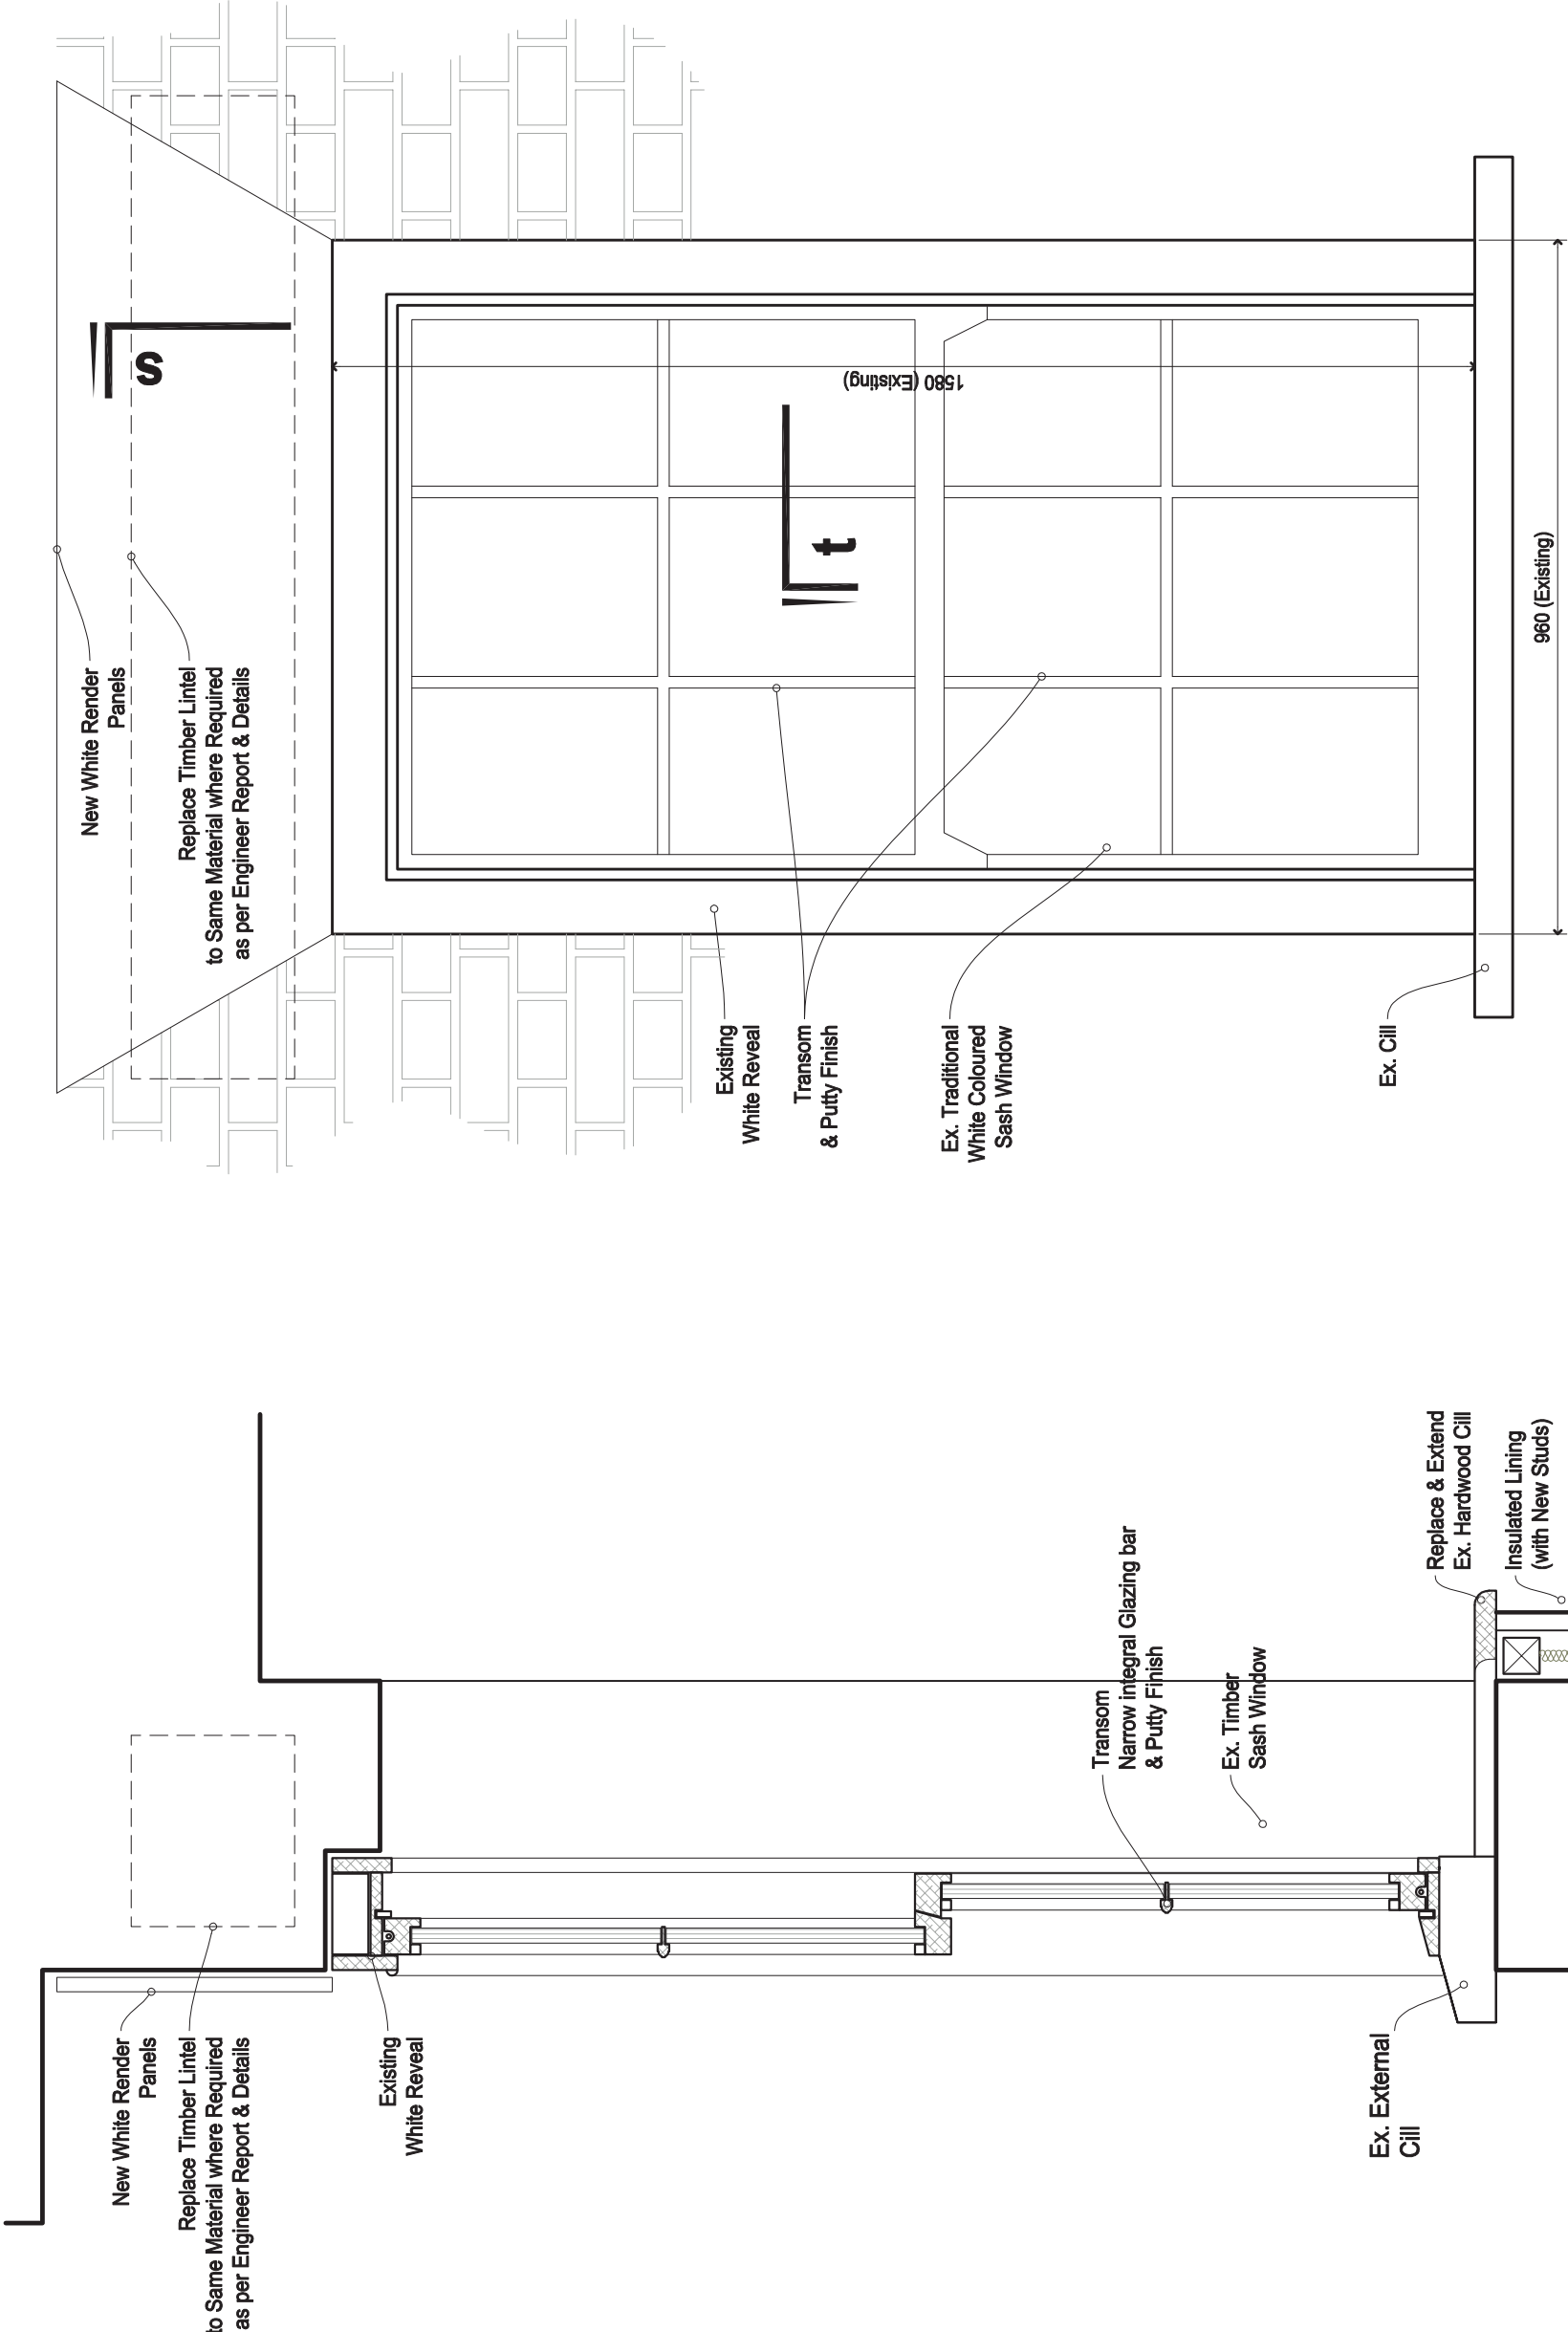

S-S Section

Window External View

t-t Section
1:2

WALL TYPE	2A
Plaster Finish Skim	2.5mm
Plaster Board	12.5mm
Plywood	10mm
Existing Timber Studs	75mm
PIR Insulation B/W Studs	75mm
Newton 500	1Layer
Existing External Wall	-



Architect @
Buildingdoctors.co.uk
Office: 137, EN1 1QT
0208 363 5764



© Copyright 2021 Building Doctors

Disclaimer;
No Reproduction without Consent
Do not Scale from this Drawing
Only use Dimensions Shown
Dims & Areas accurate to 5%

Date	Amendments
05.05.21	Notes Added
14.07.21	Issue for Tender
27.07.21	Notes Added
12.10.21	Cill and scale of t-t section changed

Ve.	In.
A	FR
B	FR
C	FR
D	CA

Project	Title
Pennicotts Farm PO20 1LN	Window Details
☐ Draft ☒ Tender	☐ Planning ☐ Constr.
☐ B. Control ☐ Other	

Client
Mr. S.
Cox-Rusbridge

971 - B891D

