

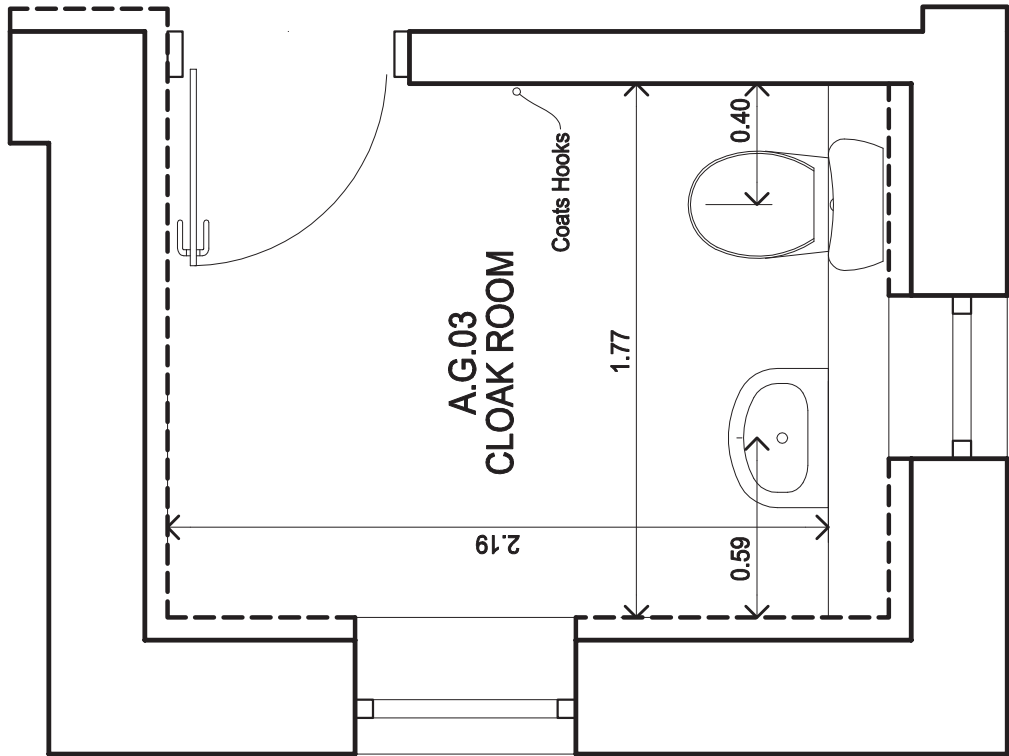


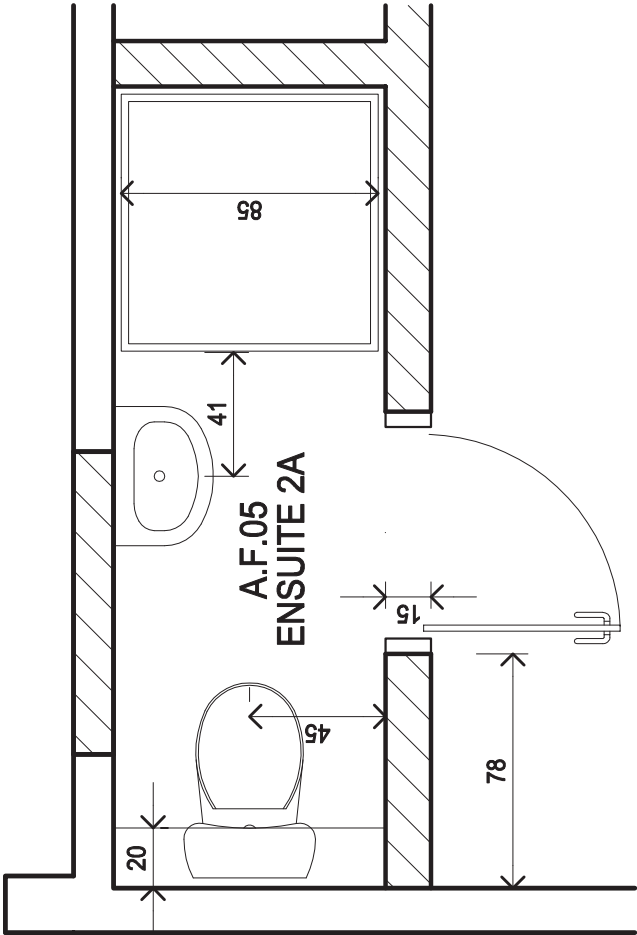

Architect @
Buildingdoctors.co.uk
Office: 137, EN1 1QT
0208 363 5764

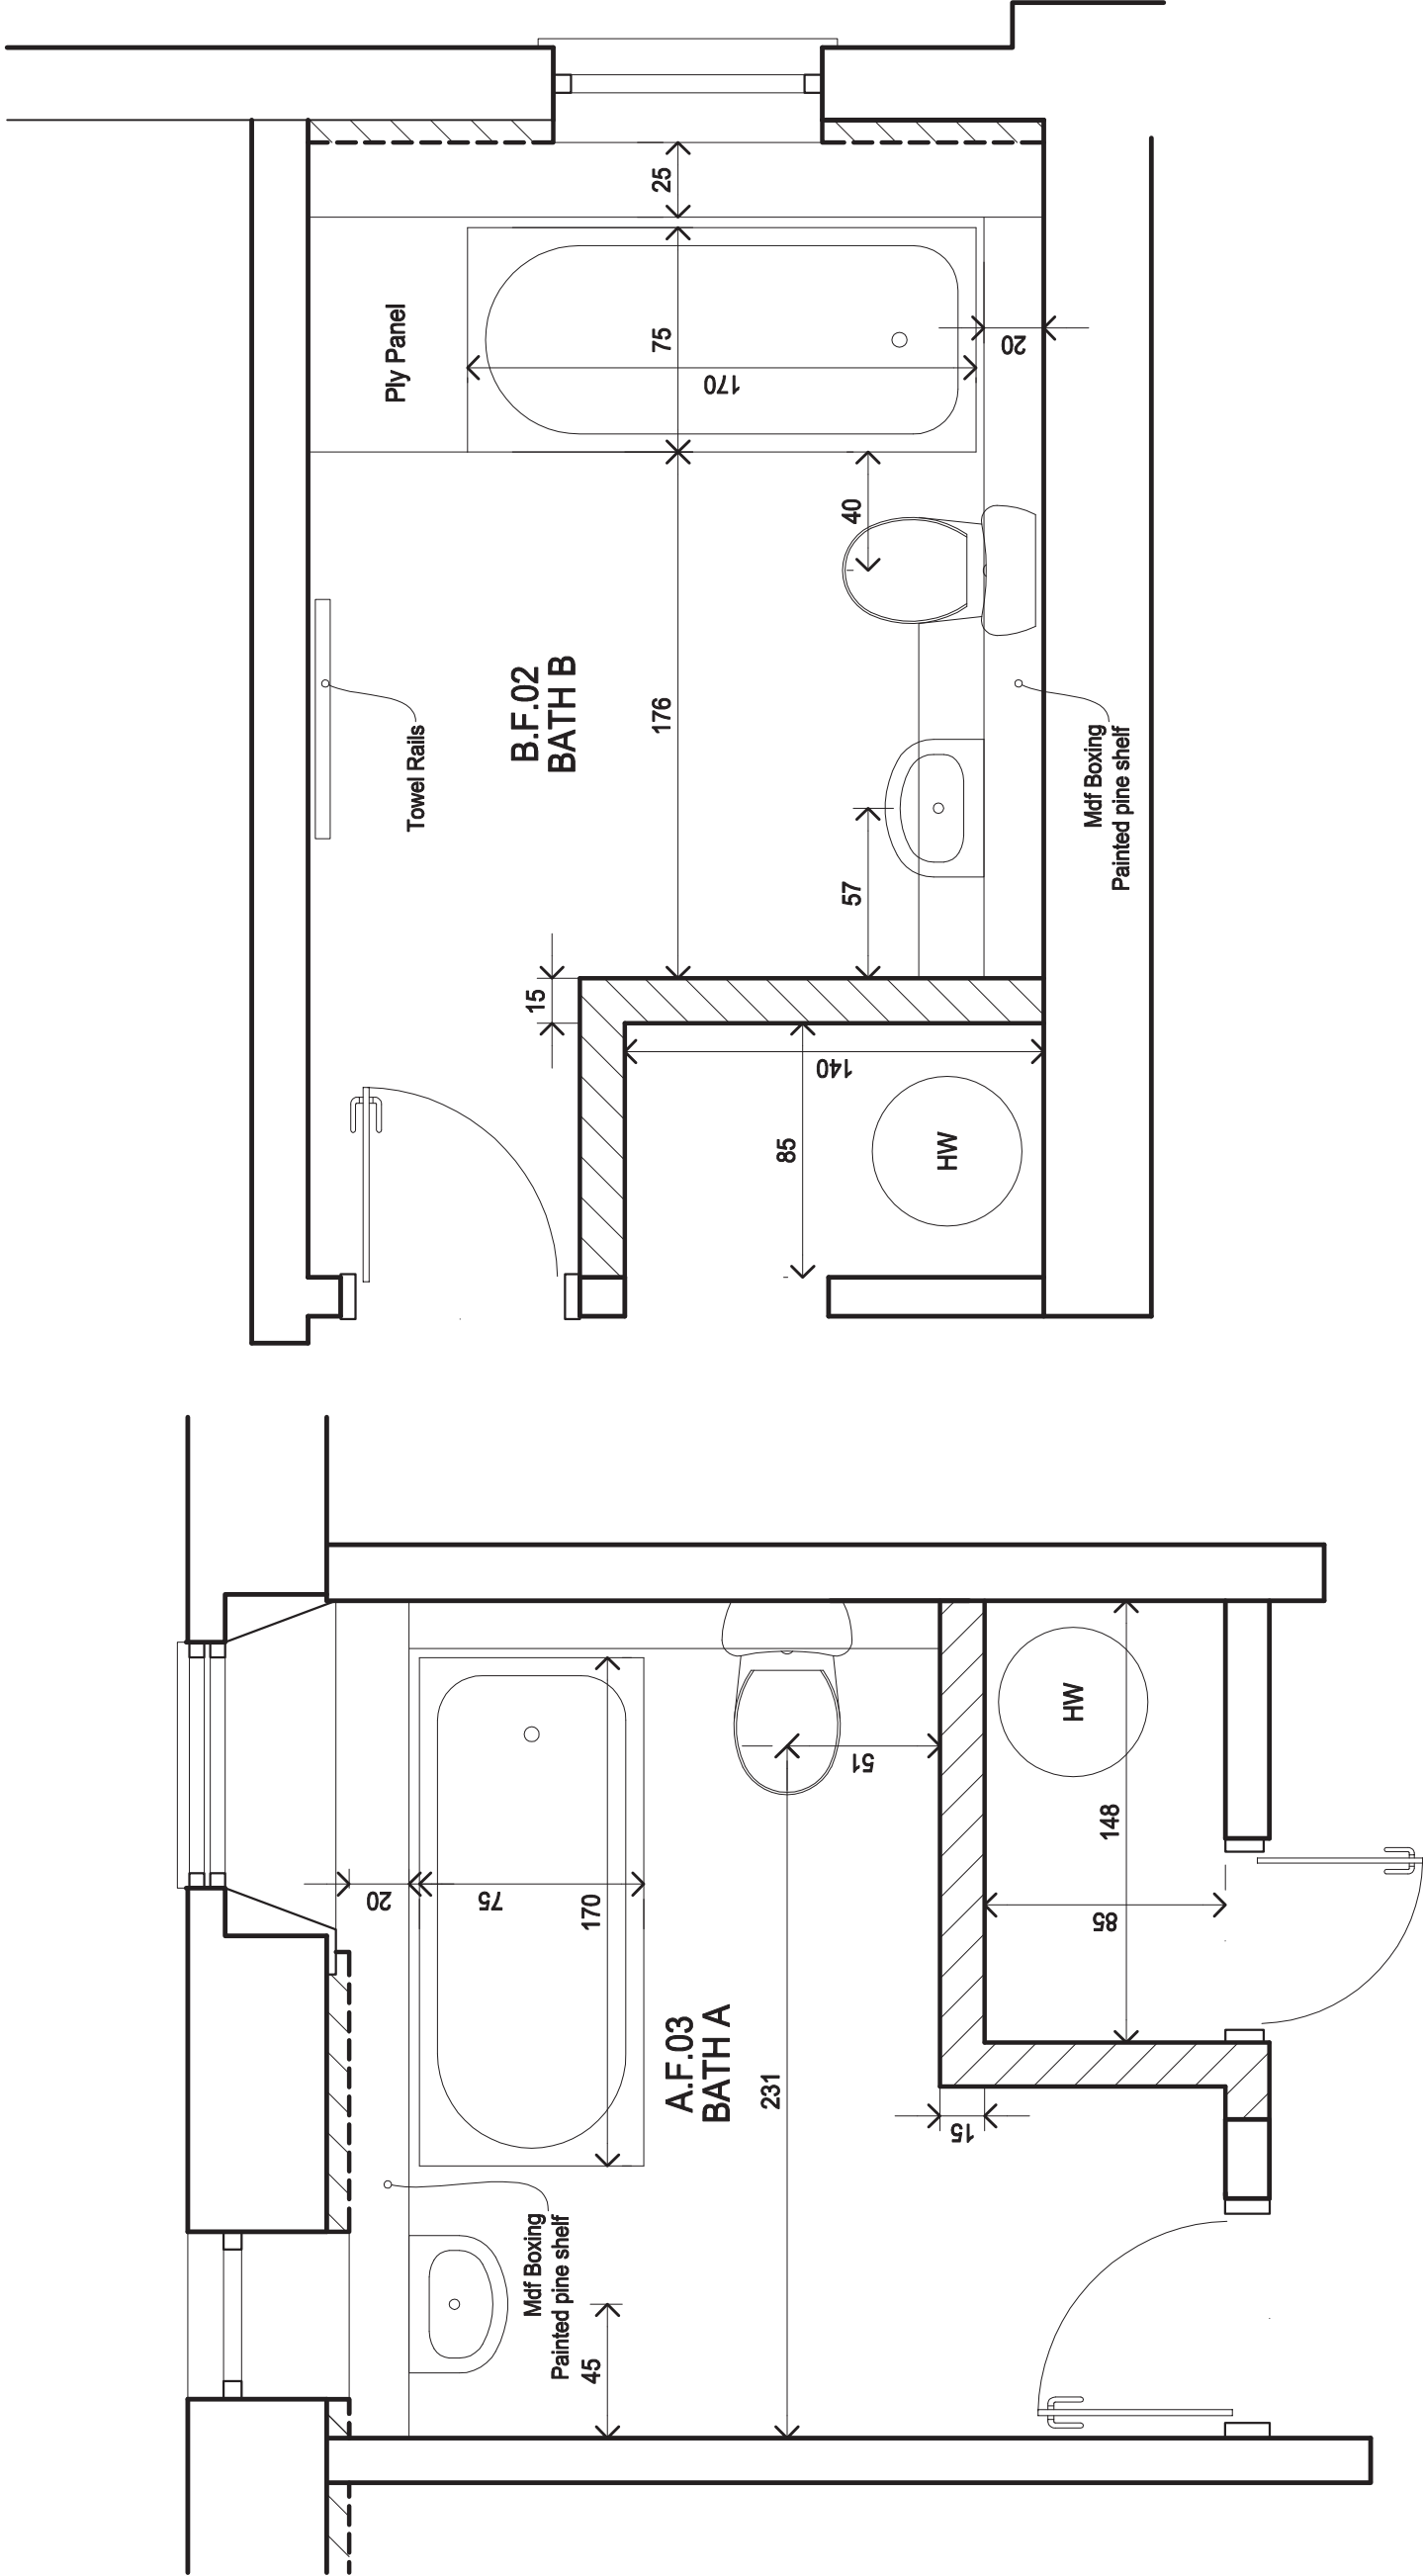


Disclaimer:
No Reproduction without Consent
Do not Scale from this Drawing
Only use Dimensions Shown
Dims & Areas accurate to 5%
© Copyright 2021 Building Doctors

Date	Amendments	Ve.	In.	Date	Amendments	Ve.	In.

Project	Pennicotts Farm PO20 1LN	Title	GF & FF Plan Bathrooms
☐ Draft ☐ Tender	☒ Planning ☐ B. Control ☐ Other	Client	Mr. S. Cox-Rusbridge

971 - B205

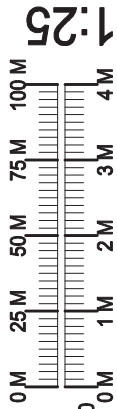

1:25

A2