



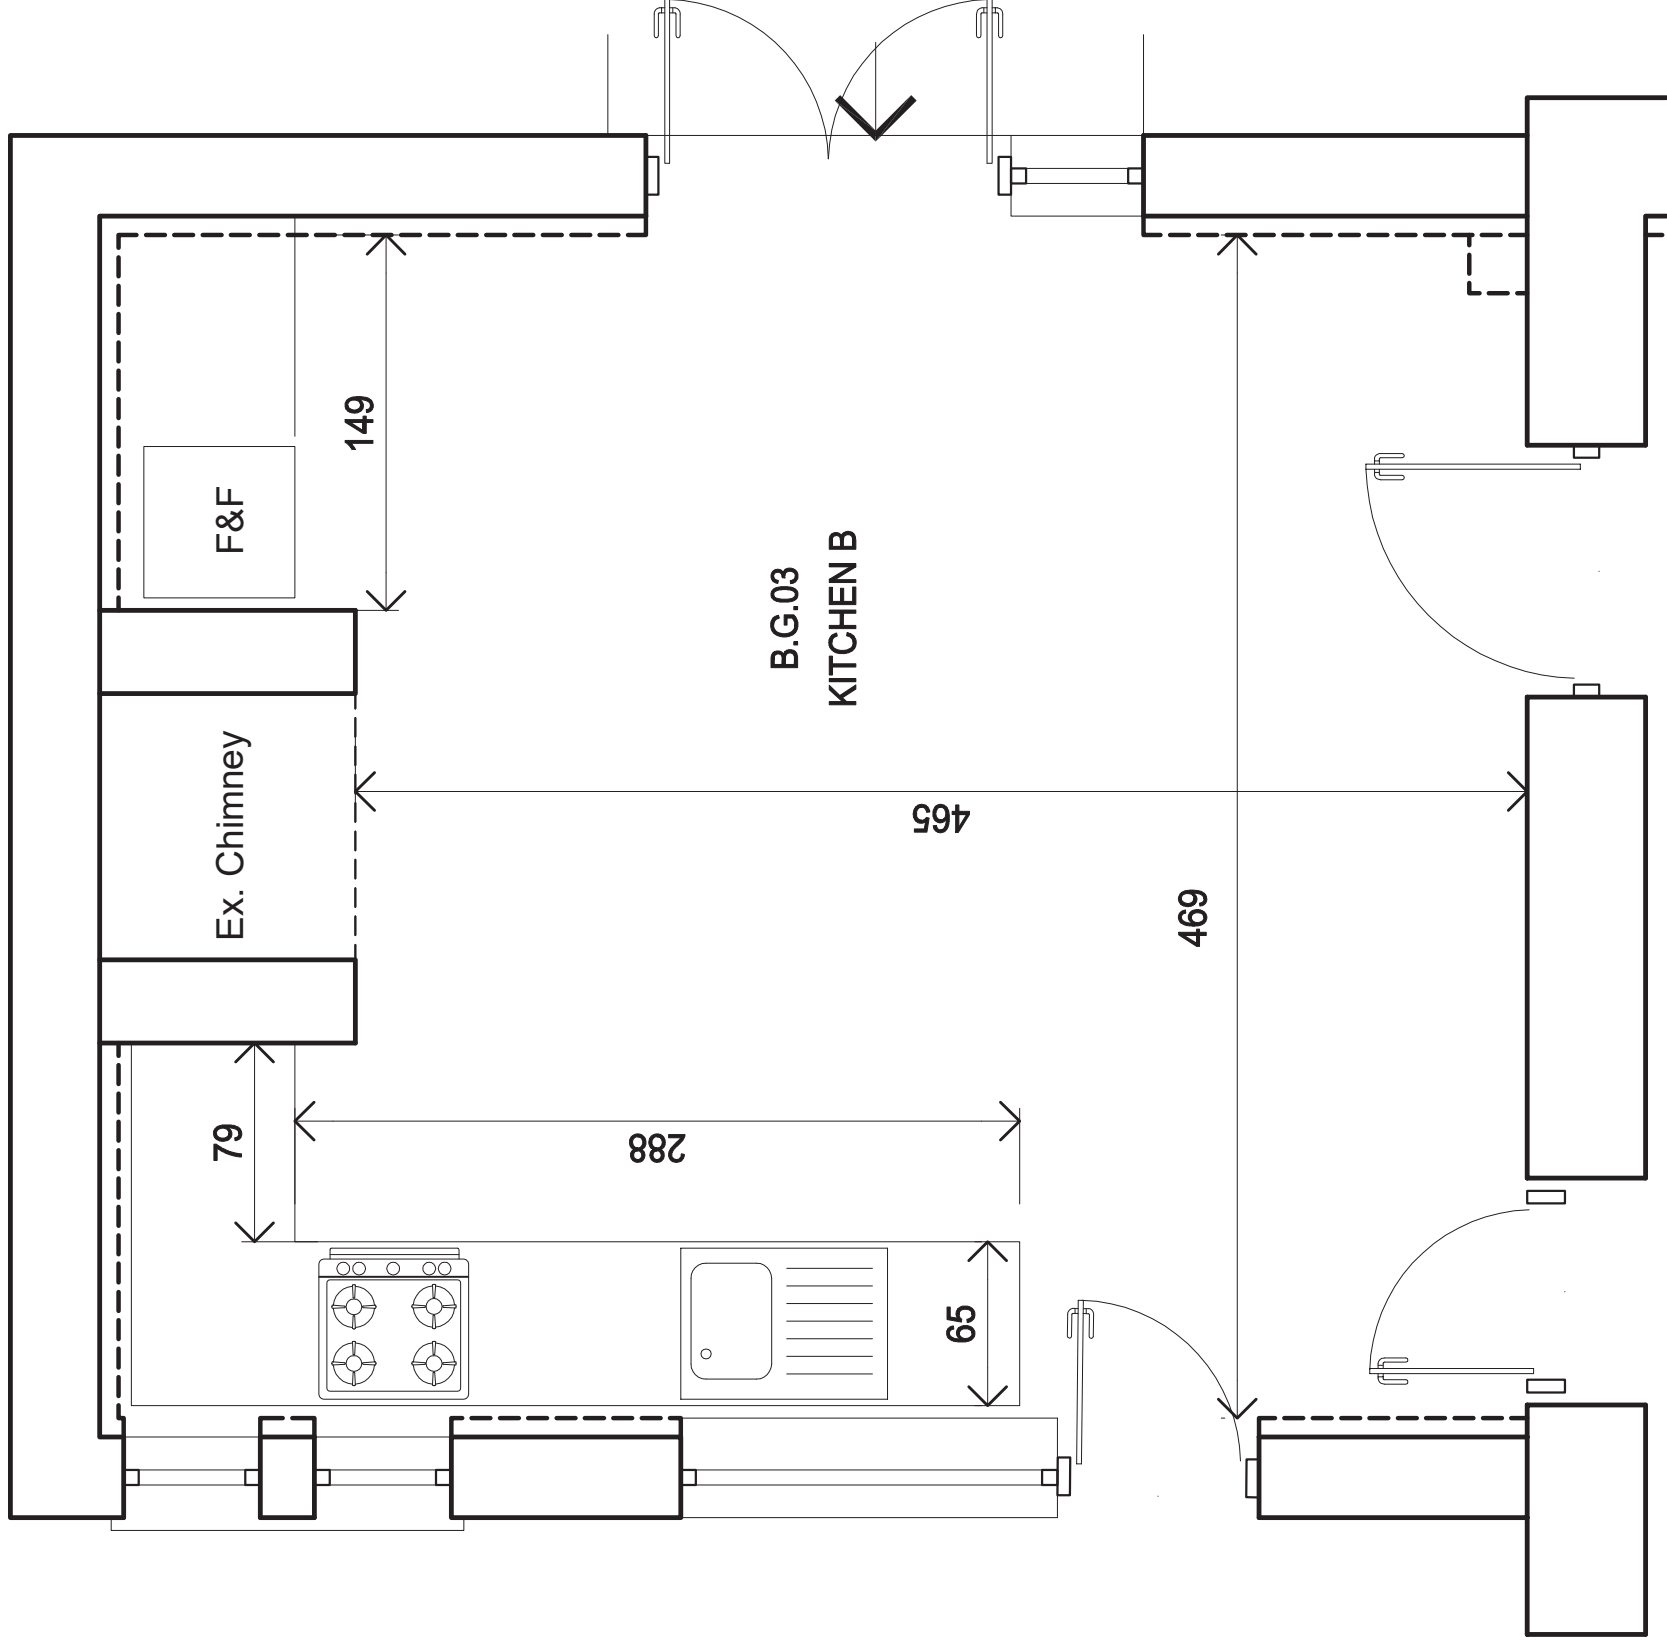

Plans Scale 1:30

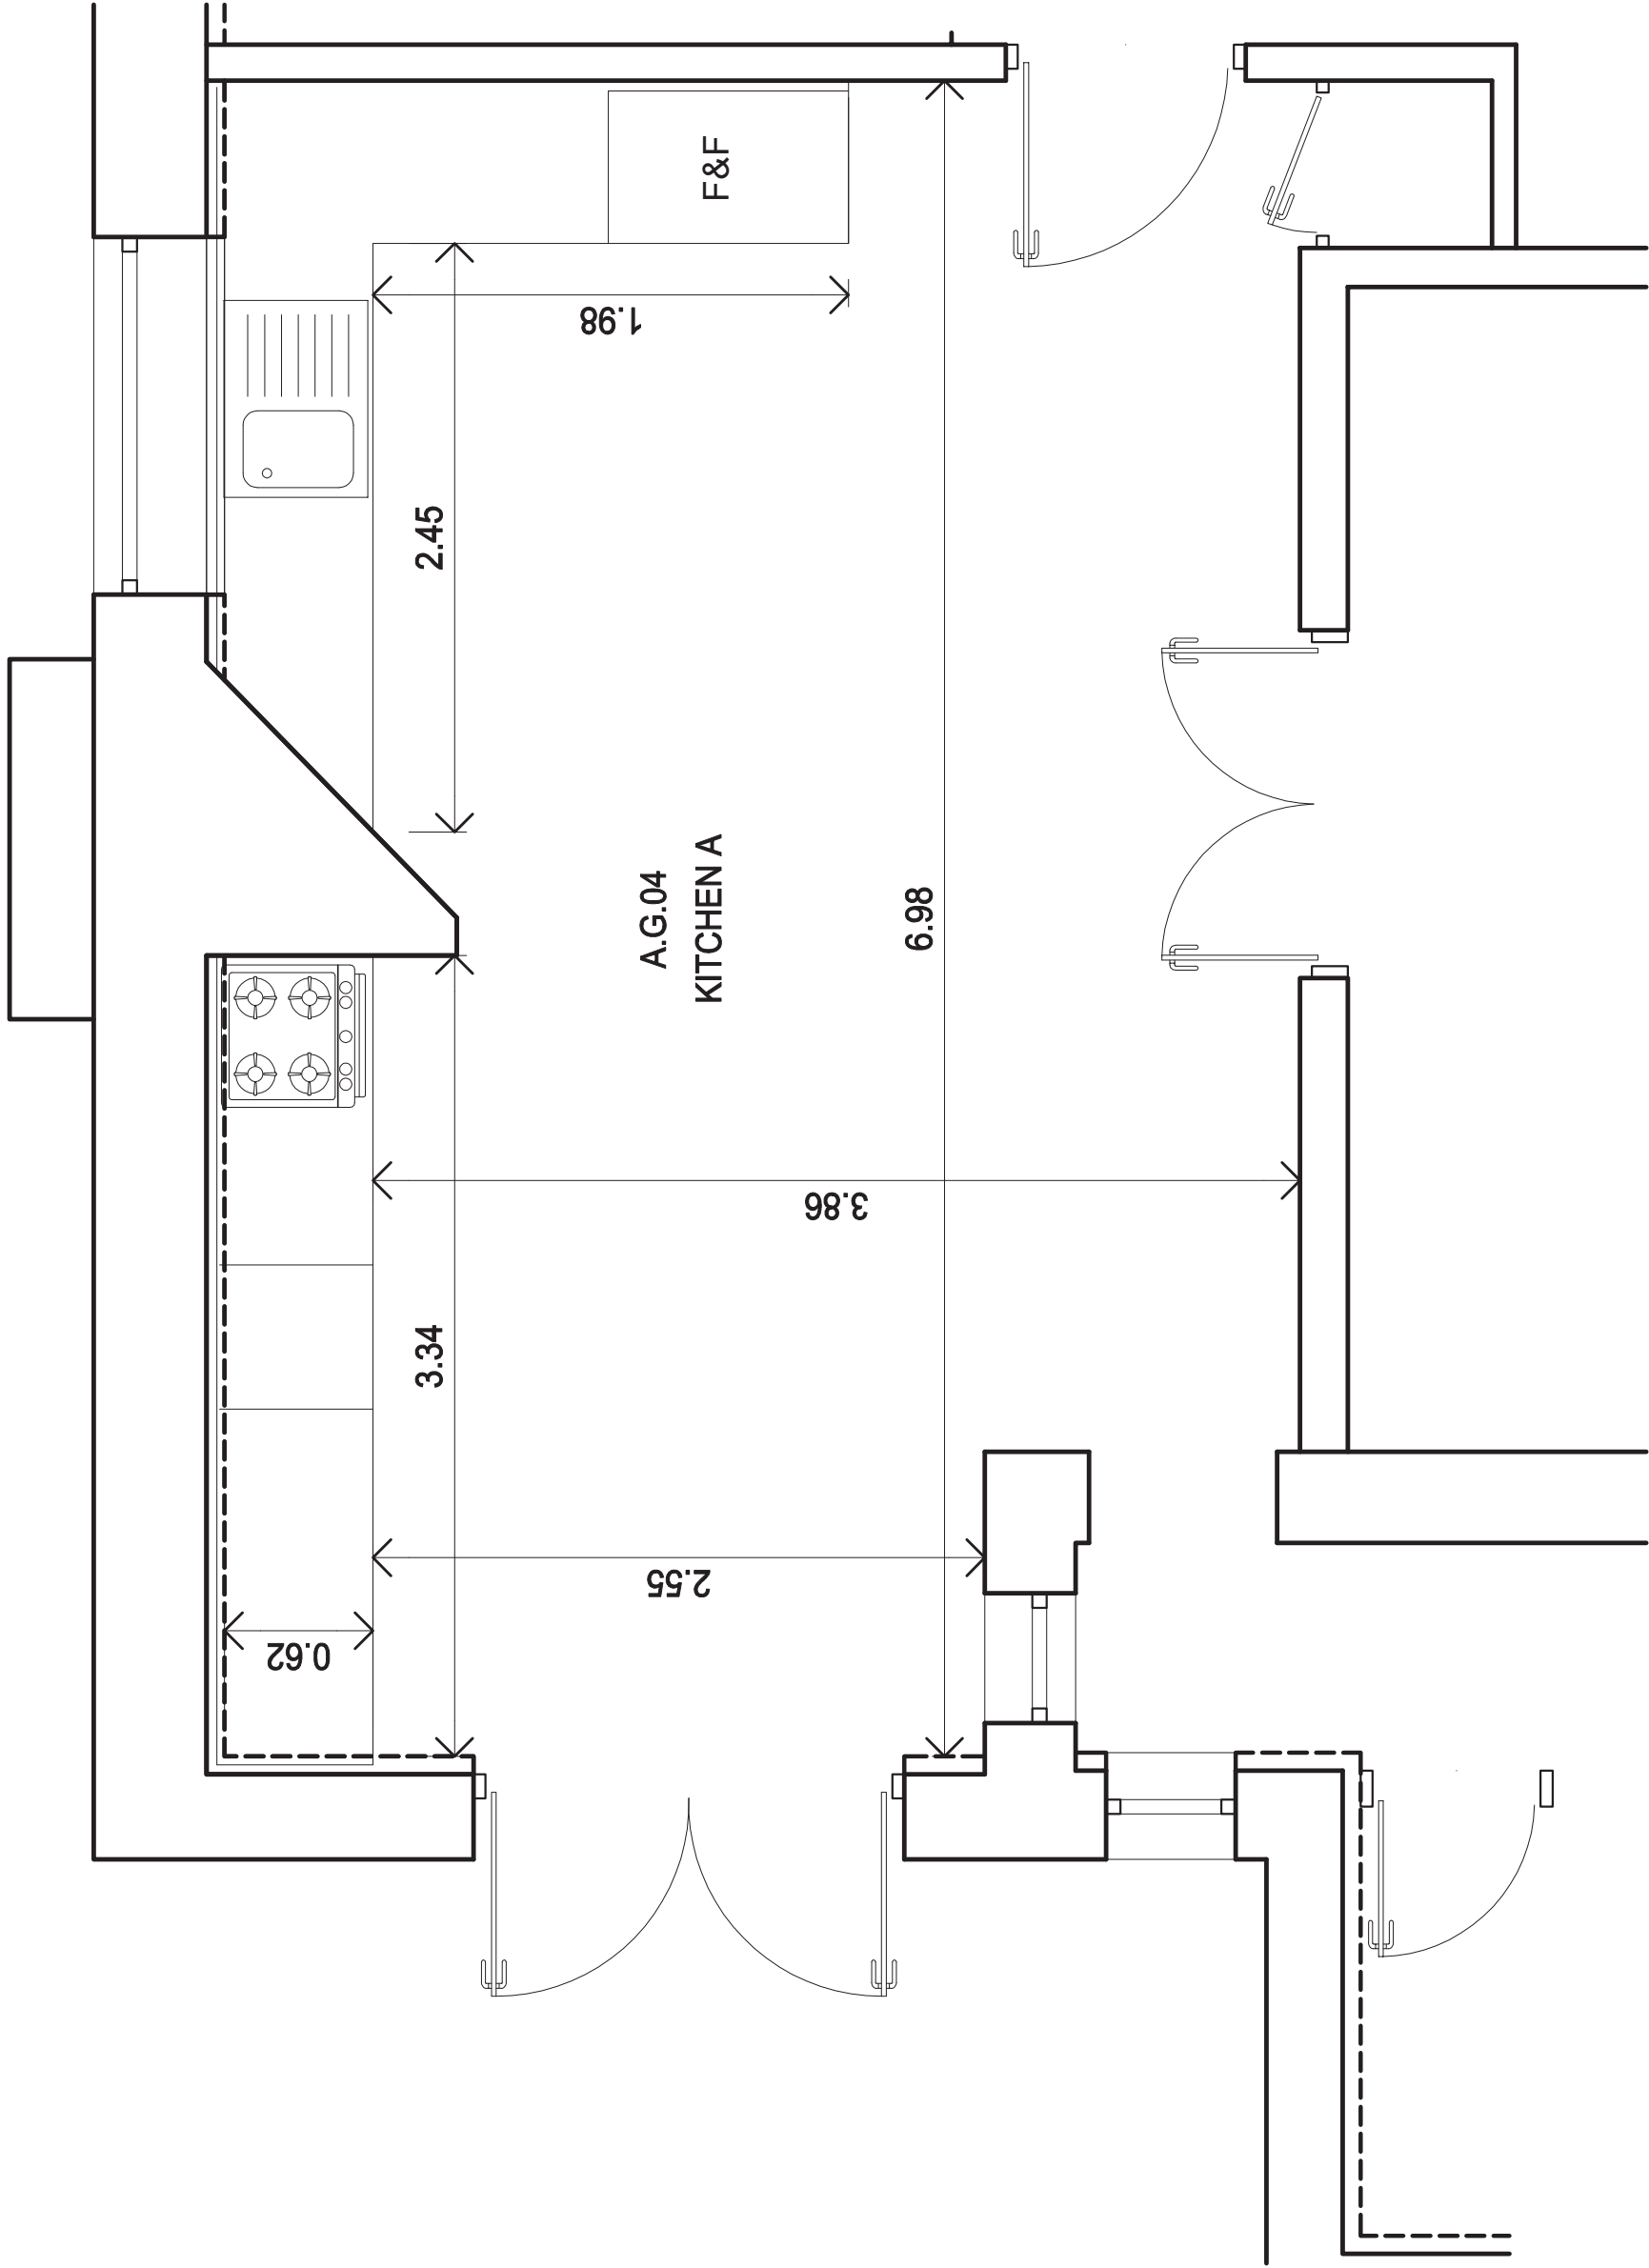

Architect @
Buildingdoctors.co.uk
Office: 137, ENT 1QT
0208 363 5764




Disclaimer:
No Reproduction without Consent
Do not Scale from this Drawing
Only use Dimensions Shown
Dims & Areas accurate to 5%
© Copyright 2021 Building Doctors

Date	Amendments	Ve.	In.	Date	Amendments	Ve.	In.

Project	Title	GF Plan
Pennicotts Farm PO20 1LN	Kitchen	Mr. S.
☐ Draft ☒ Planning ☐ Tender	☐ B. Control ☐ Constr. ☐ Other	Client

Cox-Rusbridge

971 - B206

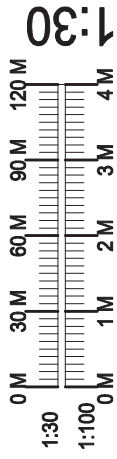

1:30

A2