


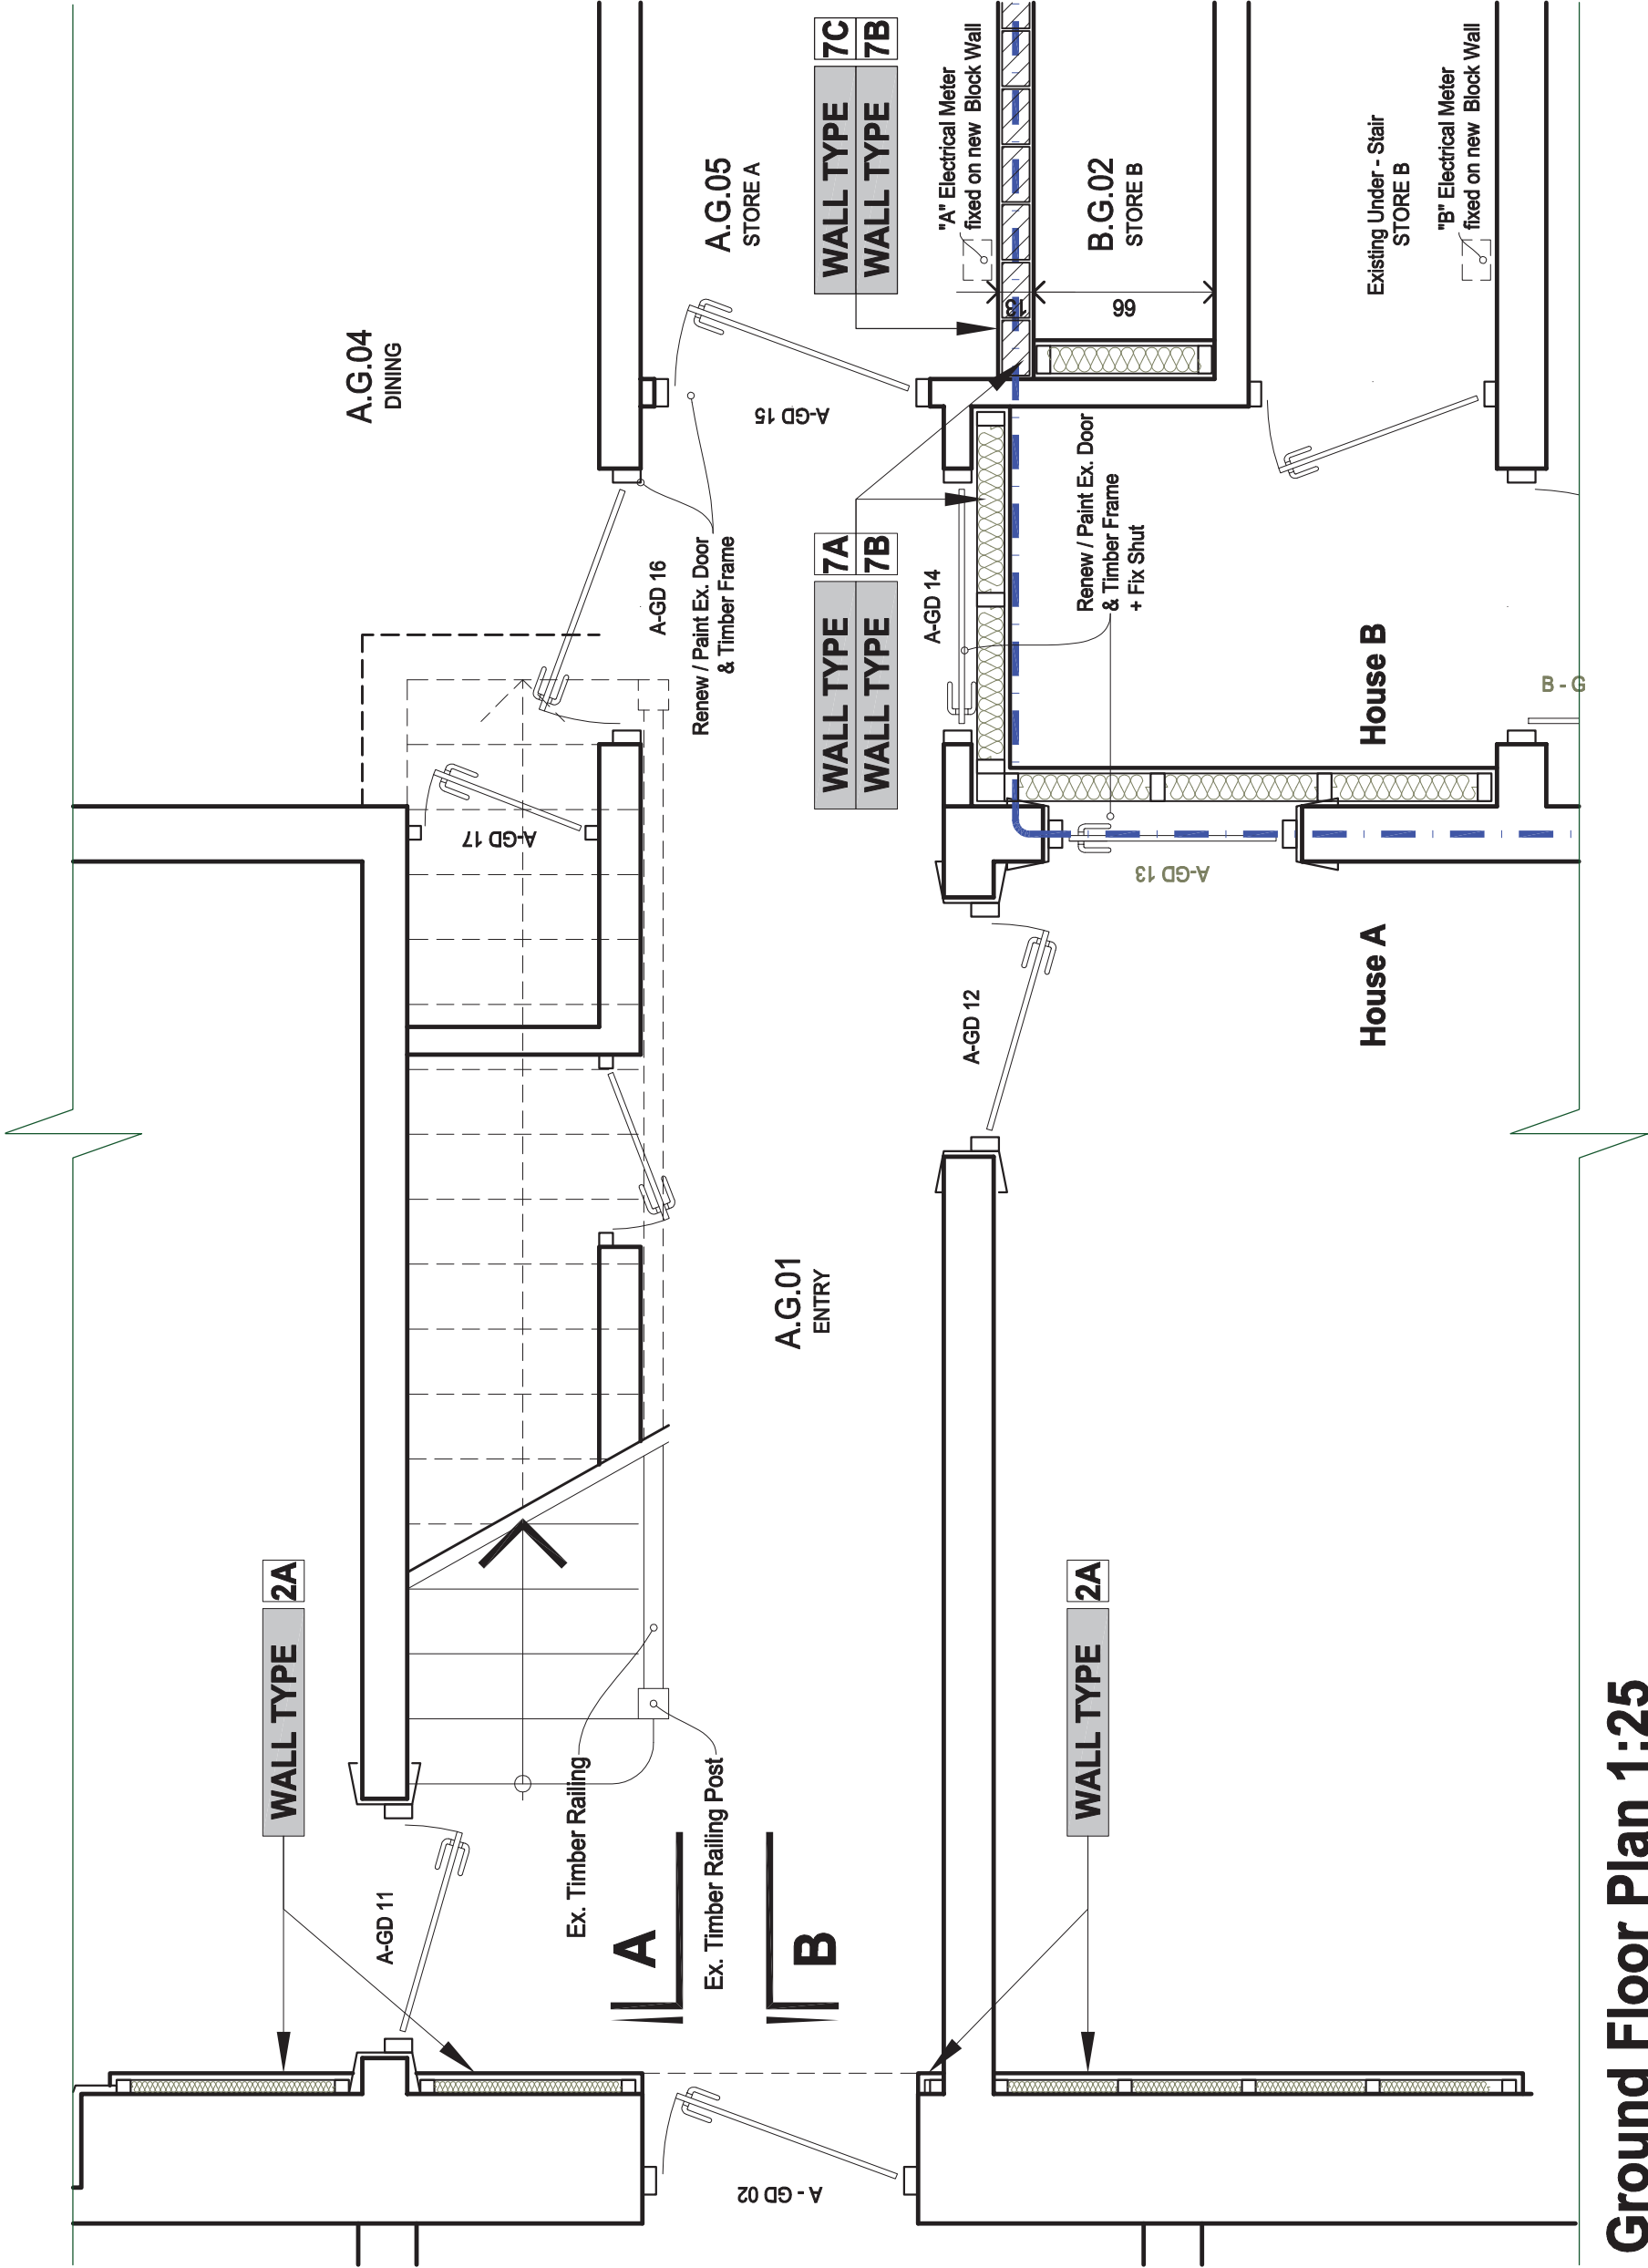

Ground Floor Plan 1:25

WALL TYPE	2A
Plaster Finish Skim	2.5mm
Plaster Board	12.5mm
Plywood	10mm
Existing Timber Studs	75mm
PIR Insulation B/W Studs	75mm
Newton 500	1Layer
Existing External Wall	-
WALL TYPE	7A
Plaster Finish Skim	2.5mm
Plaster Board - FR	15mm
Plywood	10mm
Resilient Bar	10mm
Timber Studs	100mm
Mineral Wool Insulation B/W Studs	100mm
Airgap	20mm
Existing Wall / Fix Shut Door	-
WALL TYPE	7B
Block work to U/S Floor	100mm
Local Concrete Foundation	100mm
WALL TYPE	7C
Render & Finish Skim	15mm
Block Wall (7Kn)	100mm
Render & Finish Skim	15mm




Architect @
Buildingdoctors.co.uk
Office: 137, EN1 1QT
0208 363 5764



Disclaimer;
No Reproduction without Consent
Do not Scale from this Drawing
Only use Dimensions Shown
Dims & Areas accurate to 5%
© Copyright 2021 Building Doctors

Date	Amendments
05.05.21	Notes Added
14.07.21	Boundary Line, and alterations added as Highlighted Notes
27.07.21	Notes Added

Ve.	In.	Project	Title
A	FR	Pennicotts Farm	House A
B	FR	PO20 1LN	GF Staircase
C	FR		
		☐ Draft ☐ Planning ☒ Tender	☐ B. Control ☐ Constr. ☐ Other
		Client Mr. S. Cox-Rusbridge	

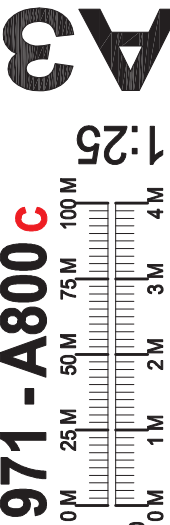

971 - A800 C

