


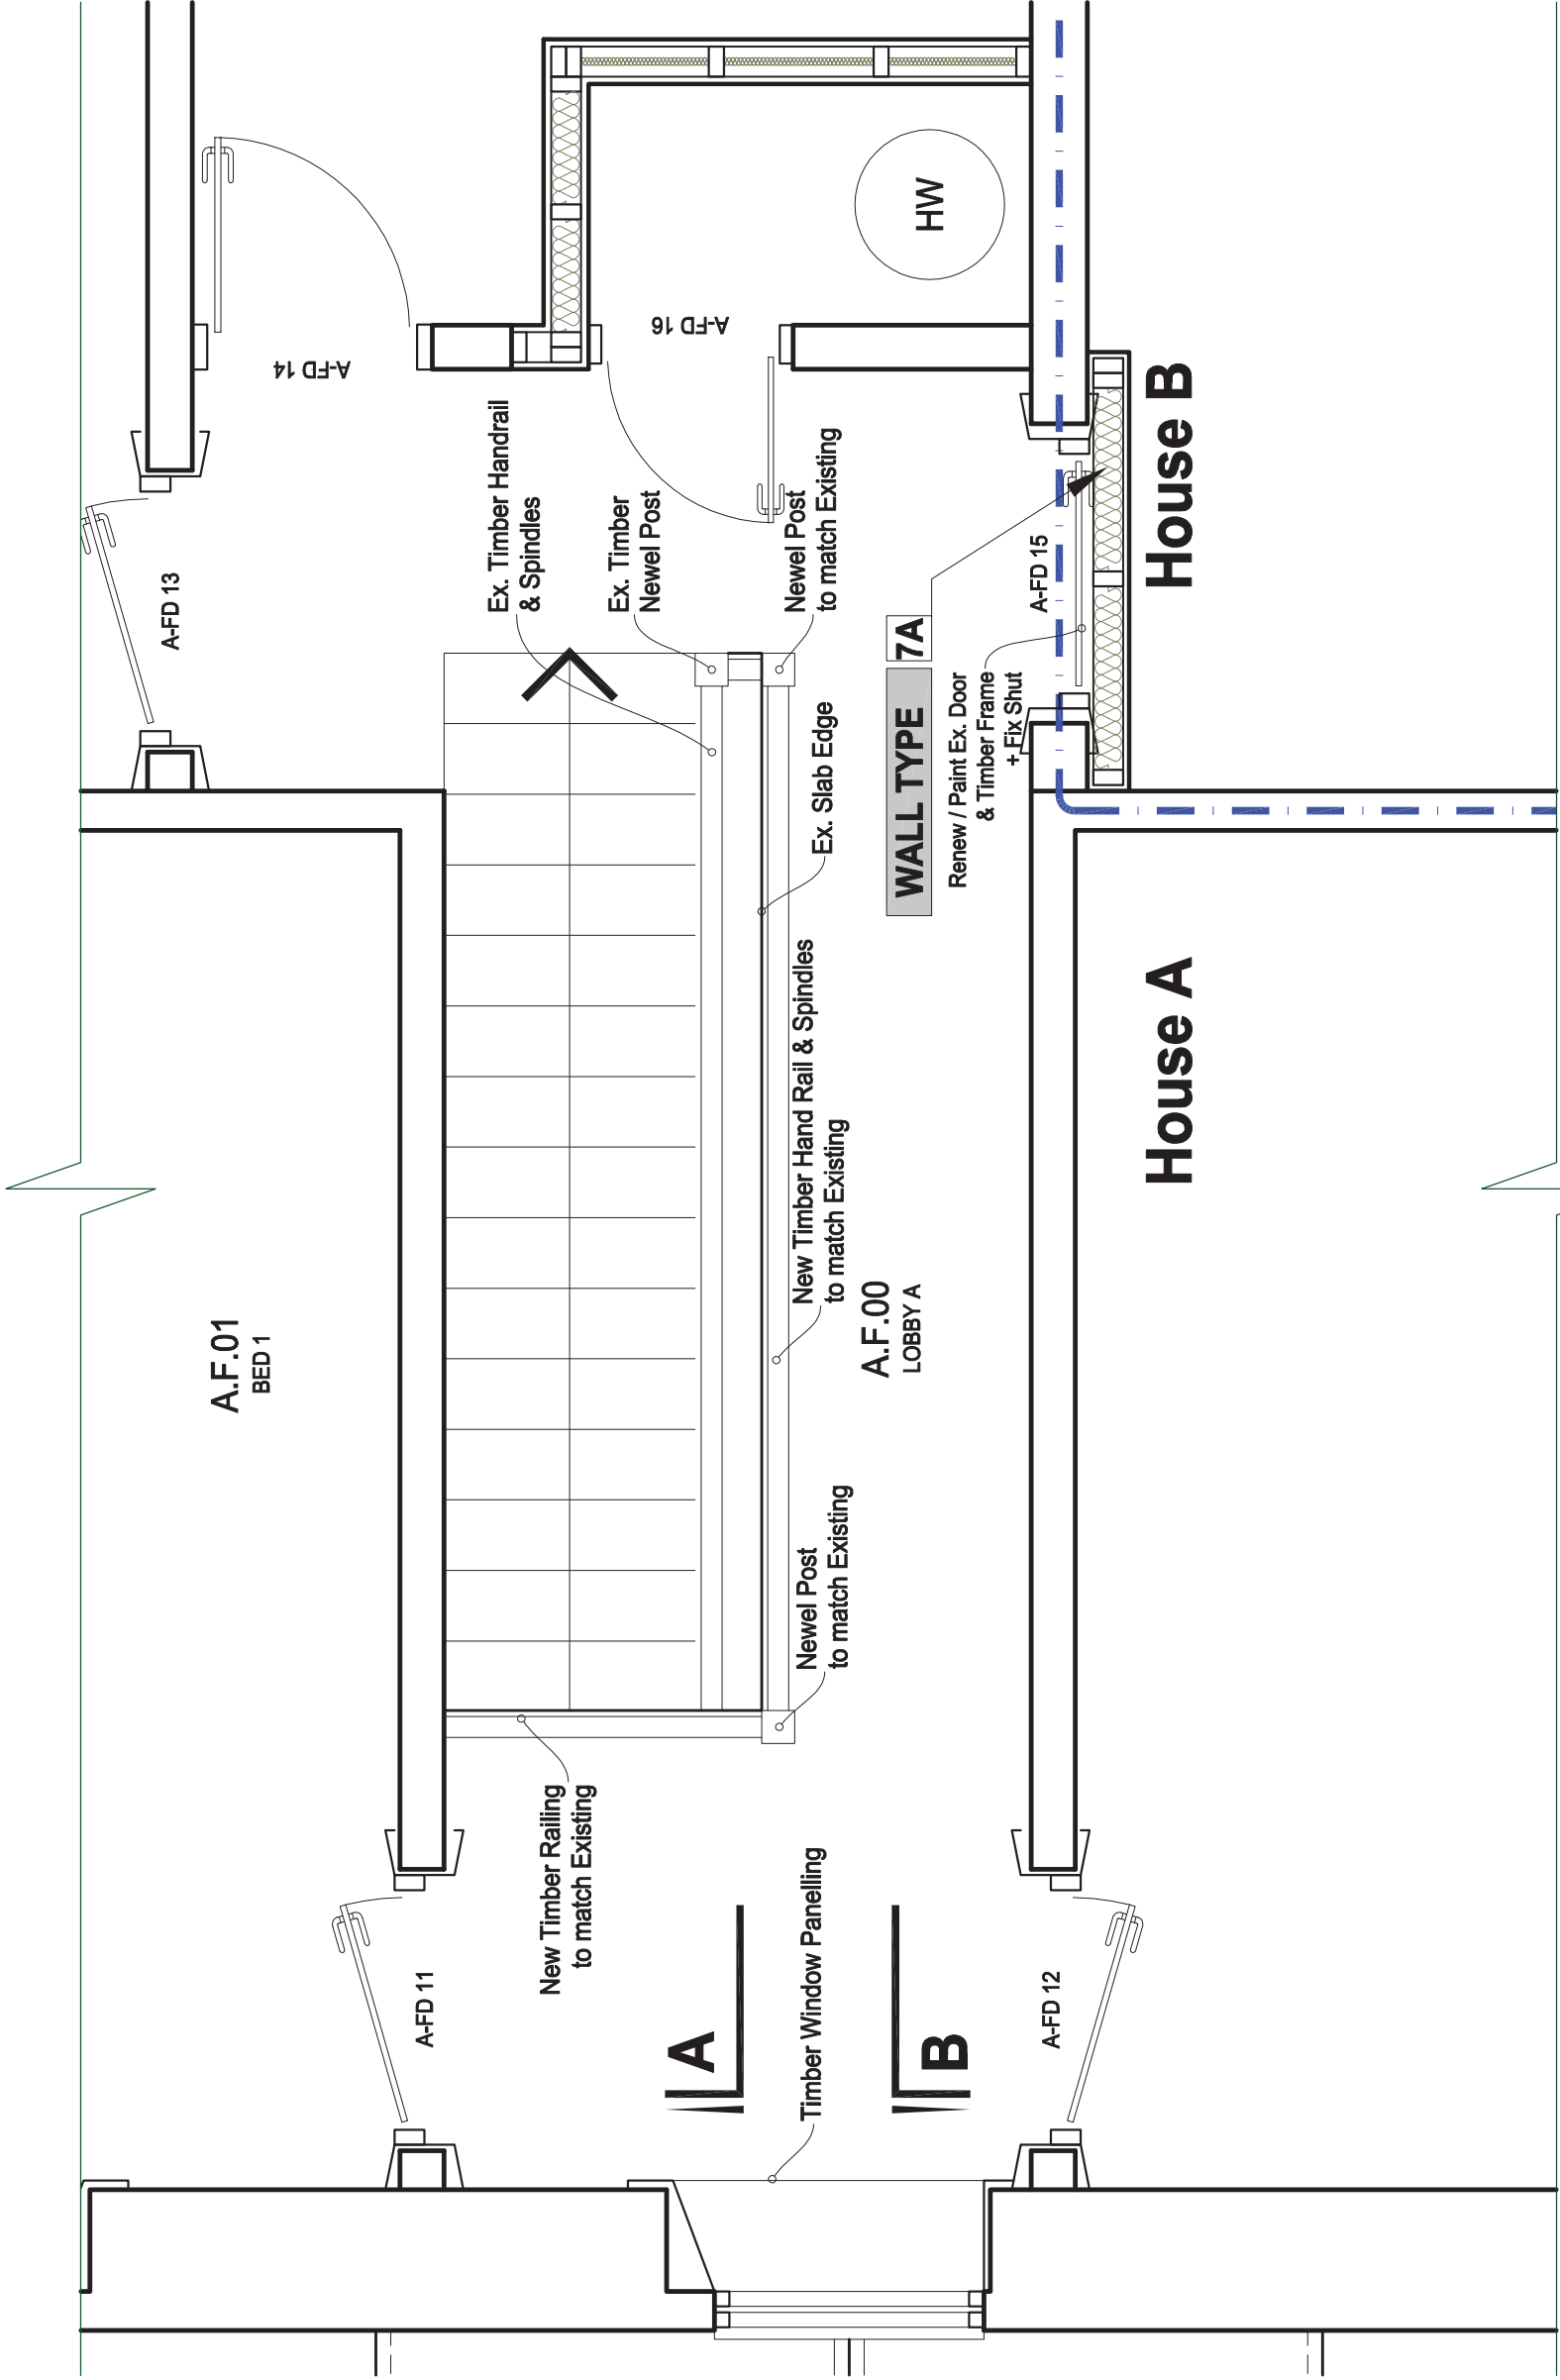

First Floor Plan 1:25



Architect @
Buildingdoctors.co.uk
Office: 137, EN1 1QT
0208 363 5764

Disclaimer;
No Reproduction without Consent
Do not Scale from this Drawing
Only use Dimensions Shown
Dims & Areas accurate to 5%
© Copyright 2021 Building Doctors

Ve.	In.	Project	Title	House A
A	FR	Pennicotts Farm	FF Staircase	
B	FR	PO20 1LN		
C	FR			

☐ Draft	☐ Planning	☐ B. Control	Client
☒ Tender	☐ Constr.	☐ Other	

Mr. S.
Cox-Rusbridge

971 - A810

0 M 25 M 50 M 75 M 100 M

1:25 1:100

0 M 1 M 2 M 3 M 4 M

1:25

A3