




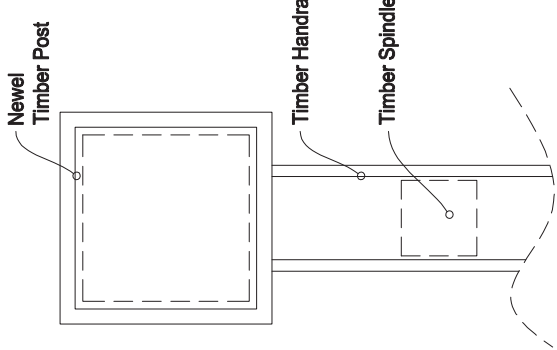

Plan

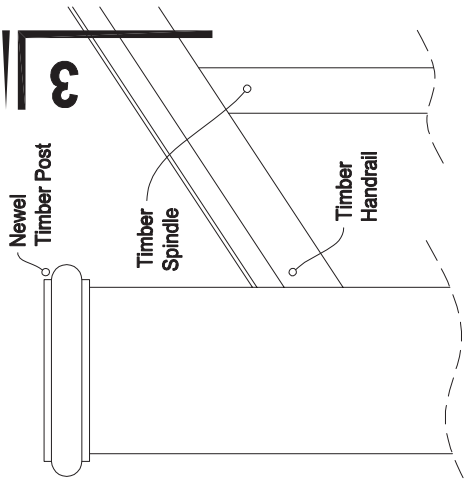


Side View

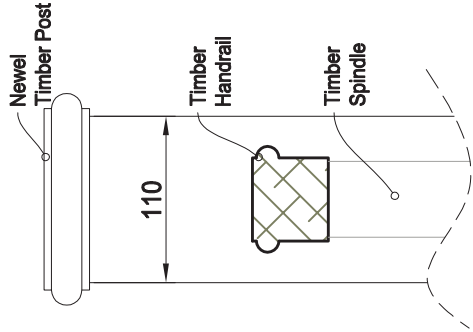

Section

Timber Post Details

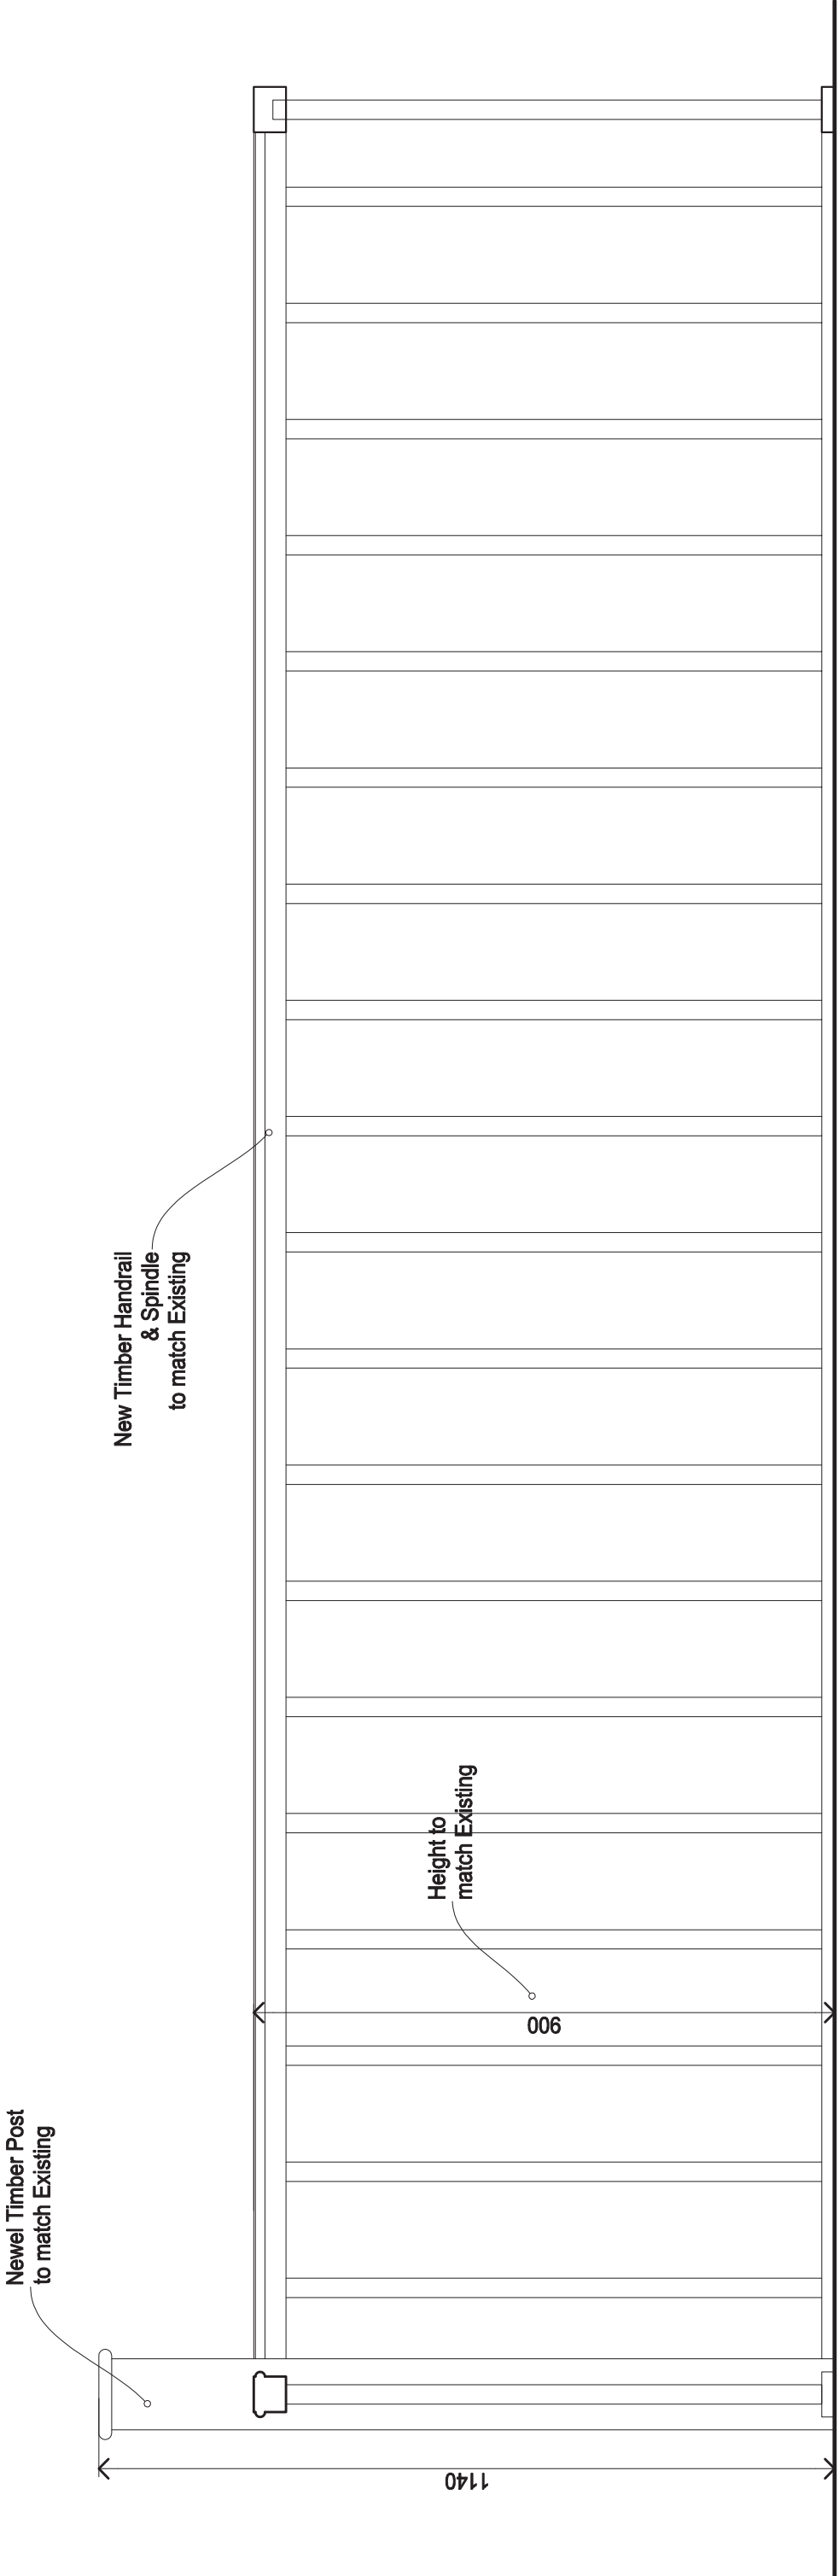



Architect @
Buildingdoctors.co.uk
Office: 137, EN1 1QT
0208 363 5764

Disclaimer;
No Reproduction without Consent
Do not Scale from this Drawing
Only use Dimensions Shown
Dims & Areas accurate to 5%
© Copyright 2021 Building Doctors

Date	Amendments	Ve.	In.	Project	Title	Stairs Railing Details
05.05.21 14.07.21 27.07.21	Notes Added Issue for Tender Notes Added	A B C	FR FR FR	Pennicotts Farm PO20 1LN		
				☐ Draft ☒ Tender	☐ Planning ☐ Constr.	☐ B. Control ☐ Other
				Client		Mr. S. Cox-Rusbridge

971 - B892



1:5
1:10



971 - B892