



DT11

Window Detail 1:5

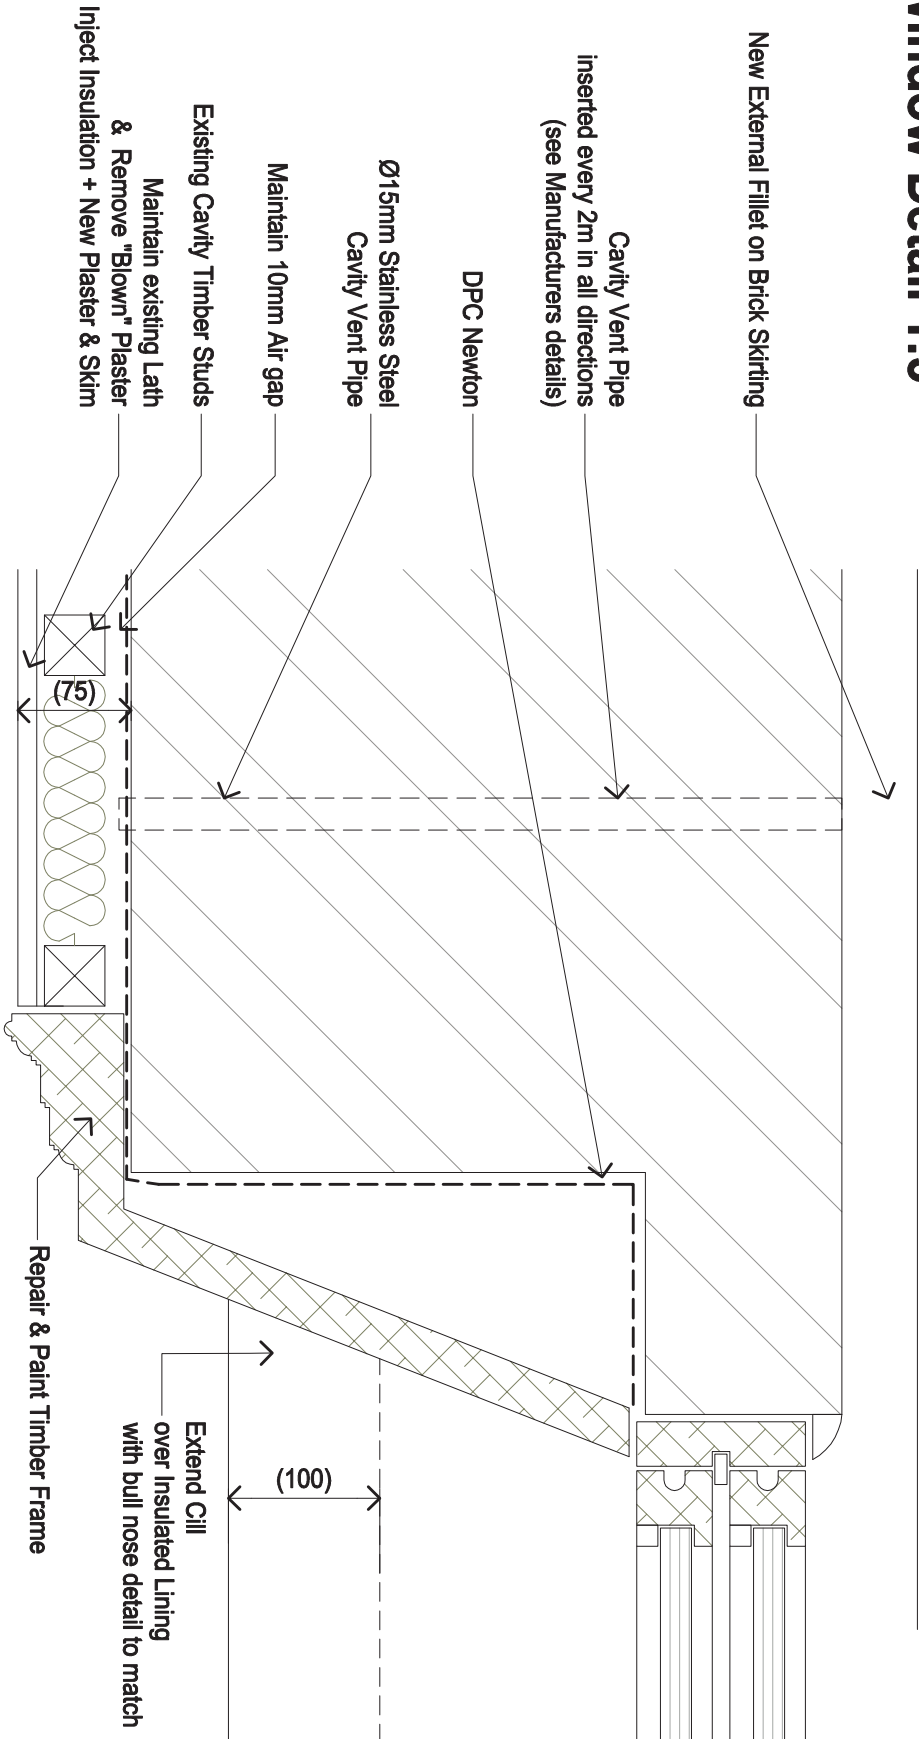


DT21

Eaves Detail 1:10

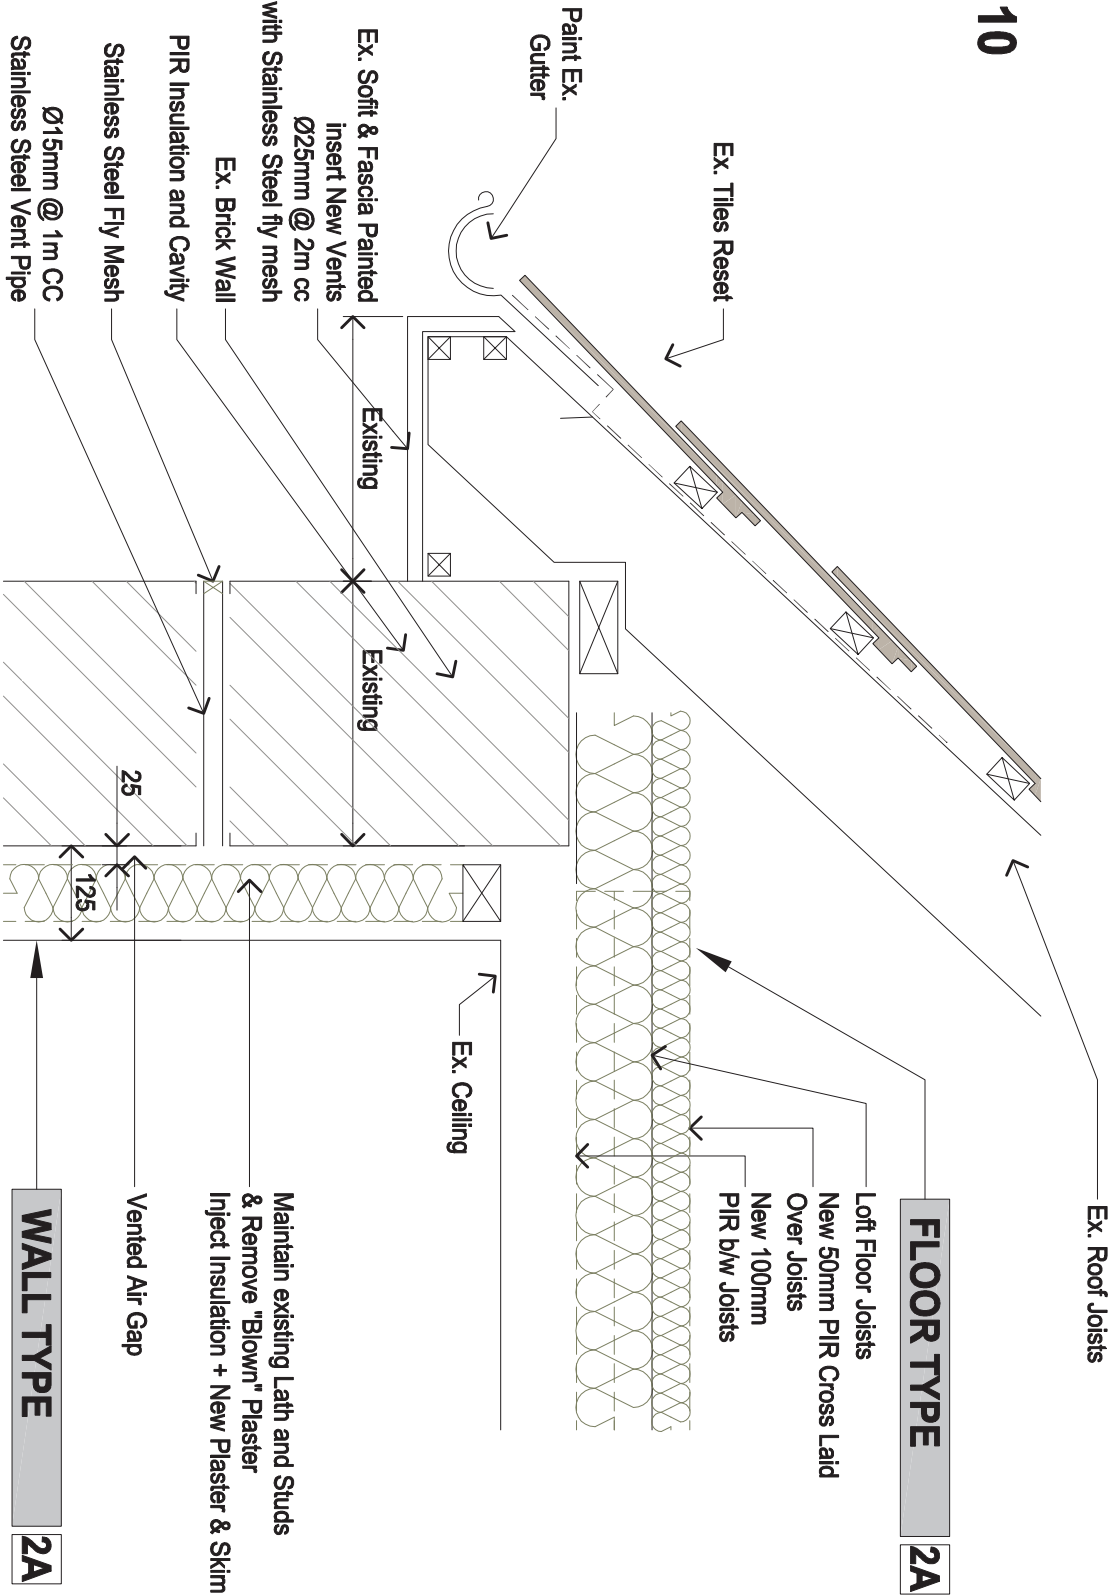


DT01

Threshold Detail 1:10

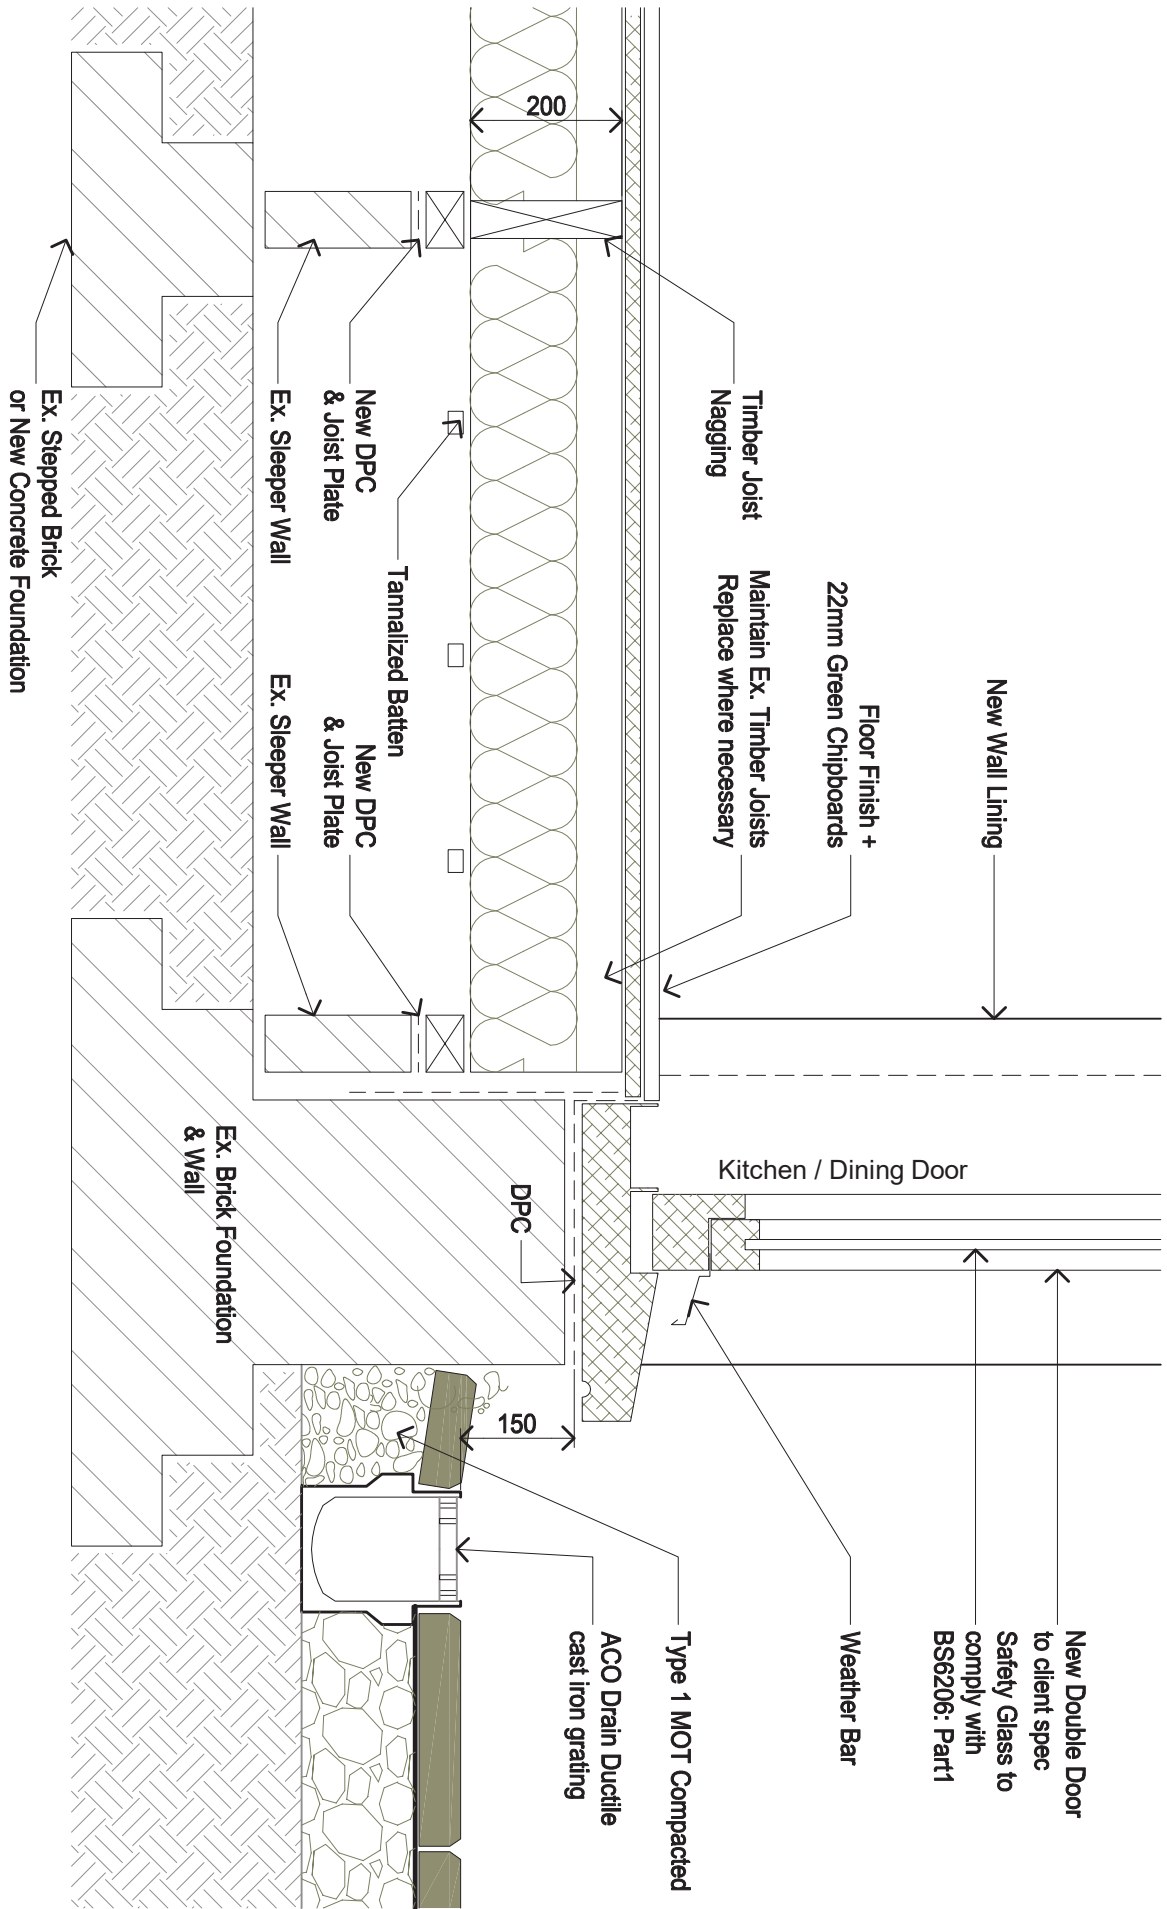

Foundation Detail 1:10

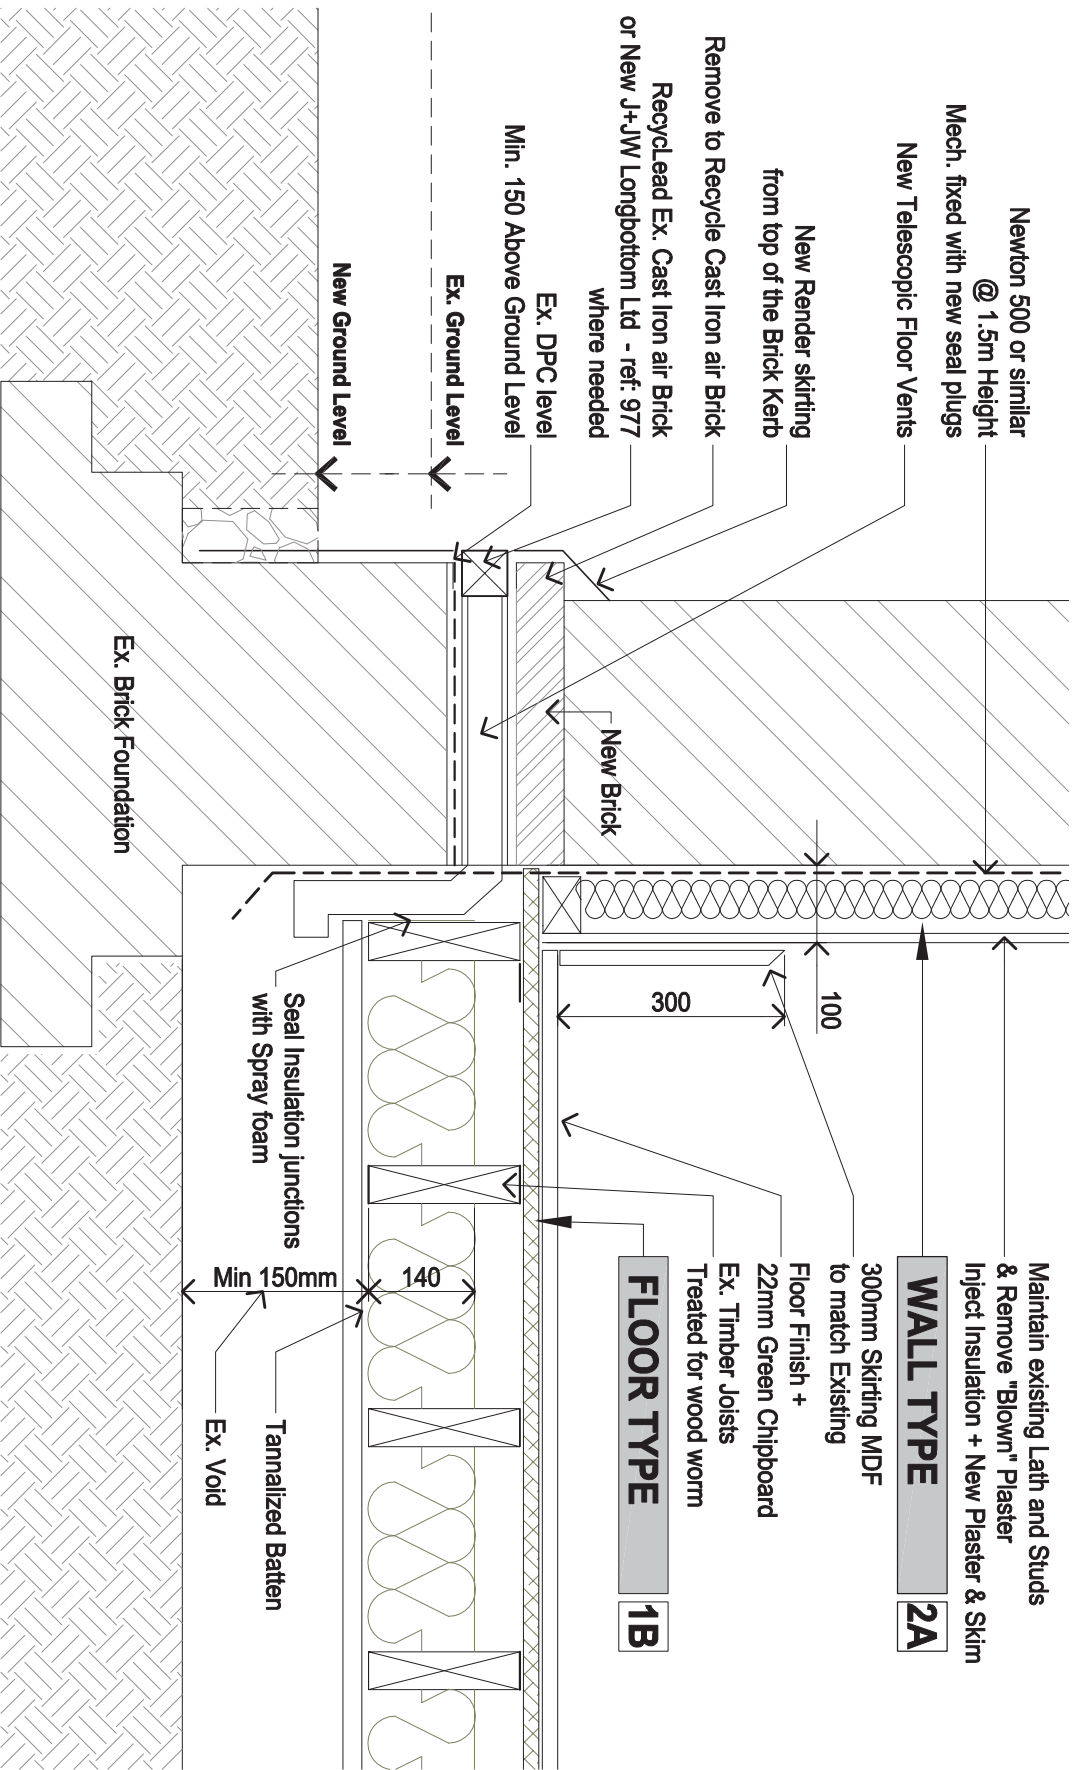

Archited @
Buildings.co.uk
Office: 137, EN1 1QT
0208 363 5764
RIBA

Disclaimer:
No Reproduction without Consent
Do not Scale from this Drawing
Only use Dimensions Shown
Dims & Areas accurate to 5%
© Copyright 2021 Building Doctors

Date	Amendments
05.05.21	Notes Added
14.07.21	Issue for Tender
27.07.21	Notes Added
18.10.21	DPC Newton added on DT11

Ve.	In.
A	FR
B	FR
C	FR
D	CA

Amendments

Ve.	In.

Project	Pennicotts Farm
Title	PO20 1LN

Details
Mr. S. Cox-Rusbridge

