





Detail 03

Detail 01

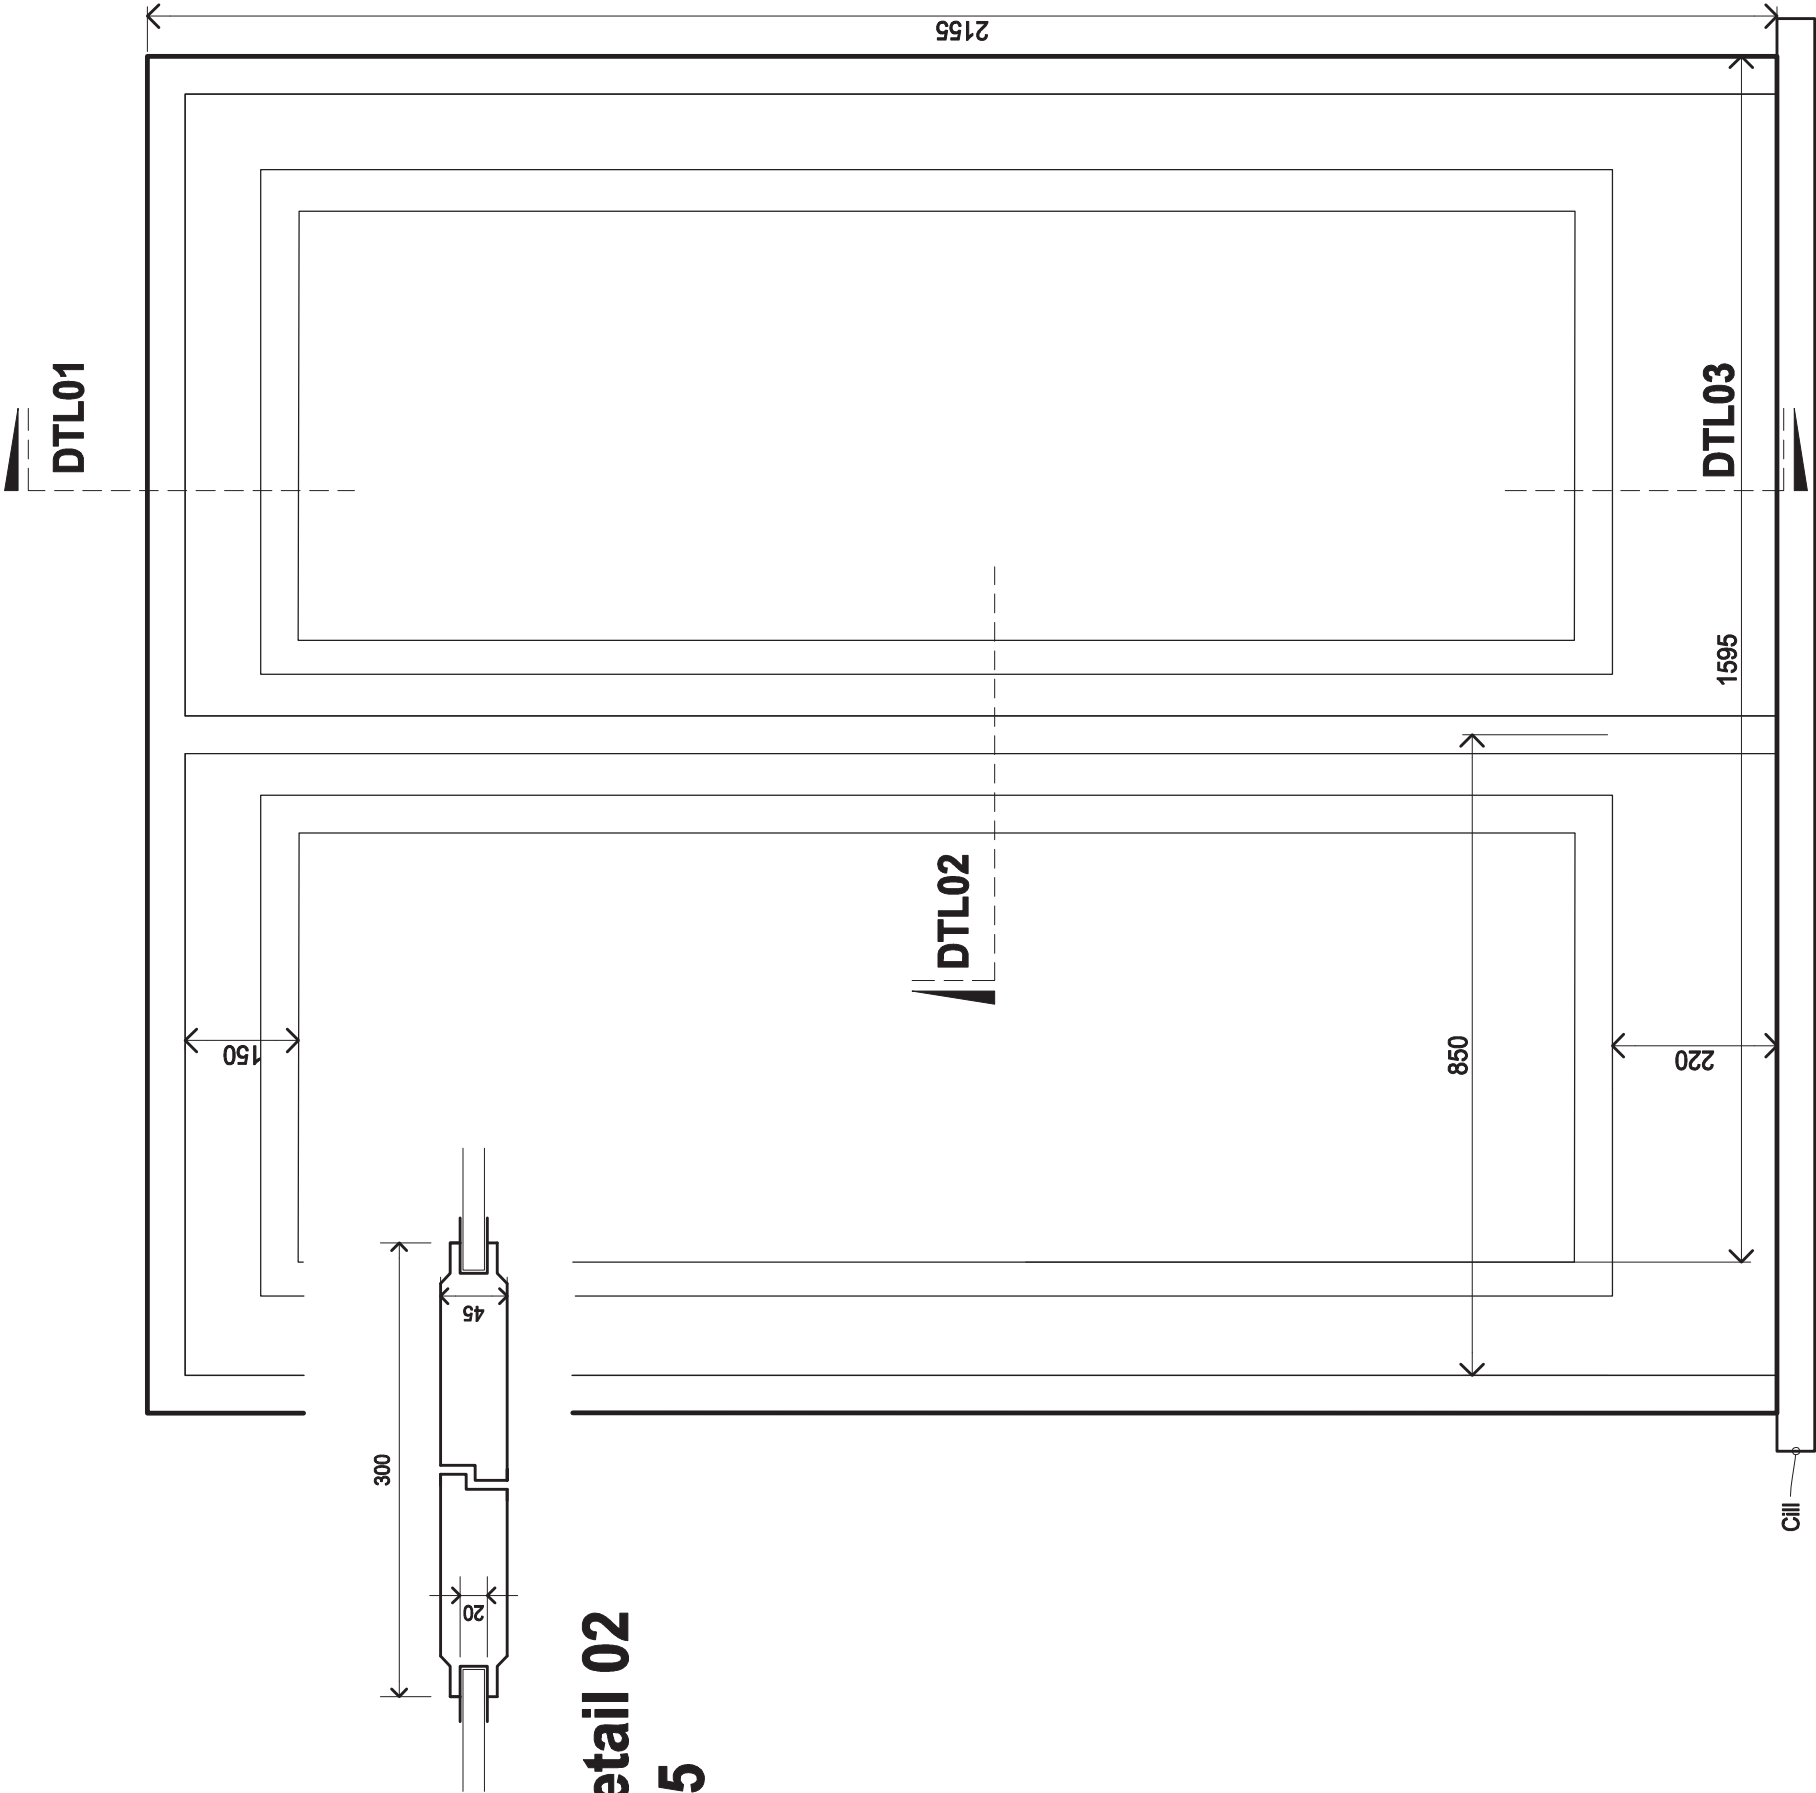

Detail 02
1:5

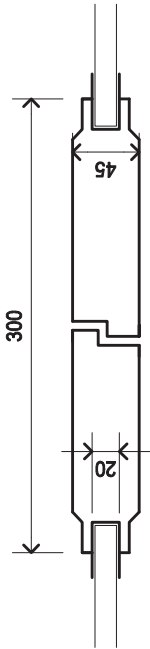

Date	Amendments	Ve.	In.	Project	Title
				Pennicotts Farm PO20 1LN	House A - GD 04 Door Details
Revision	☐ Preliminary	☐ Approval	Client	Mr. S.	
Referencing	☐ Construction	☐ Tender		Cox-Rusbridge	