


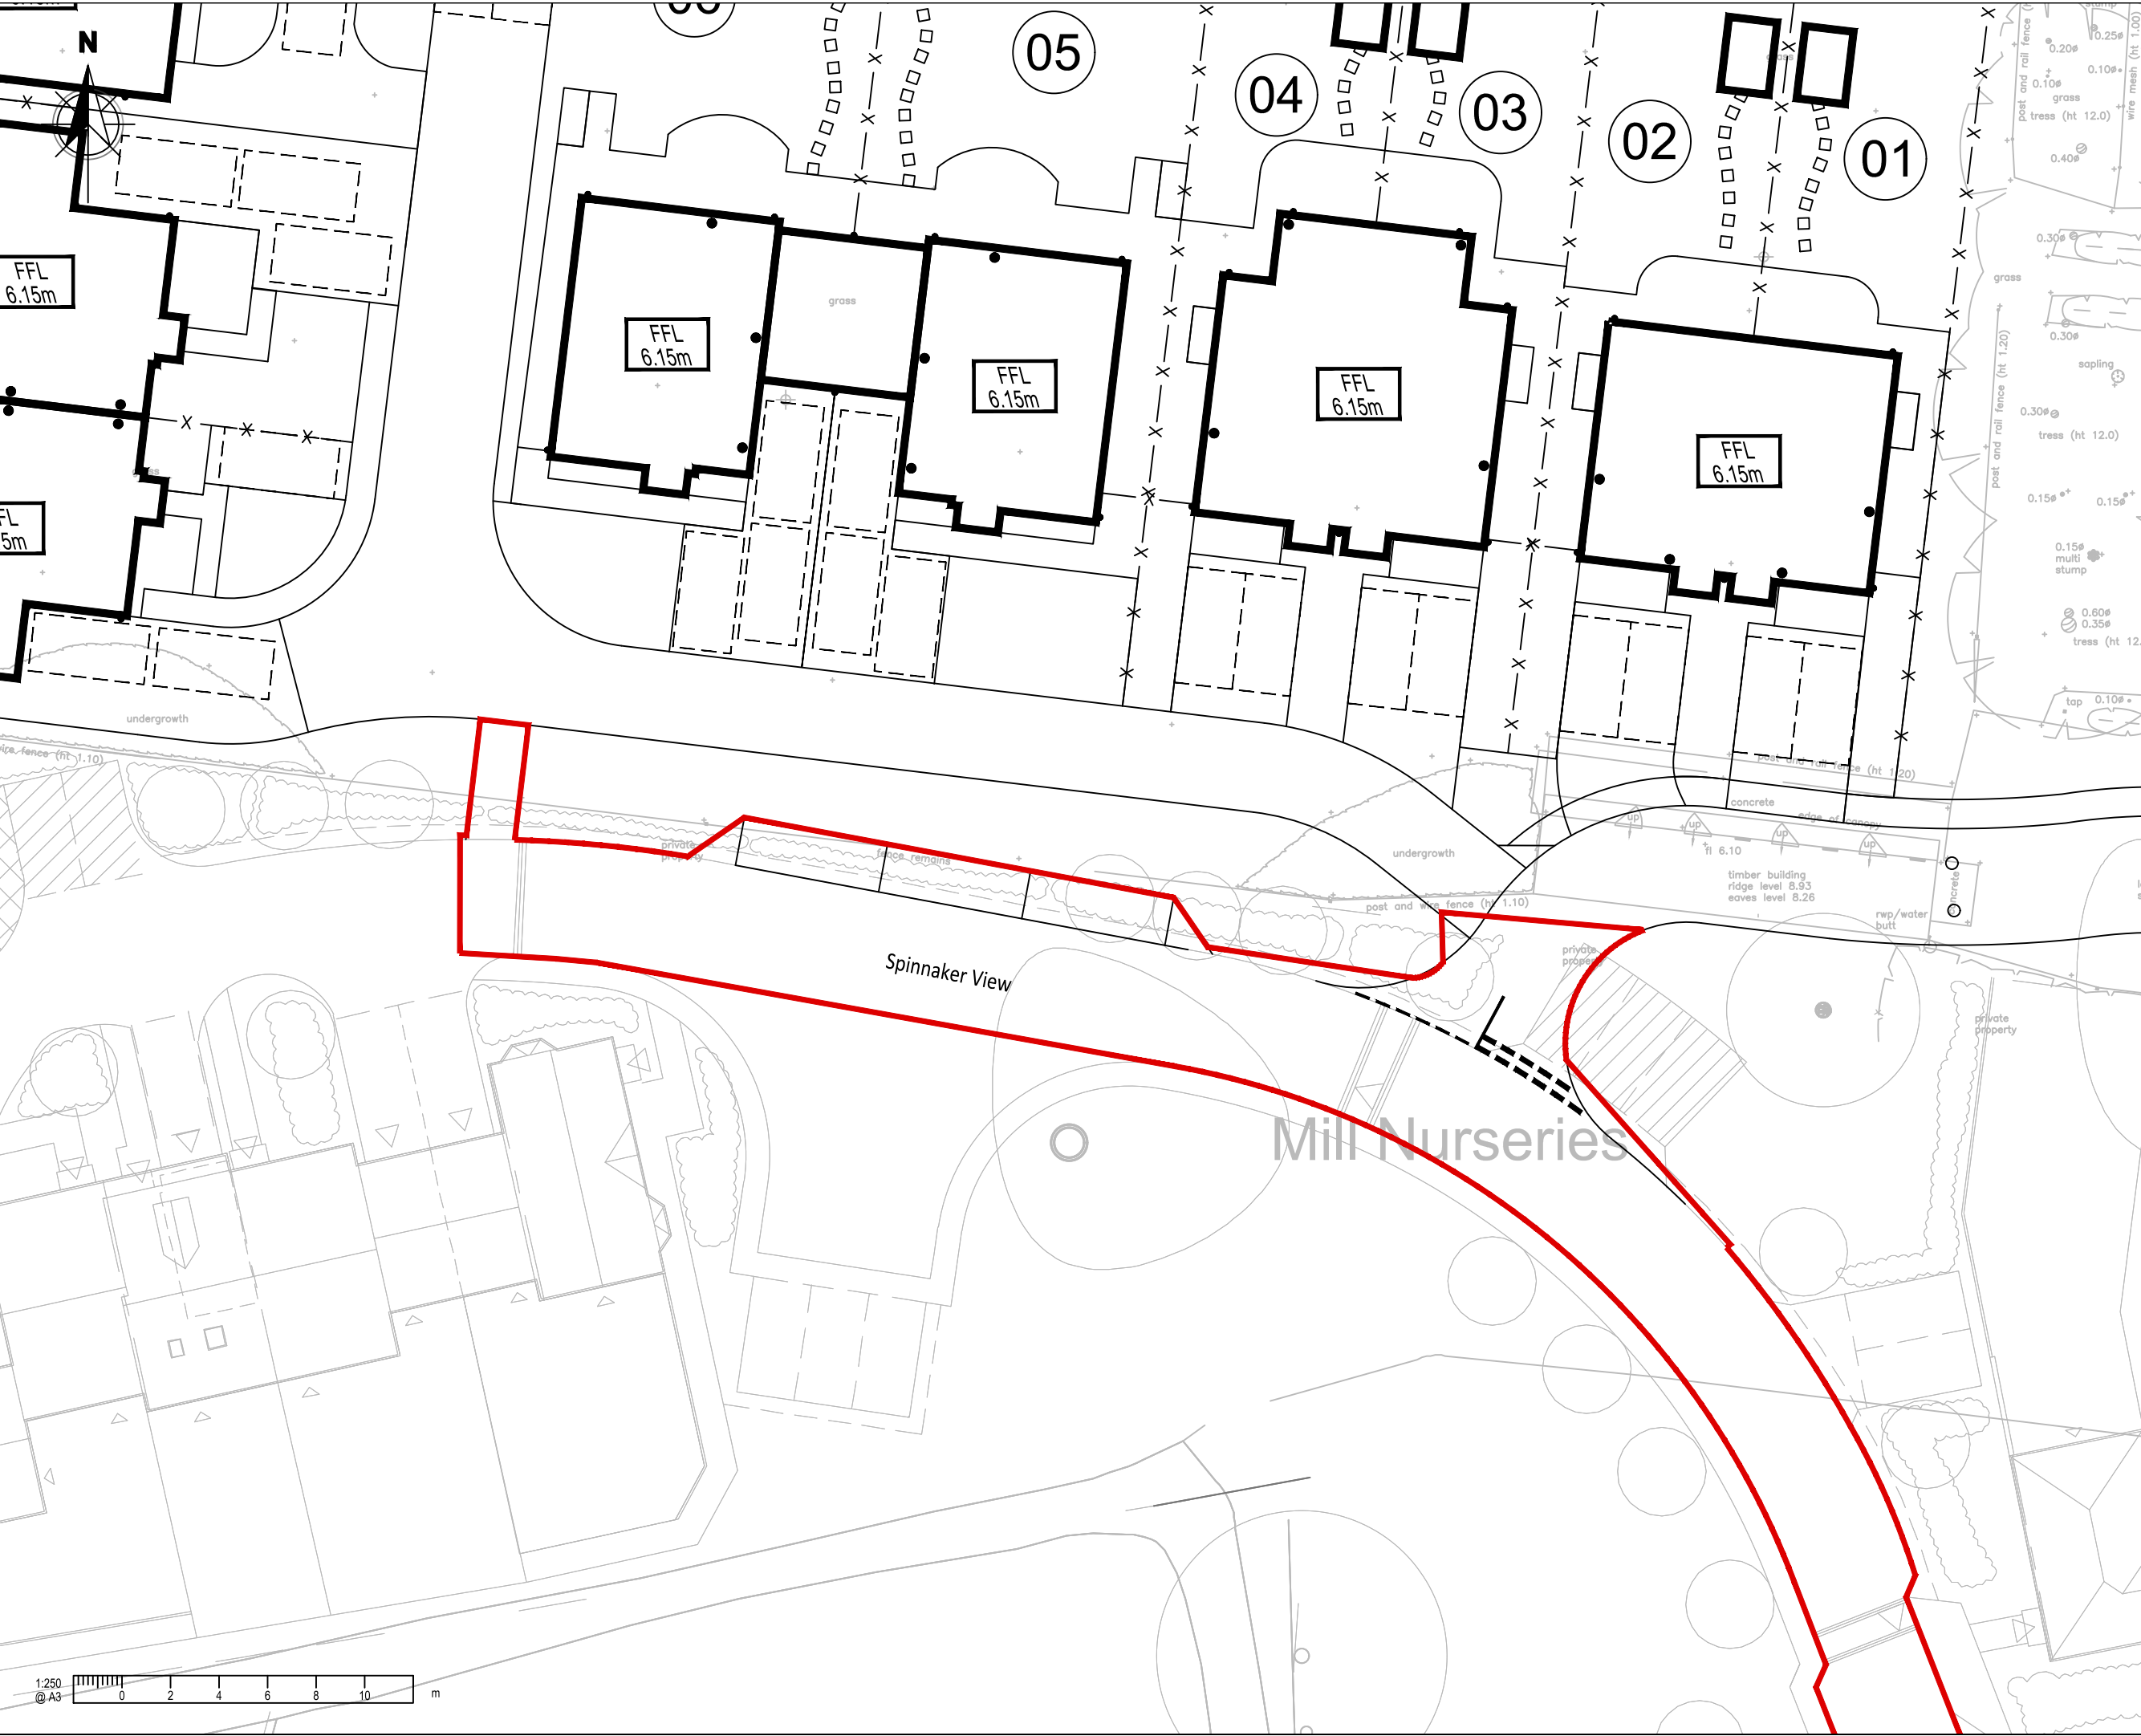

NOTES

A3

1. This drawing is to be read in conjunction with all other Bright Plan drawings, and with all relevant Architect's and Engineer's drawings and specification. Any discrepancies found are to be reported immediately to the Engineer.
2. Bright Plan accepts no responsibility for inaccuracies in data provided by third parties such as topographic surveys or Ordnance Survey mapping.
3. Do not scale, work to figured dimensions only. All dimensions are in millimeters unless noted otherwise and all levels are in metres from the topographic survey datum.
4. Any information given regarding existing underground services is given in good faith after consultation with the relevant authority, however accuracy is not certain.

-LEGEND-

- Application Boundary
- Existing Road Markings

E	Revised Layout	07/12/2021
D	Revised Layout	07/12/2021
C	Revised Boundary	18/10/2021
B	Revised Layout	07/10/2021
A	Revised Red Line Boundary	01/10/2021
-	Original Issue	28/07/2021

Rev.	Amendments	Date
------	------------	------



BRIGHT PLAN
Transport Planning and Civil Engineering Consultants
2 West Barn, Norton Lane, Chichester, West Sussex PO20 3AF
Tel: 01243 210418 Email: enquiries@bpcivils.co.uk
www.bpcivils.co.uk

Drawing Status	Final
----------------	-------

Client	ADM Architects
--------	----------------


Project	Inglenook Hotel, Pagham
---------	-------------------------

Drawing Title	Site Layout
---------------	-------------

Scale	1:250	Date	Dec 21	Drawn By	SMO	Checked	ALB
-------	-------	------	--------	----------	-----	---------	-----

Drawing No.	2020-6289-000	Rev.	E
-------------	---------------	------	---

1:250
@ A3

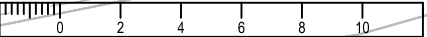

APIN DISTRICT COUNCIL P/165/21/01