

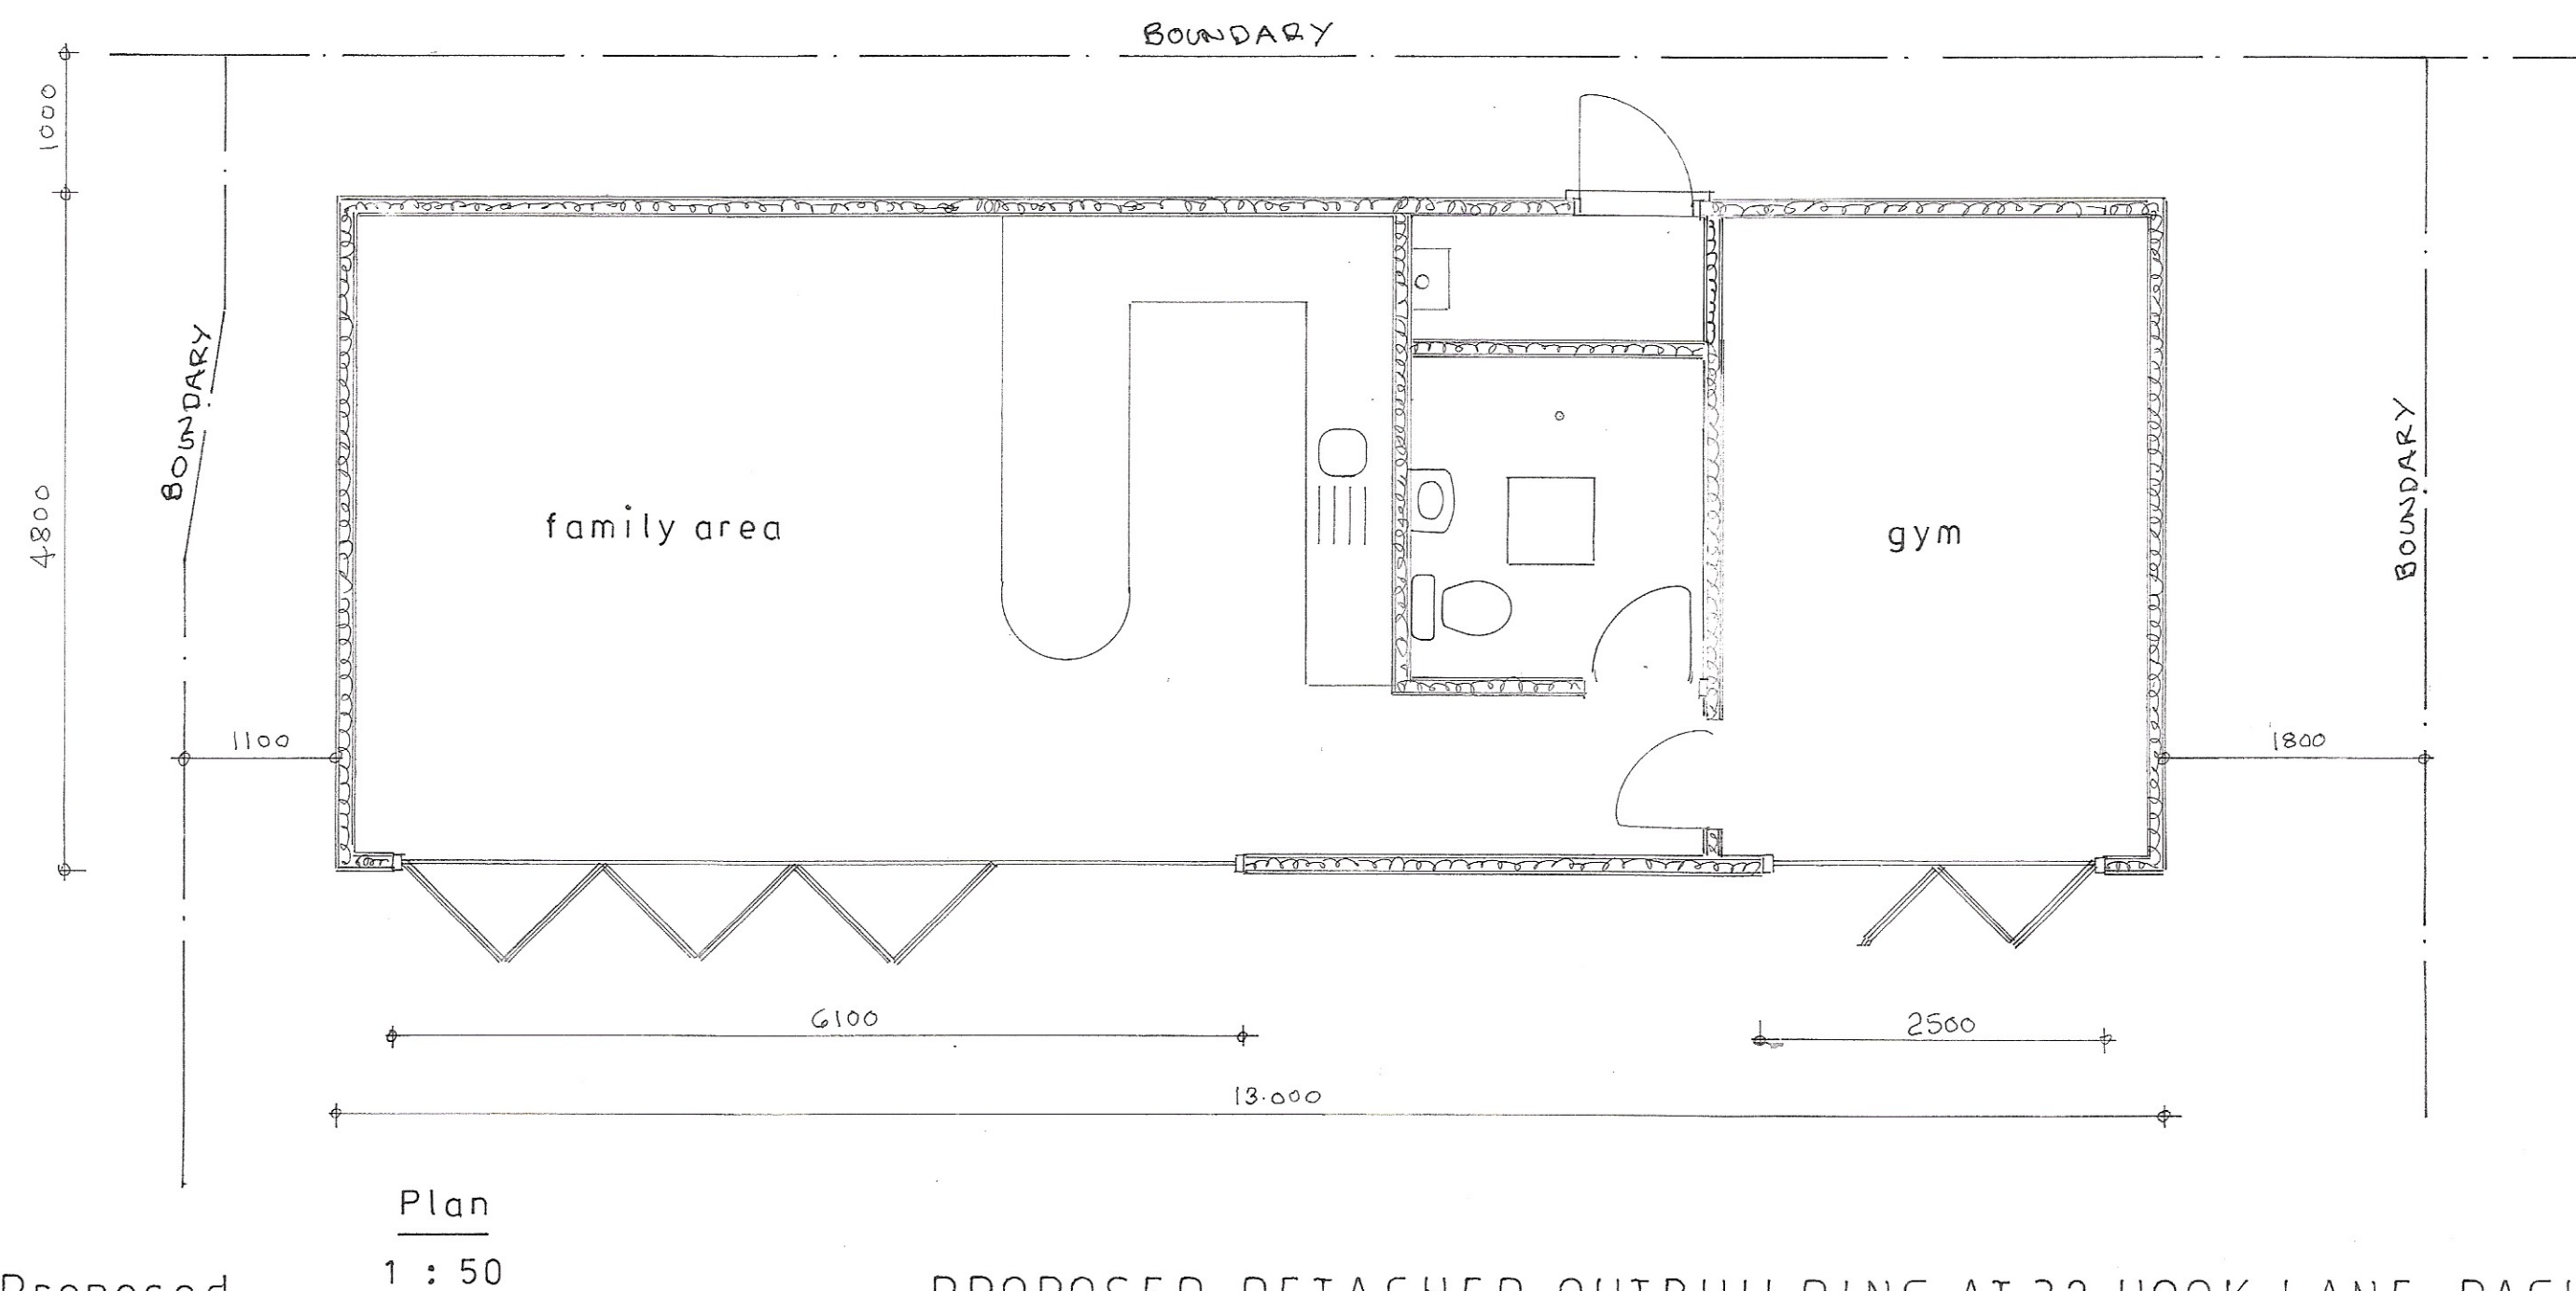


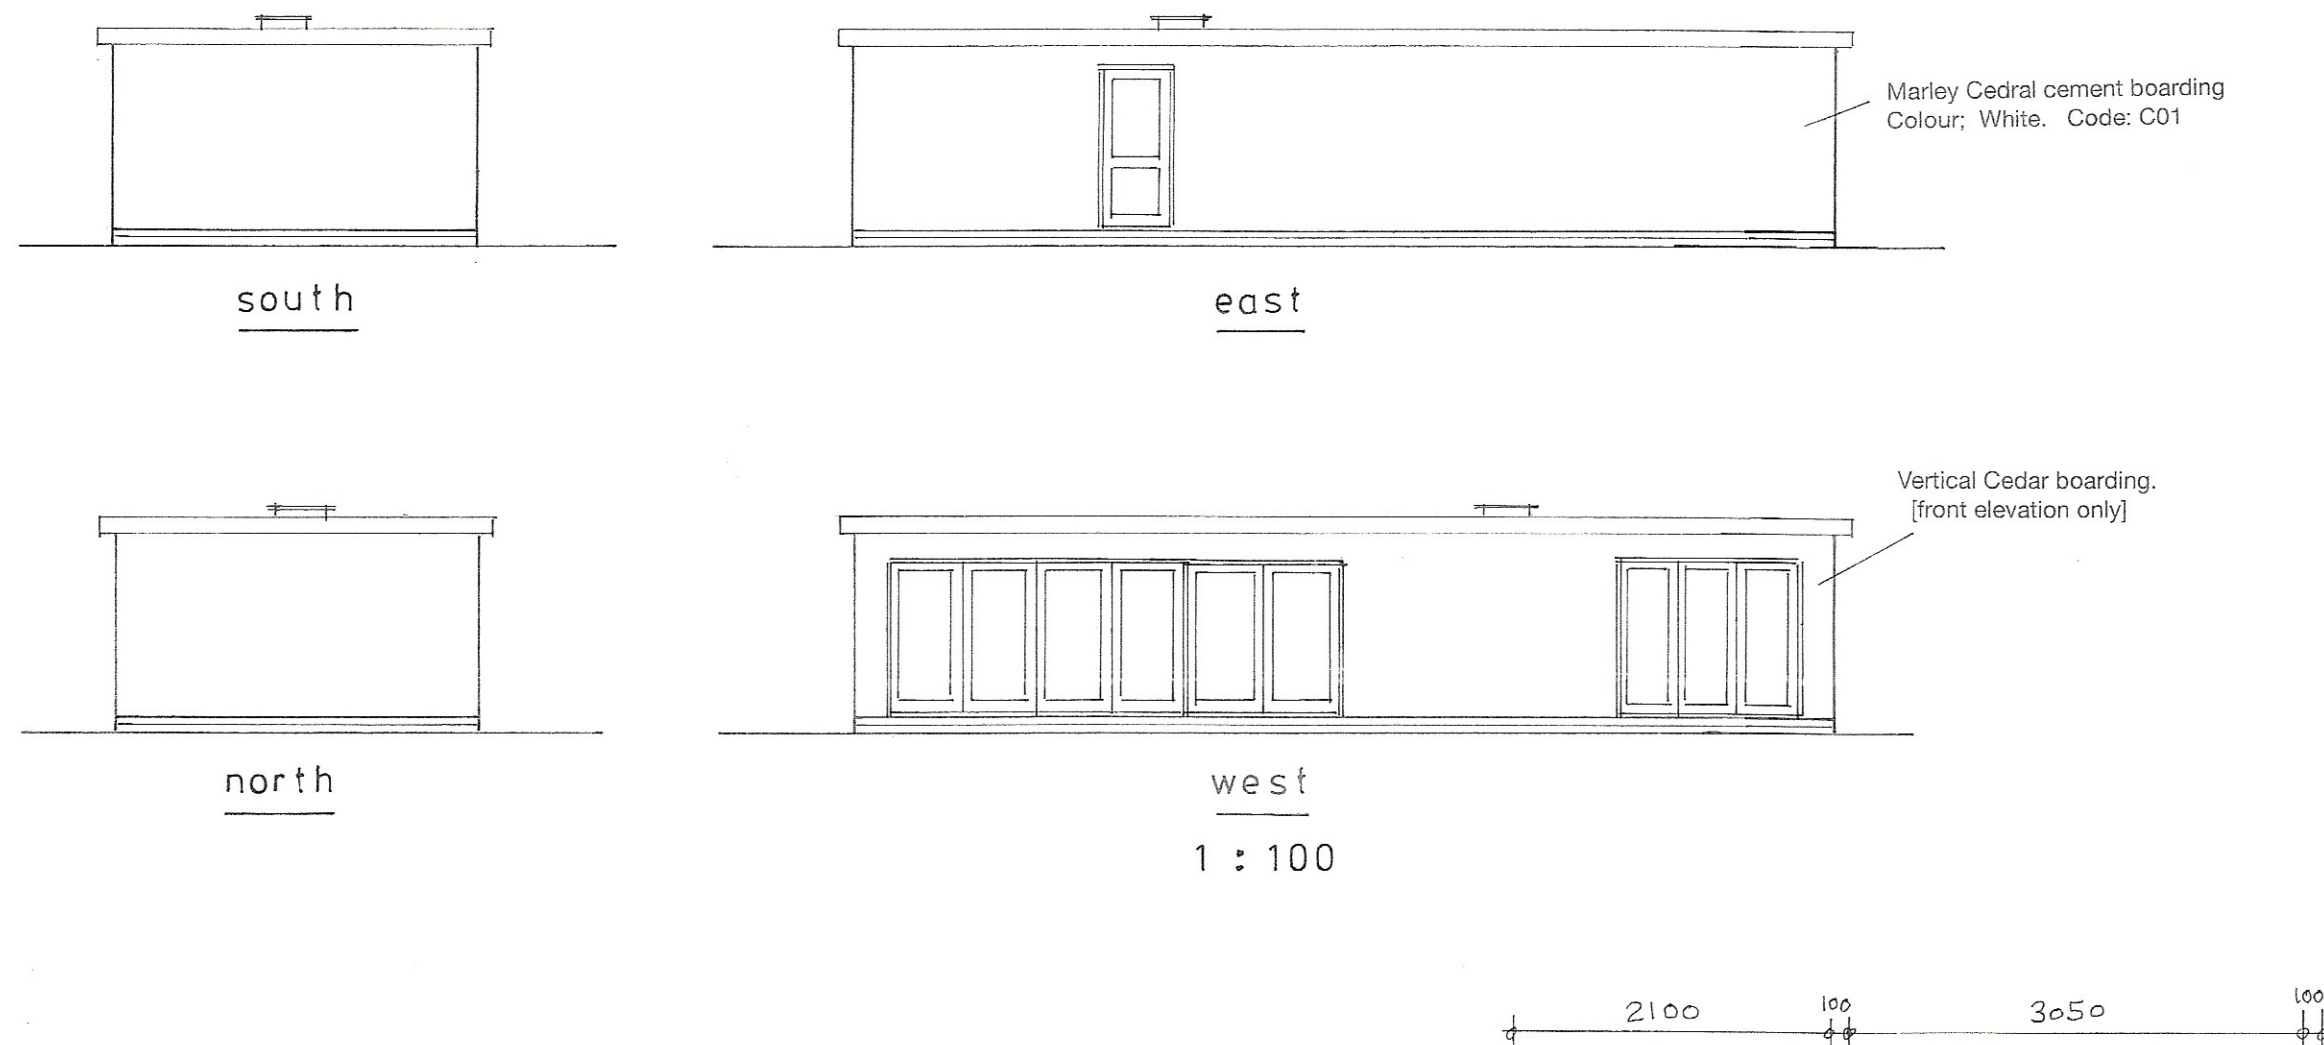

Proposed

PROPOSED DETACHED OUTBUILDING AT 32, HOOK LANE, PAGHAM
FOR MR. & MRS. C. GROSS.

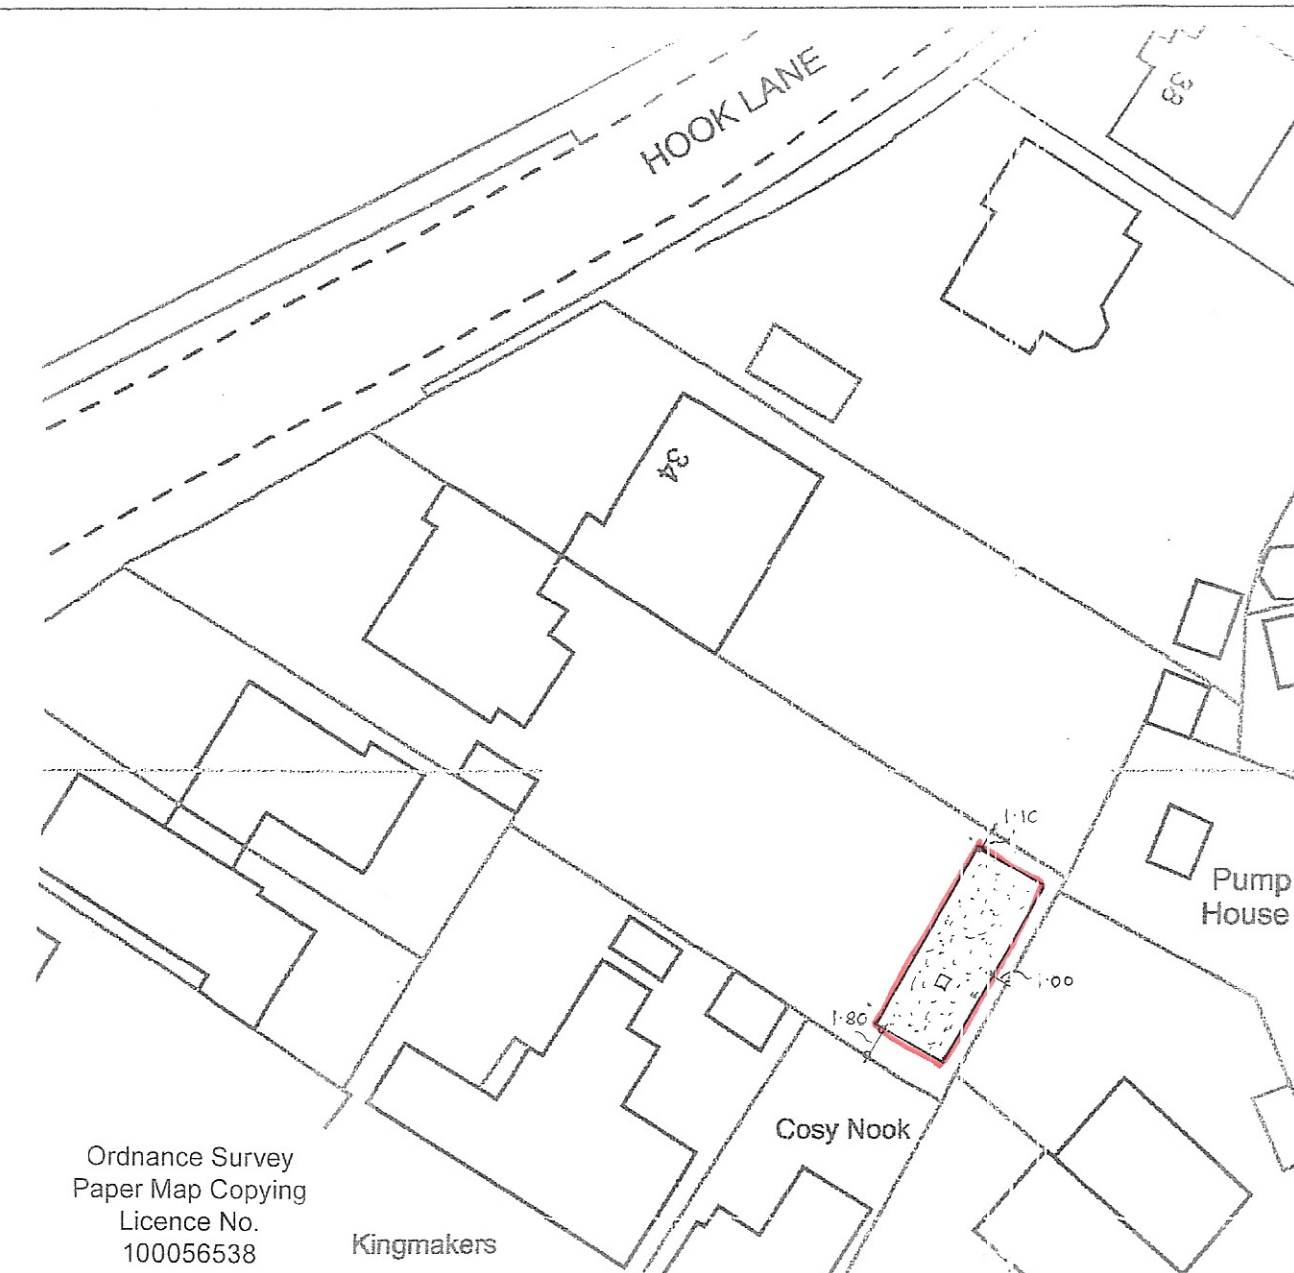

block plan

1 : 500



location plan

1 : 1250

sheet 1

of 1

Bryan Butcher
Rainbow Cottage
Nyetimber Lane
Bognor Regis PO21 3JX
01243 266871
07973 233442
bryan.butcher@btinternet.com
www.bryanbutcher.com