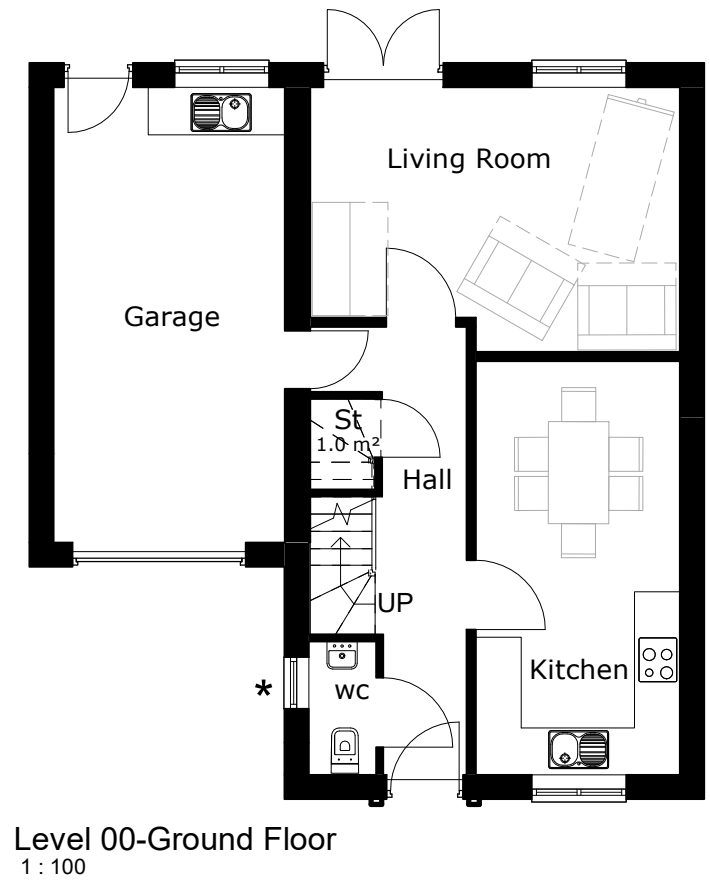
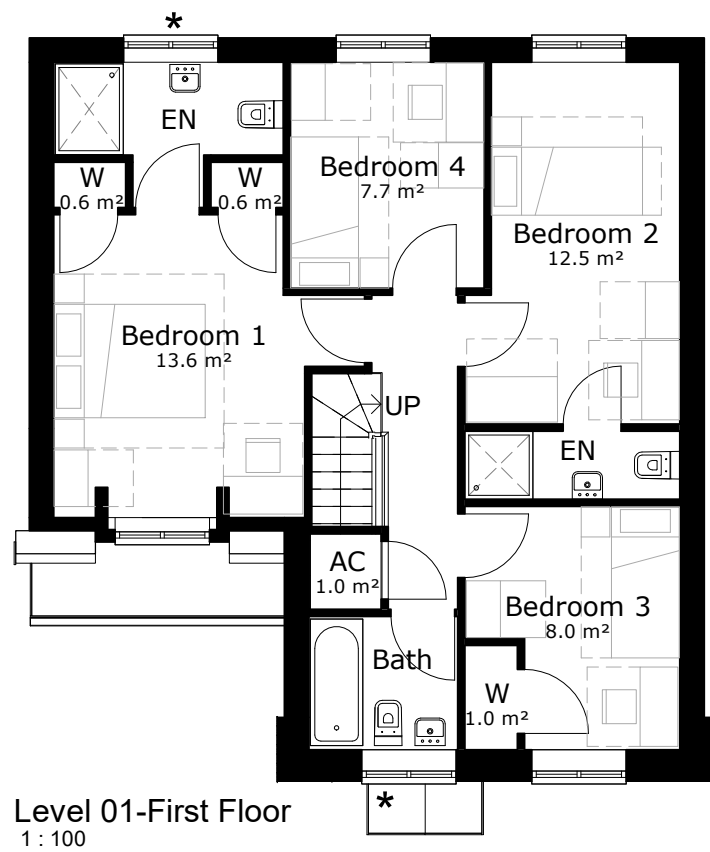


Please Note:

Drawing to be scaled for planning purposes only, dimensions to be checked on site and any discrepancies are to be highlighted to the Architect prior to construction.

Topographical / Ordnance Survey information shown has been prepared by a third party, HGP accept no responsibility for accuracy or completeness of the survey.

This drawing is to be read in conjunction with all other project drawings, construction notes and / or project specifications including those by other project consultants and specialists. All discrepancies should be reported immediately.

Design subject to detail development / approval. Measurements and accommodation schedules subject to amendments following coordinated input by others. Costings cannot be finalised until approval / confirmation by relevant authorities and Client.

Area Schedule		
Name	Level	Area
4 Bed House	Level 00-Ground Floor	45 m ²
4 Bed House	Level 01-First Floor	65 m ²
Garage	Level 00-Ground Floor	19 m ²
		128 m ²

Legend

CA2b : Character Area 2b, Rural Edge South

Handing as follows:

As: 189, 191, 193

Handed: 185, 187-188, 190, 192

★ Obscure glazing

Rev.	Description	DATE	DB	CB
------	-------------	------	----	----

Date Nov '21
Drawn By/Checked By DY/ HJE
Scale 1 : 100@ A2

Revision

Project Land West of Pagham Road, Pagham

Title House Type A (CA2b) - Plans and Elevations

Dwg# 21.129.14

Status Planning

hgp



Furzehall Farm, Wickham Road
Fareham, Hampshire
PO16 7JH
01329 383 225
email@hgp-architects.co.uk
www.hgp-architects.co.uk
HGP Architects Ltd. Copyright
Reserved
Unit 1, Station Industrial Park
Duncan Road, Park Gate,
Hampshire, SO31 1BX