



Street Scene E-E - CA3 Community Streets to CA4b Transitional Perimeter North
1 : 200




Street Scene F-F - CA3 Community Streets
1 : 200



Street Scene G-G - CA4b Transitional Perimeter North to CA3 Community Streets
1 : 200



Street Scene H-H - CA4b Transitional Perimeter North (Flats Courtyard Section)
1 : 200

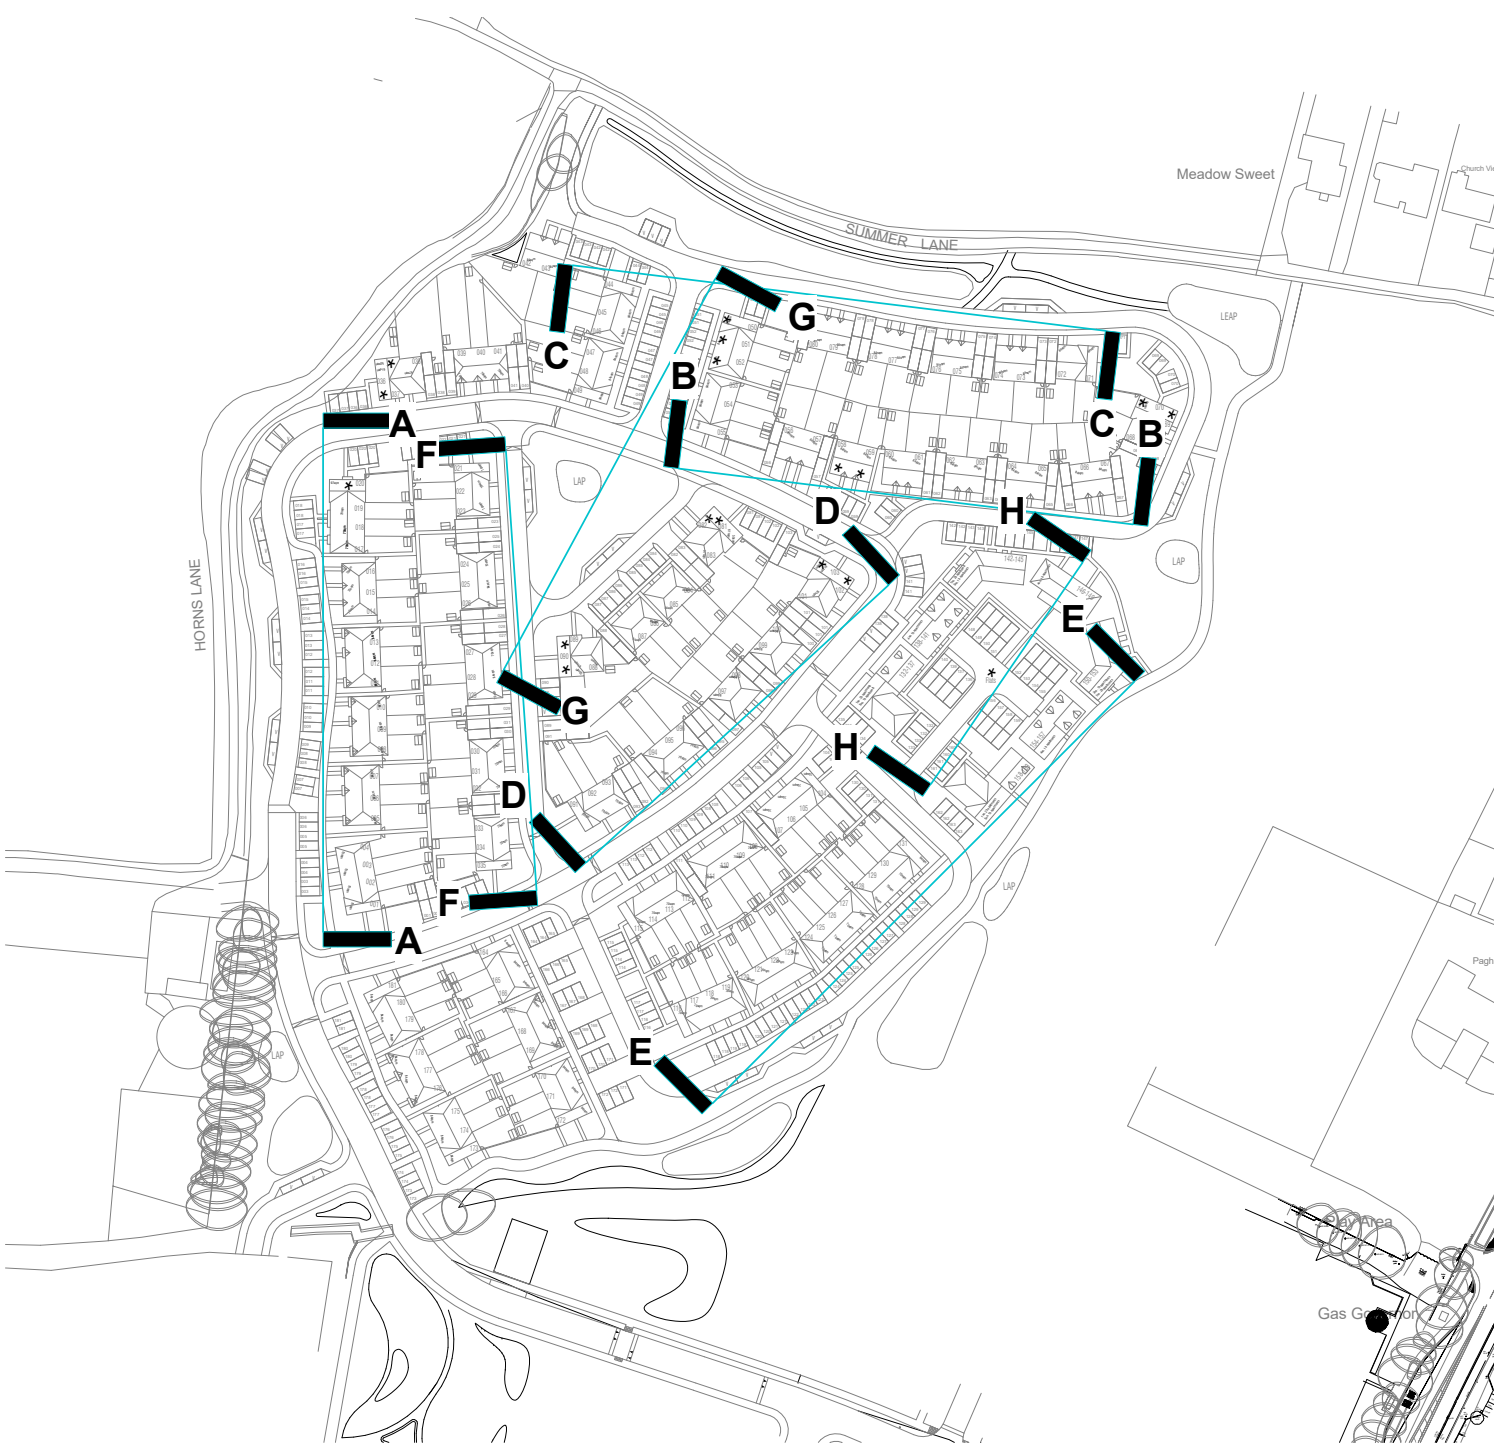

Northern Key Plan - A-A to H-H
1 : 2000



Please Note:

Drawing to be scaled for planning purposes only, dimensions to be checked on site and any discrepancies are to be highlighted to the Architect prior to construction.

Topographical / Ordnance Survey information shown has been prepared by a third party, HGP accept no responsibility for accuracy or completeness of the survey.

This drawing is to be read in conjunction with all other project drawings, construction notes and / or project specifications including those by other project consultants and specialists. All discrepancies should be reported immediately.

Design subject to detail development / approval. Measurements and accommodation schedules subject to amendments following coordinated input by others. Costings cannot be finalised until approval / confirmation by relevant authorities and Client.

Legend

For northern street scenes, see drawings 21.129.68 & 21.129.69. The key plan for the northern street scenes is on drawing 21.129.69.

For southern street scenes, see drawings 21.129.70 & 21.129.71. The key plan for the southern street scenes is on drawing 21.129.71.