


Responsibility is not accepted for errors made by others scaling directly from this drawing. All construction information should be taken from noted and dimensioned figures only.

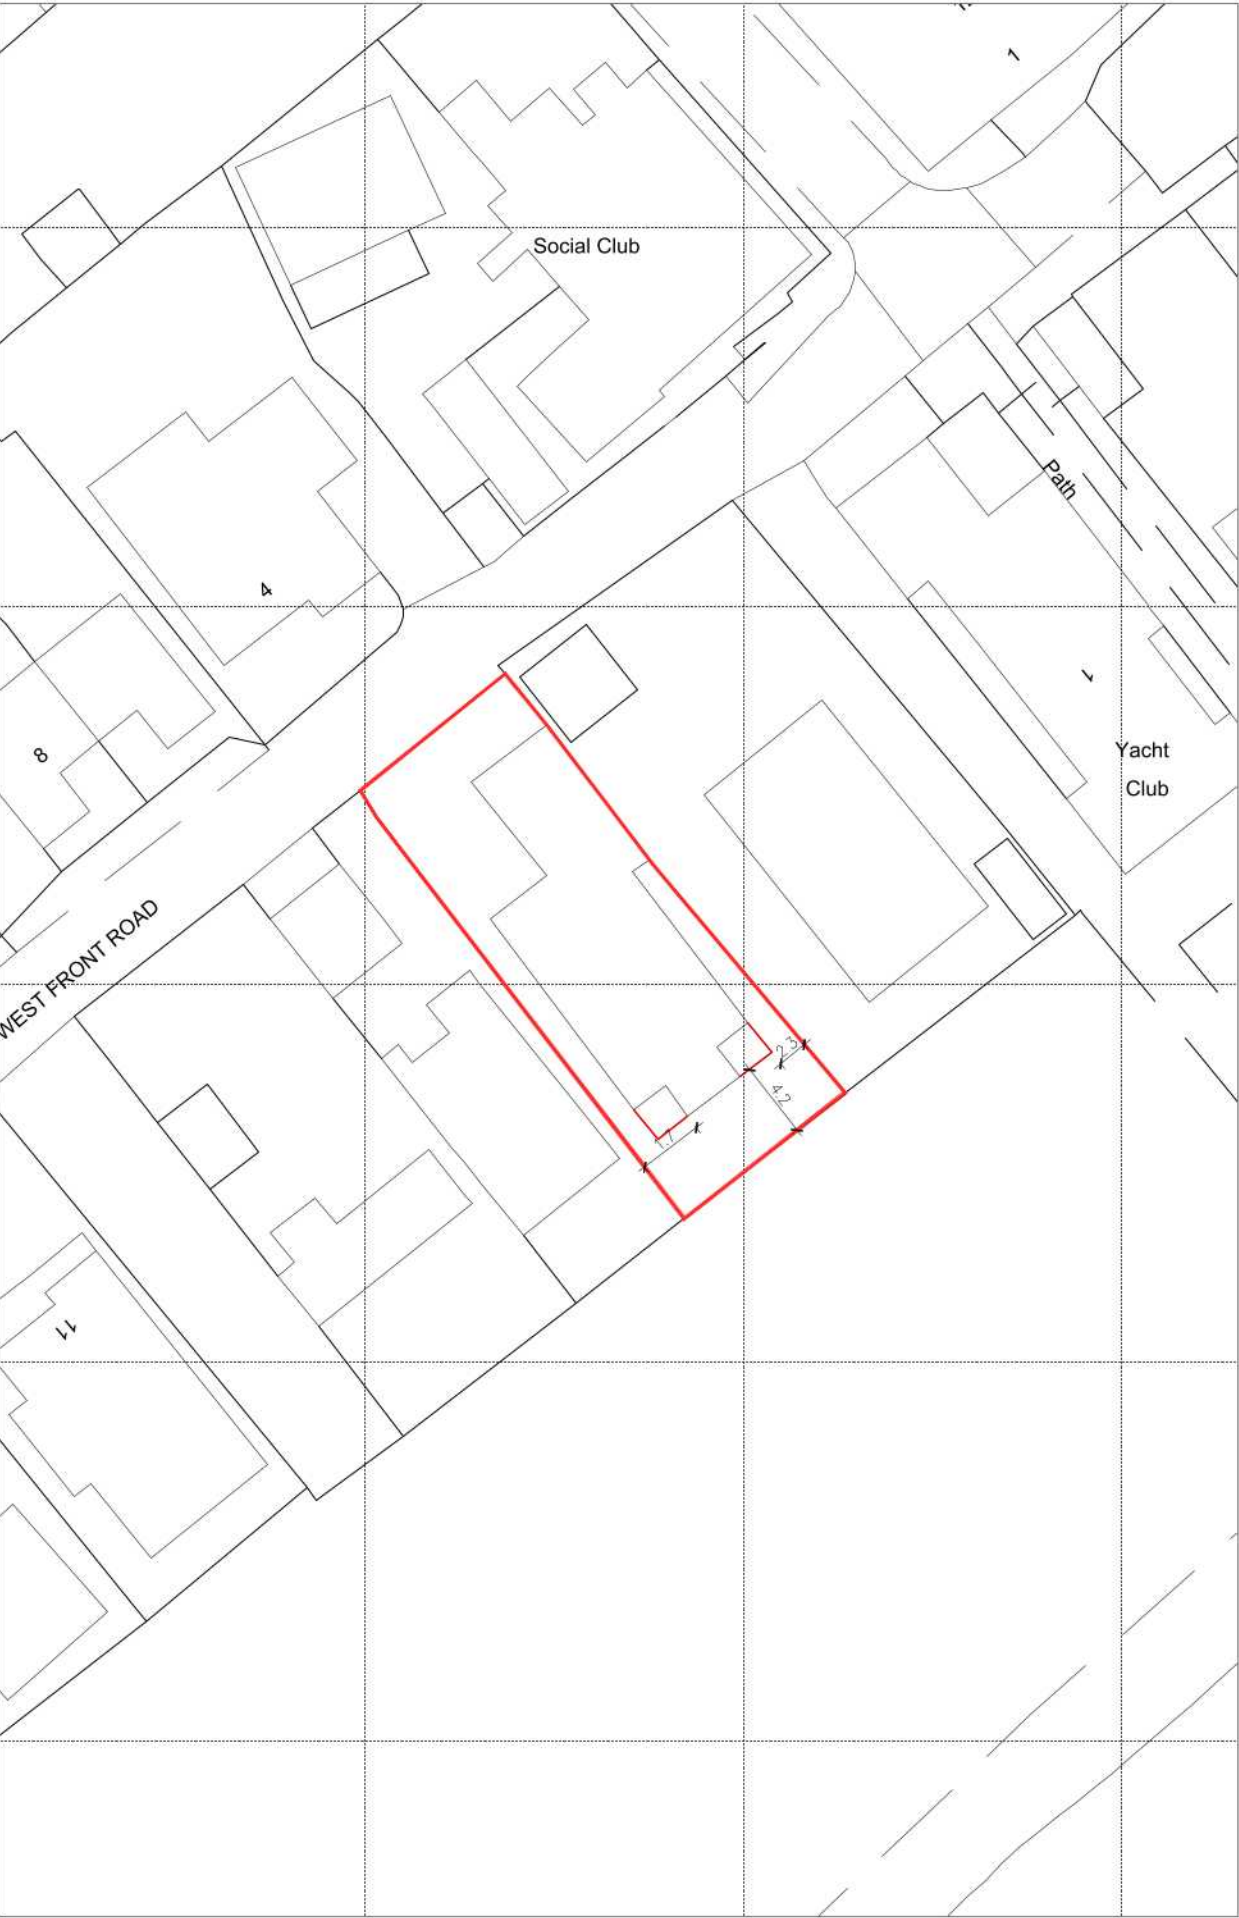

A3 Original Sheet Size



P1 07.12.21 PLANNING

Rev	Date	Name	Check	Note
DRAWING STATUS				

PLANNING

CLIENT

PRIVATE CLIENT

CSL

CHRISTOPHER SHARP LTD
PROPERTY AND CONSTRUCTION CONSULTANTS

8 Hambert Way, Totton, Southampton, SO40 7JZ
023 80 866 340
info@christophersharp.co.uk
www.christophersharp.co.uk

PROJECT

ALTERATIONS AND
EXTENSION
5 WEST FRONT ROAD
PAGHAM

DRAWING TITLE

PROPOSED
BLOCK PLAN

DATE	SCALE	AUTHOR	CHECKED
16.11.21	1:500	CDS	CDS
DRAWING No.		REVISION No.	

17023.015 P1



PROPOSED BLOCK PLAN

1:500

