




All dimensions to be checked on site
 All details and dimensions relating to sub-contractors or suppliers work must be checked and agreed between the general contractors and the sub-contractors or suppliers
 Copyright reserved

Amendments

ARUN DISTRICT COUNCIL

No. P 65 08

RECEIVED

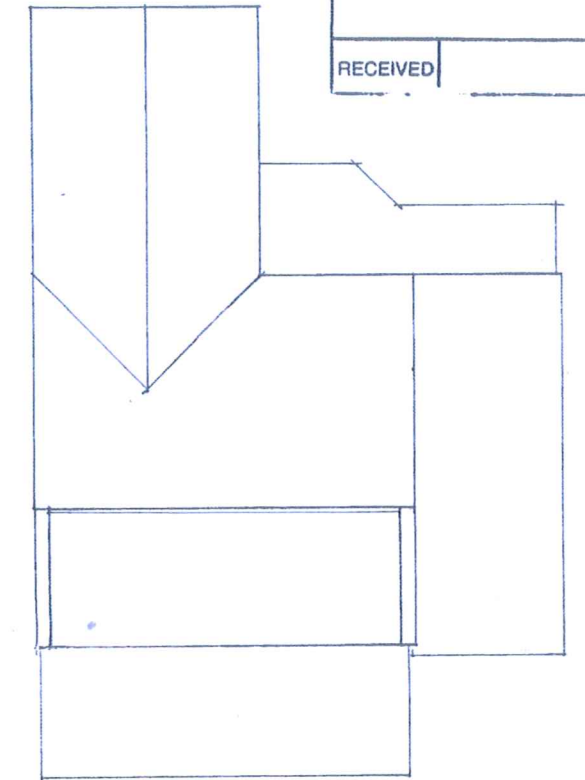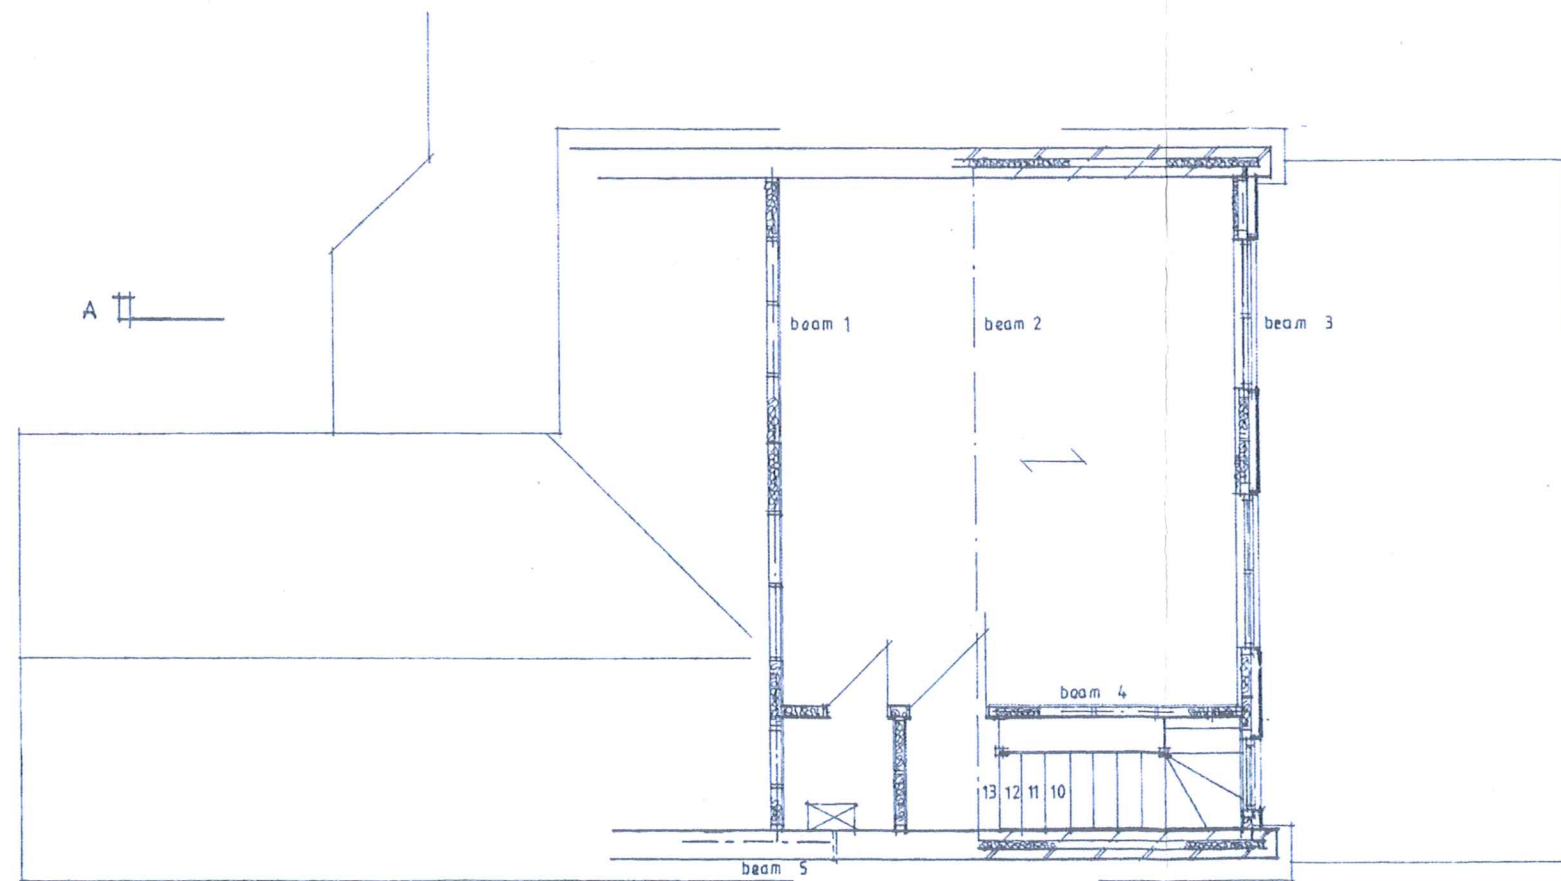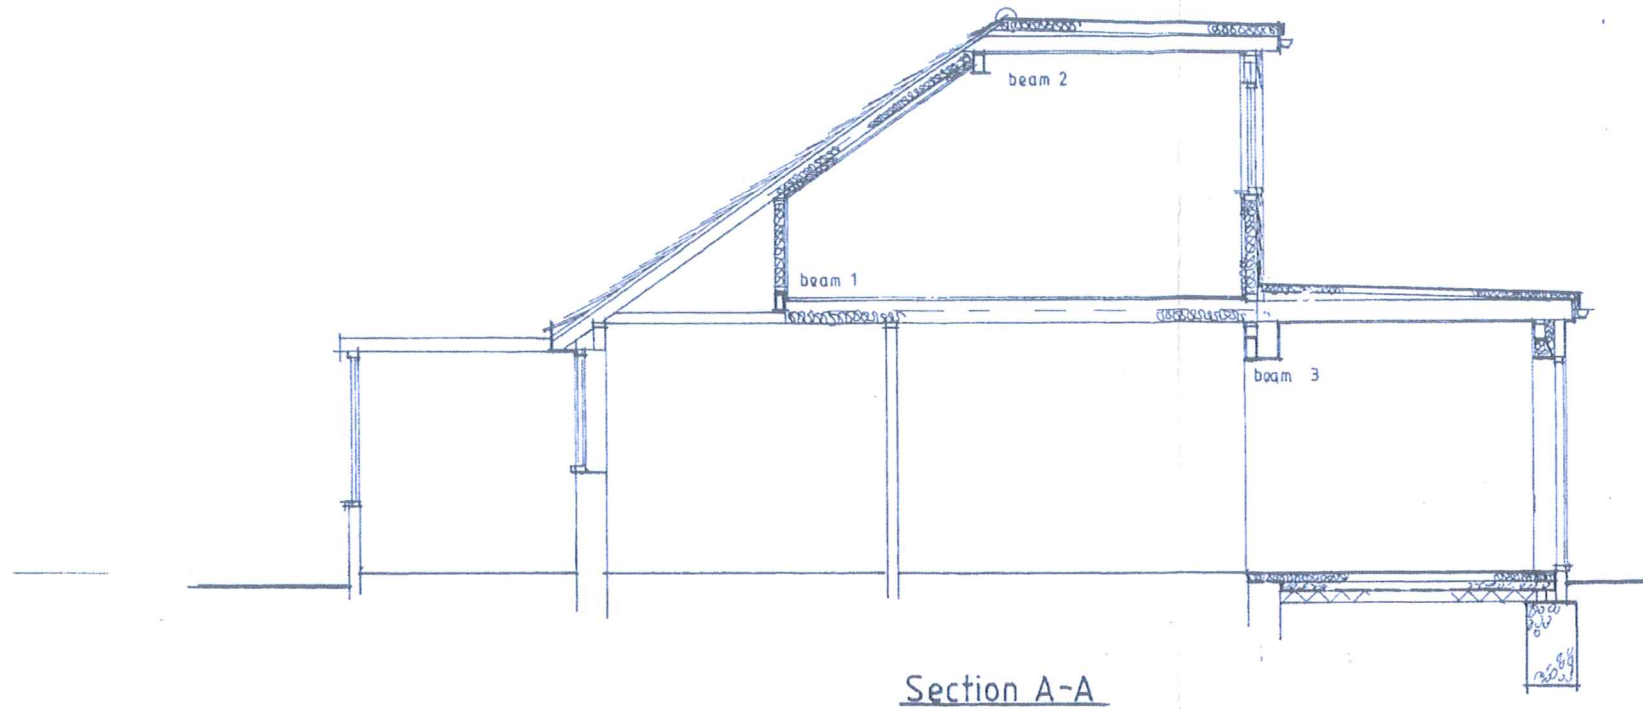

BUILDING AS EXISTING
 FEBRUARY 2017

78 HARBOUR VIEW ROAD
 PAGHAM
 WEST SUSSEX

EXTENSION + ROOF CONVERSION

Scale 1:50, 1:100
 Date April 2008
 Drawn ADK

6276 03

J.P. Tupper Associates

Surveyors, Valuers & Architectural Consultants

20 Sudley Road, Bognor Regis, Sussex PO21 1EU
 Tel. Bognor Regis (01243) 822903 & 863703
 Fax. Bognor Regis (01243) 841500
 E-mail. jpt@ricsonline.org