


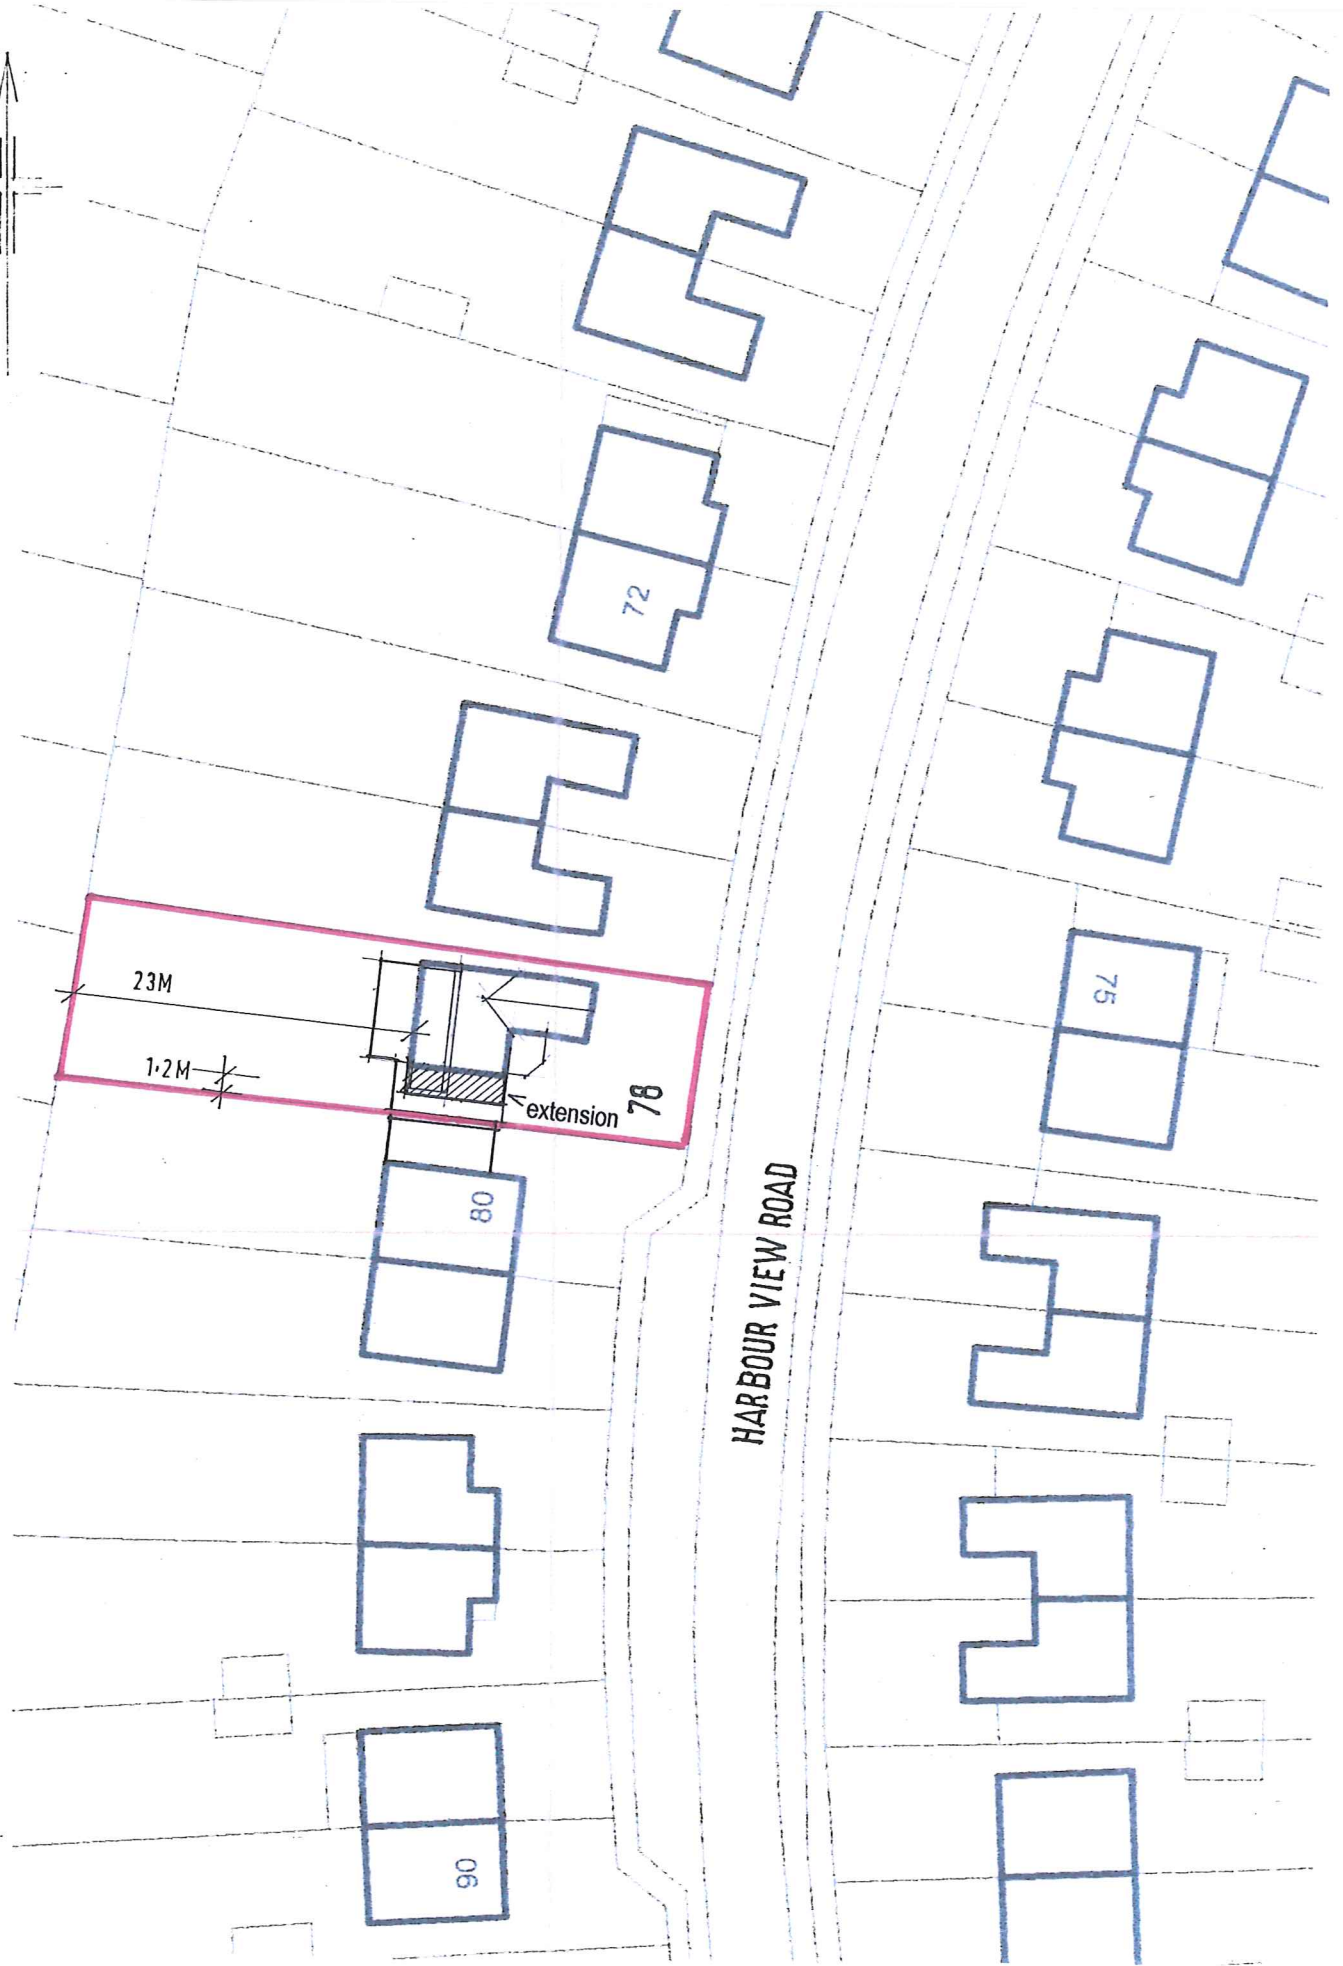

HARBOUR VIEW ROAD

SITE PLAN 1:500

1628.03