





NORTH ELEVATION 1:100

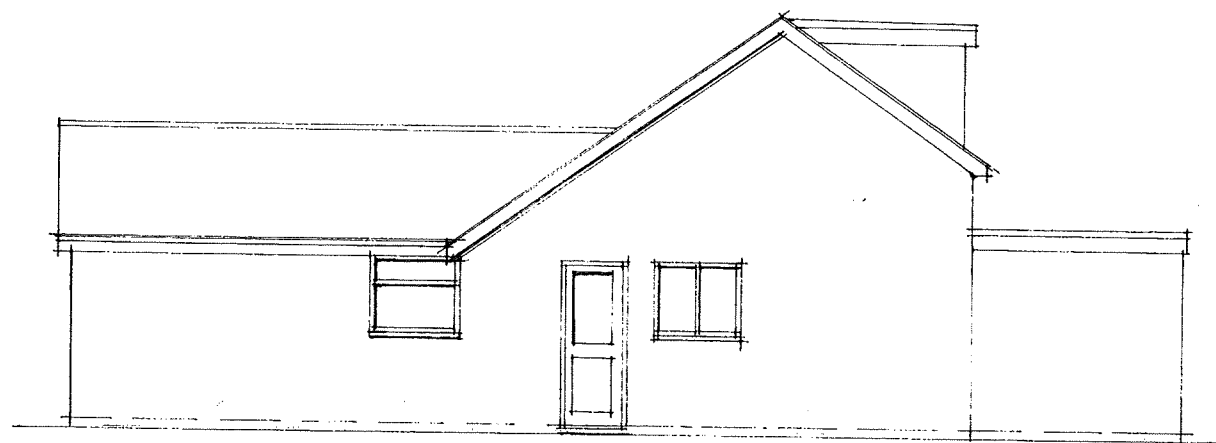

PROPOSED WEST ELEVATION

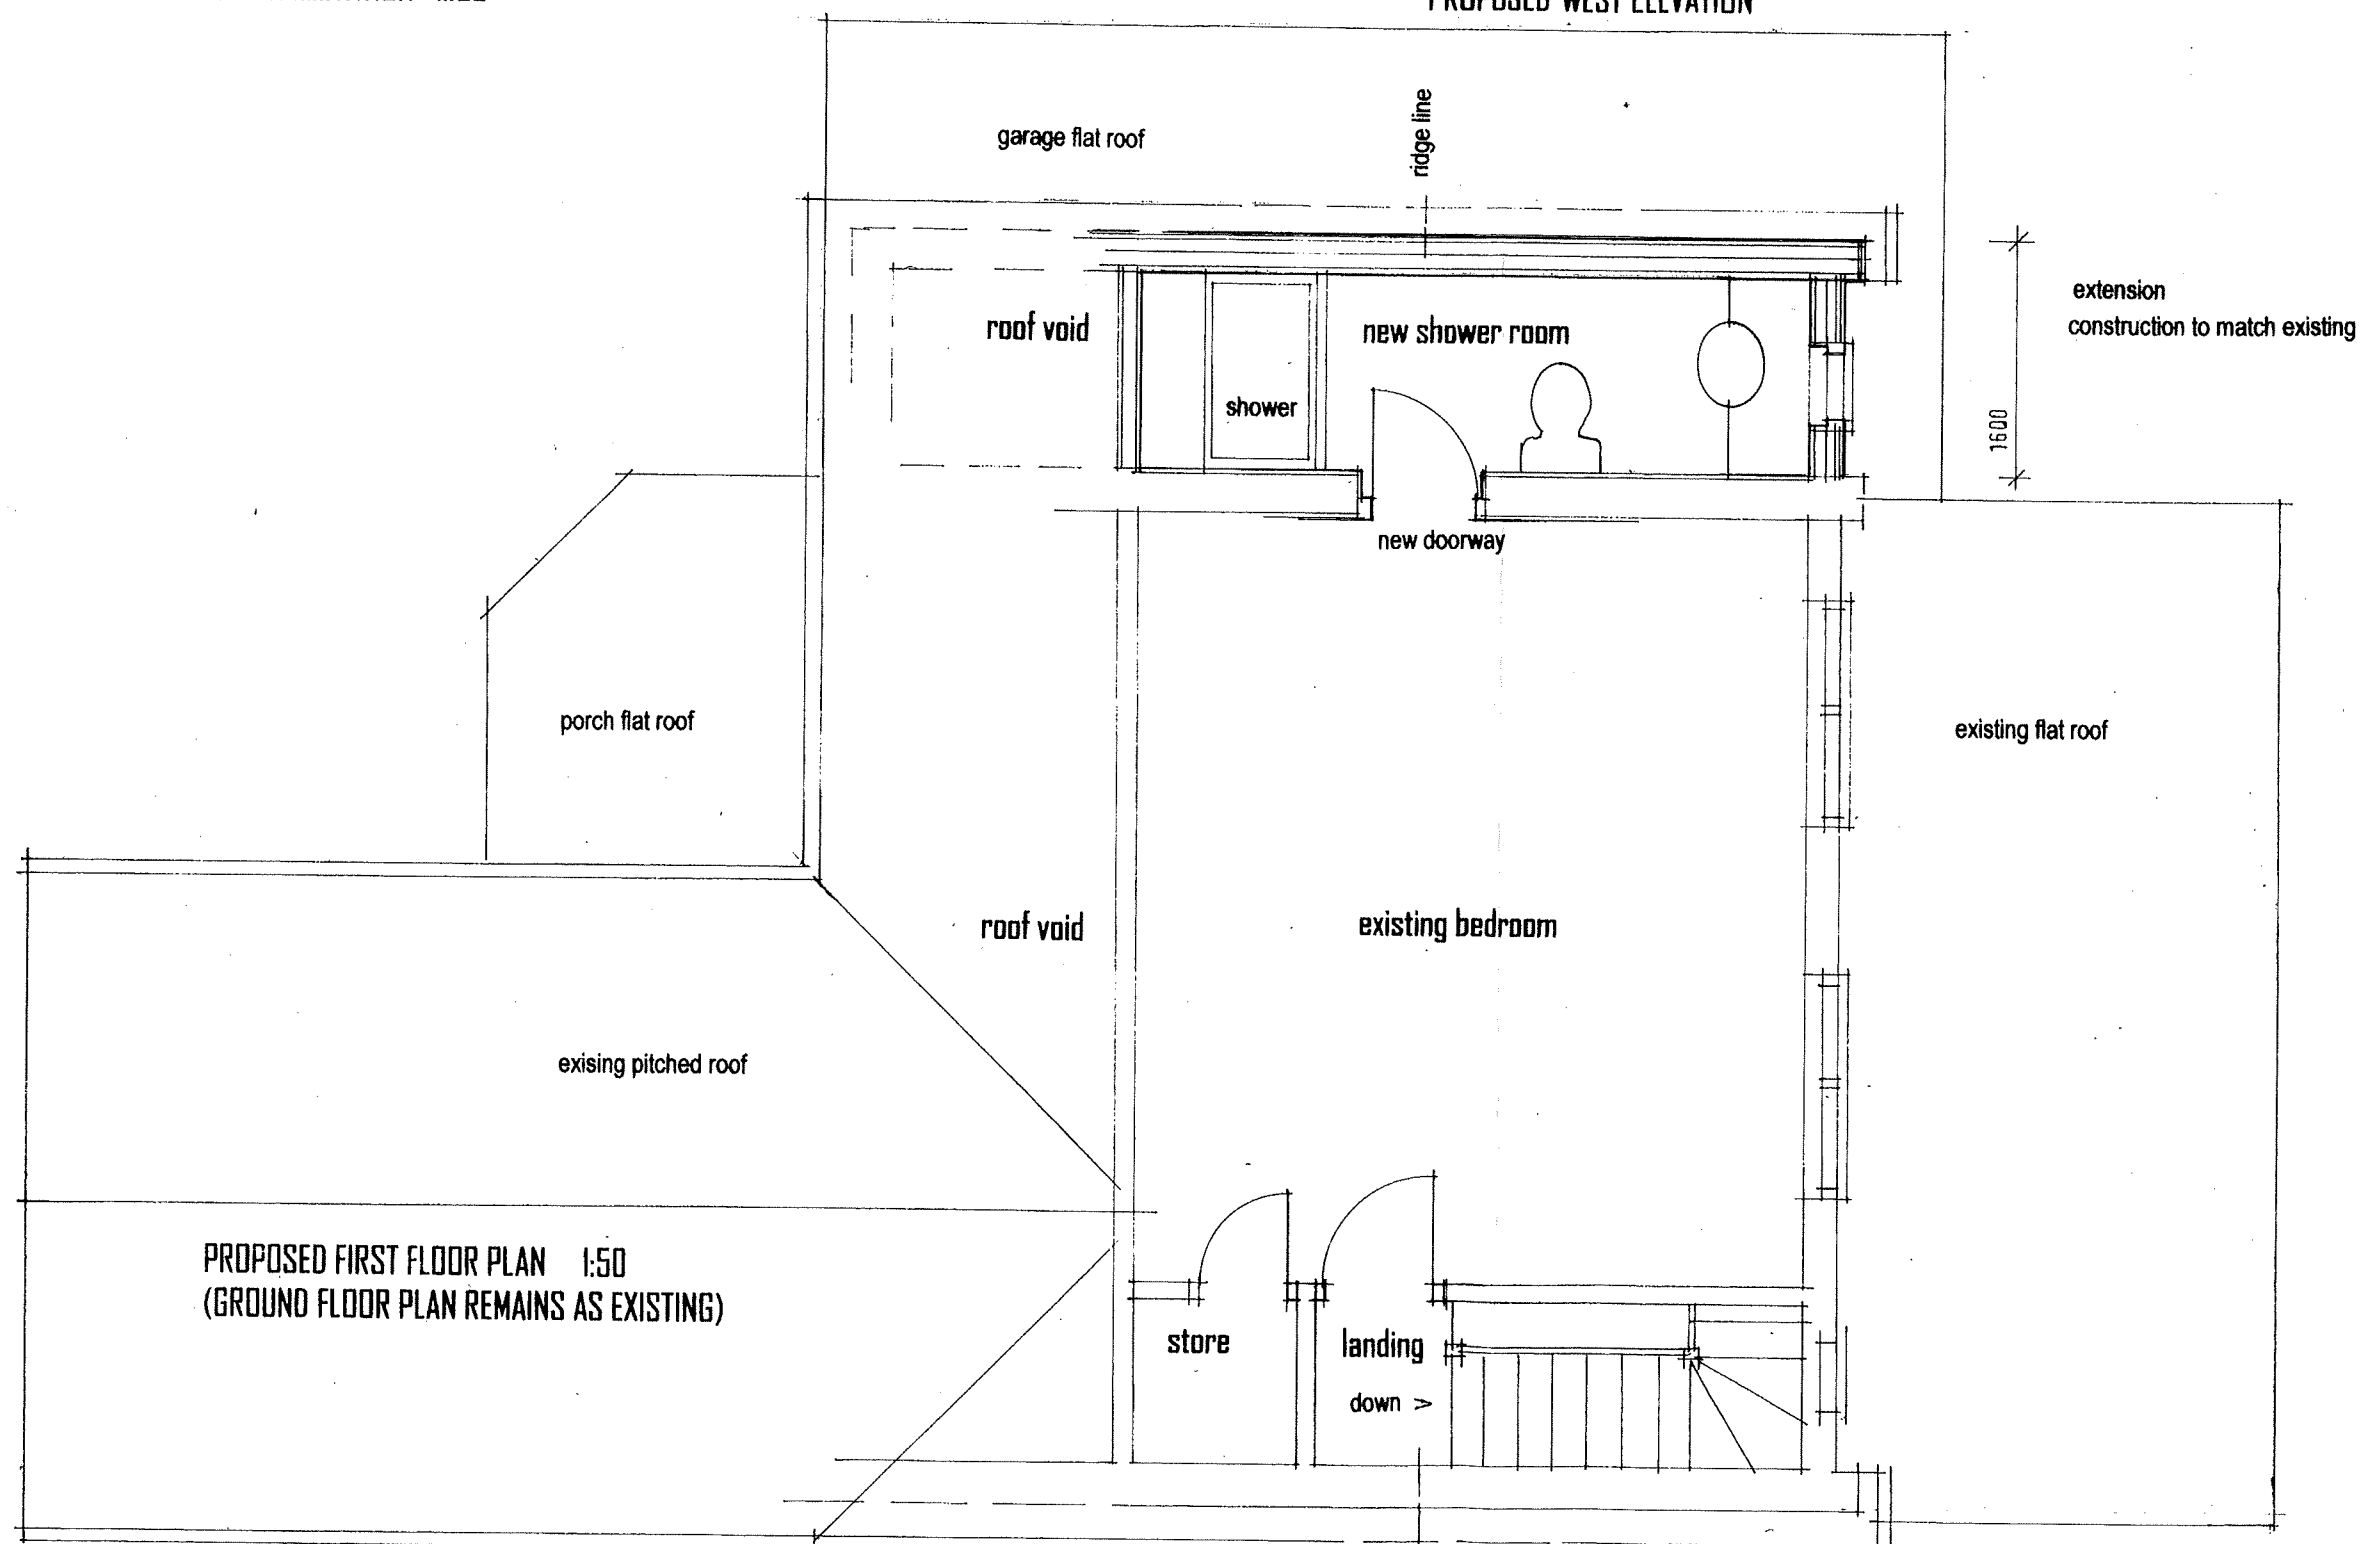

PROPOSED SHOWER ROOM
78 HARBOUR VIEW ROAD PAGHAM
BOGNOR REGIS WEST SUSSEX PO21 4RH

ALAN BAKER ASSOCIATES

ARCHITECTS SURVEYORS PLANNING CONSULTANTS

BEACH HOUSE 38 DAVENPORT ROAD
 BOGNOR REGIS WEST SUSSEX PO22 7JS
 TELEPHONE 01243 840481 mob 07802 728049

DATE	DRAWN	SCALE	NUMBER
FEBRUARY 2017	A	1:100	1628.01

COPYRIGHT OF THIS DRAWING REMAINS THE PROPERTY OF ALAN BAKER ASSOCIATES