




BOUNDARY

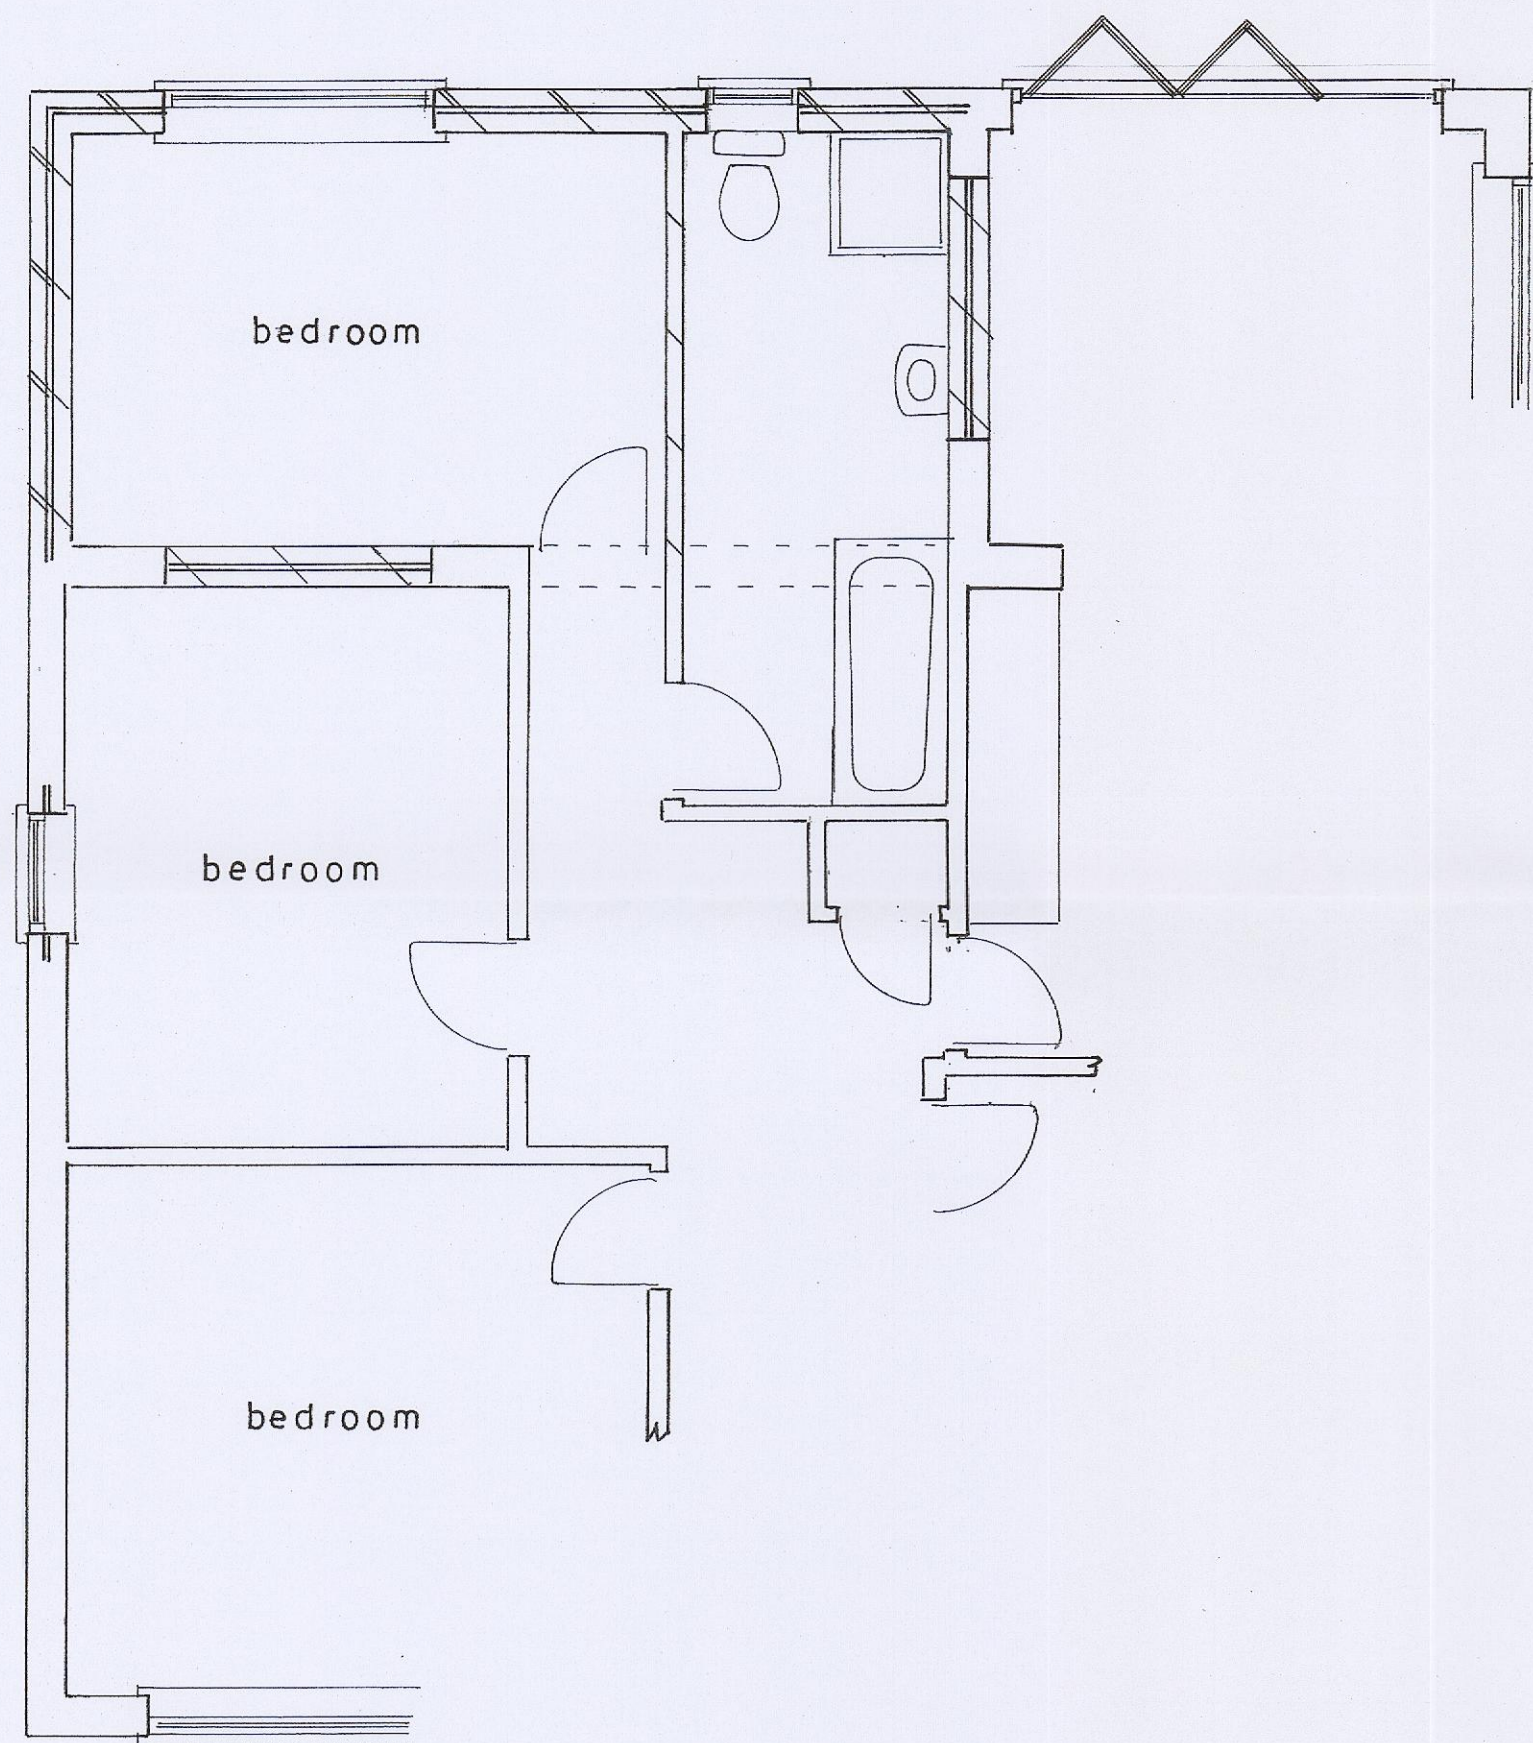

Plan
1 : 50


Proposed

PROPOSED SINGLE STOREY EXTENSION AT 27, CARDINALS DRIVE, PAGHAM
FOR MR. C. PARKER.

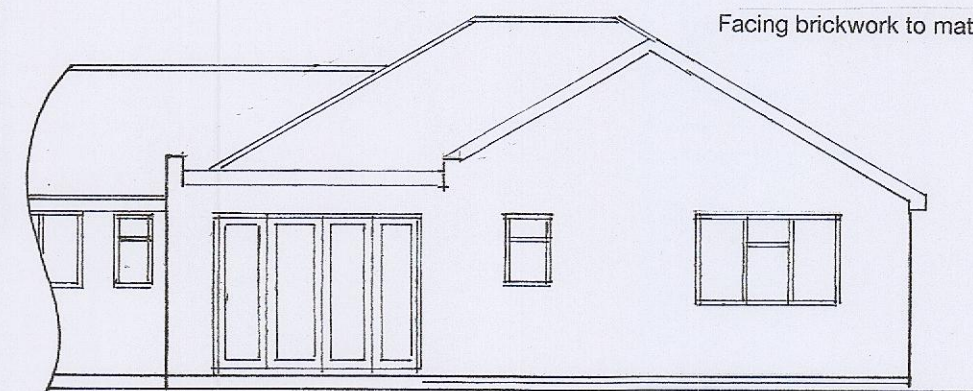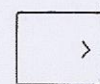


east
1 : 100

Roof tiles to match existing

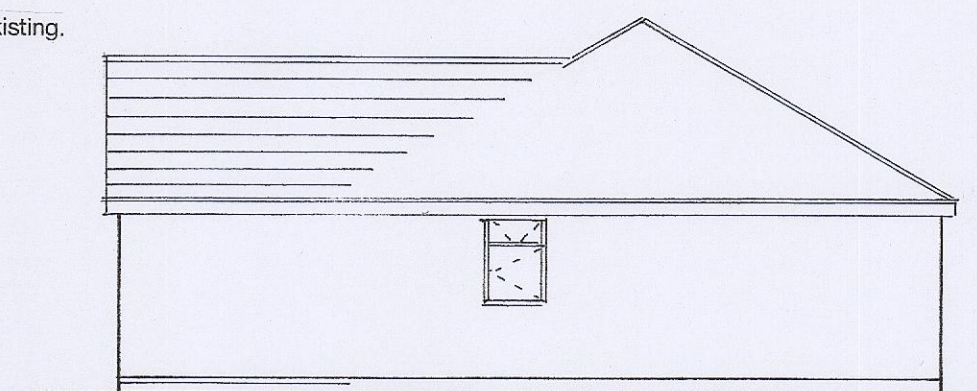

north

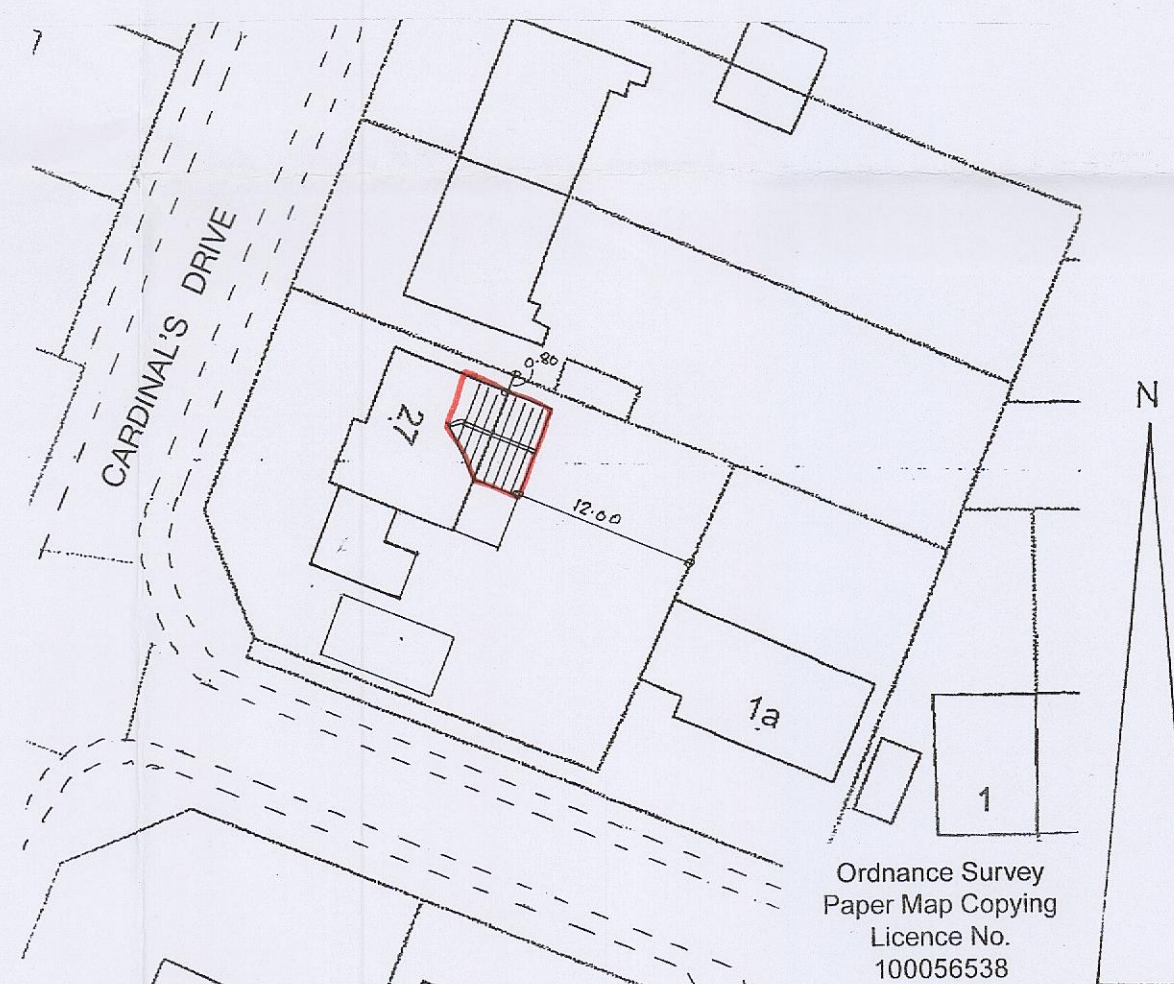

sheet 1 of 2

Bryan Butcher
Rainbow Cottage
Nyetimber Lane
Bognor Regis PO21 3JX
01243 266871
07973 233442
bryan.butcher@btinternet.com
www.bryanbutcher.com