



BOUNDARY

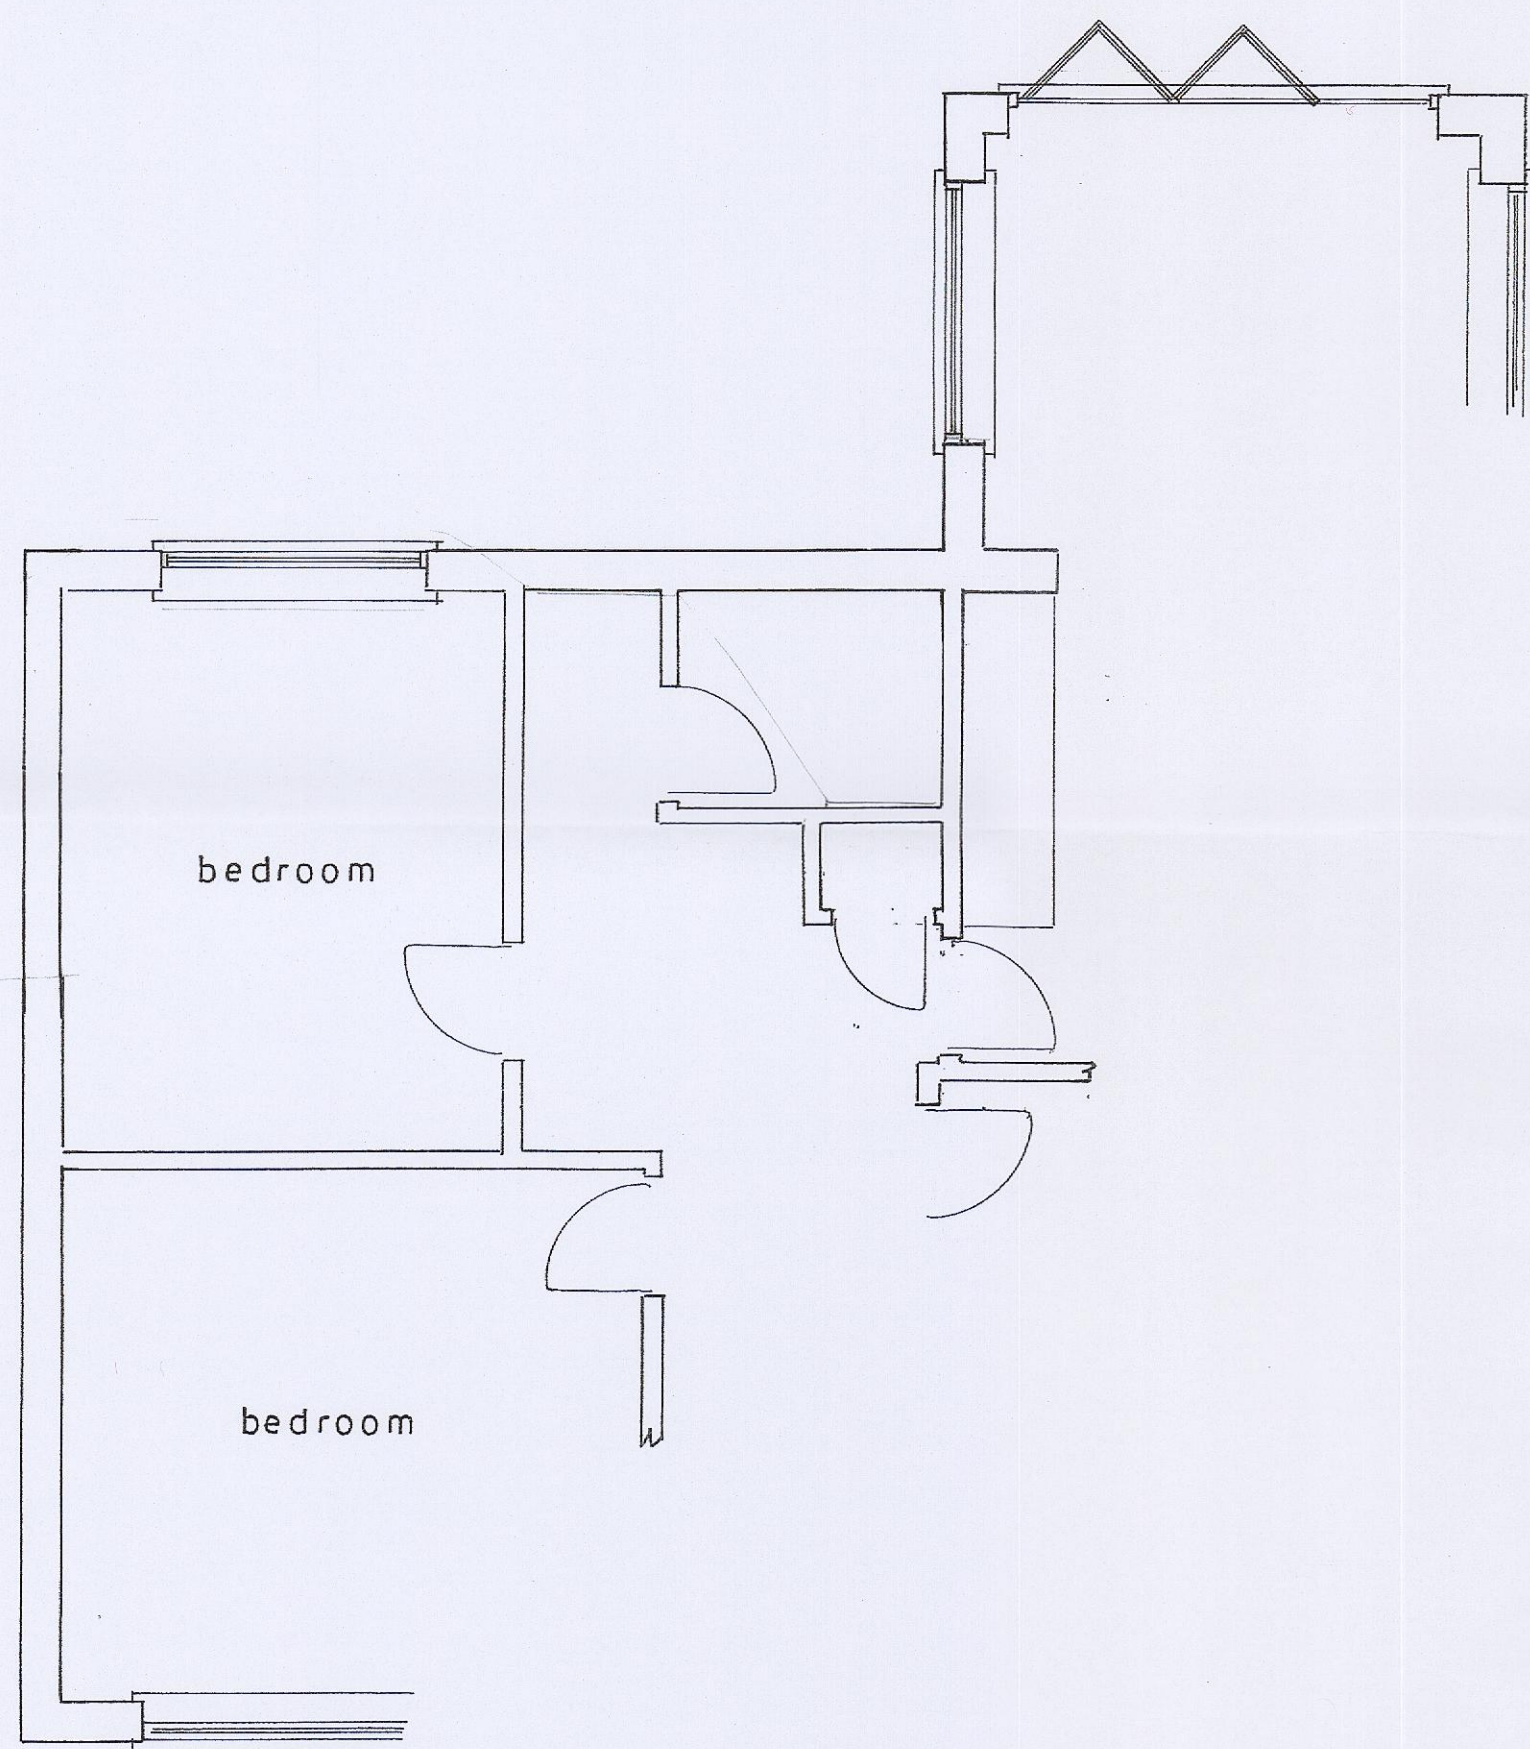


Plan
1 : 50


Existing

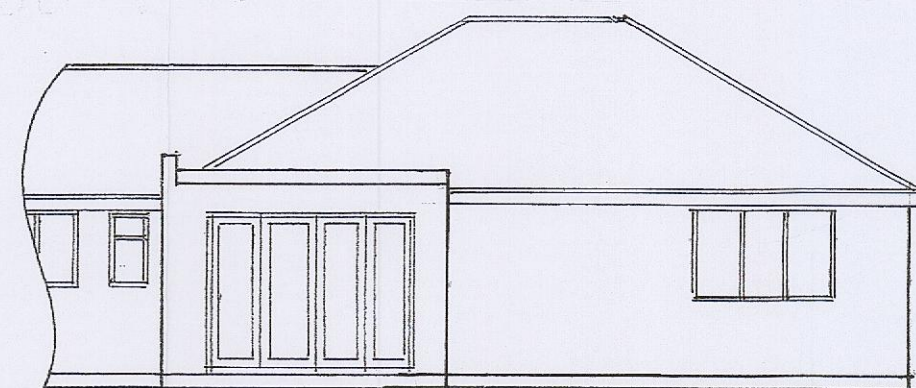


east
1 : 100

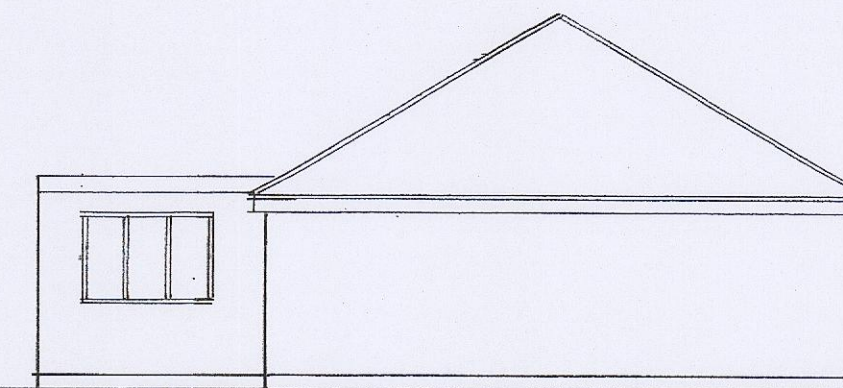

north

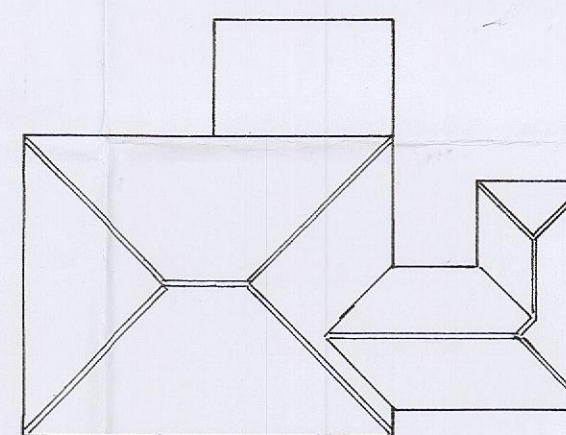

roof plan
1 : 200

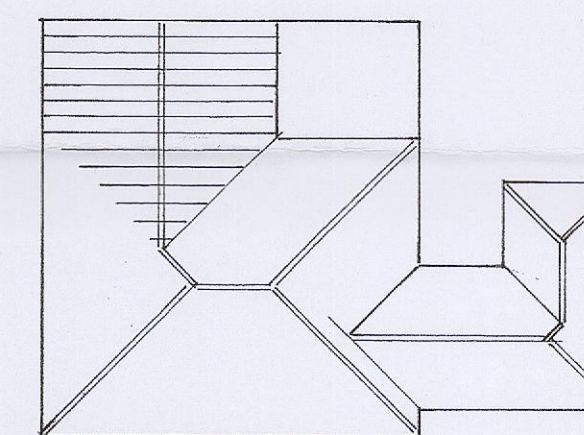

proposed roof plan

sheet 2 of 2

PROPOSED SINGLE STOREY EXTENSION AT 27,CARDINALS DRIVE, PAGHAM
FOR MR. C. PARKER.

Bryan Butcher
Rainbow Cottage
Nyetimber Lane
Bognor Regis PO21 3JX
01243 266871
07973 233442
bryan.butcher@btinternet.com
www.bryanbutcher.com