

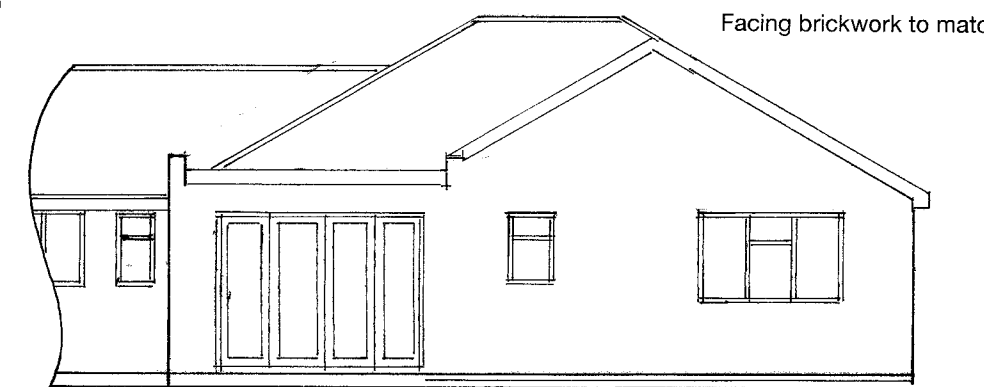
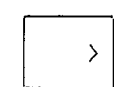
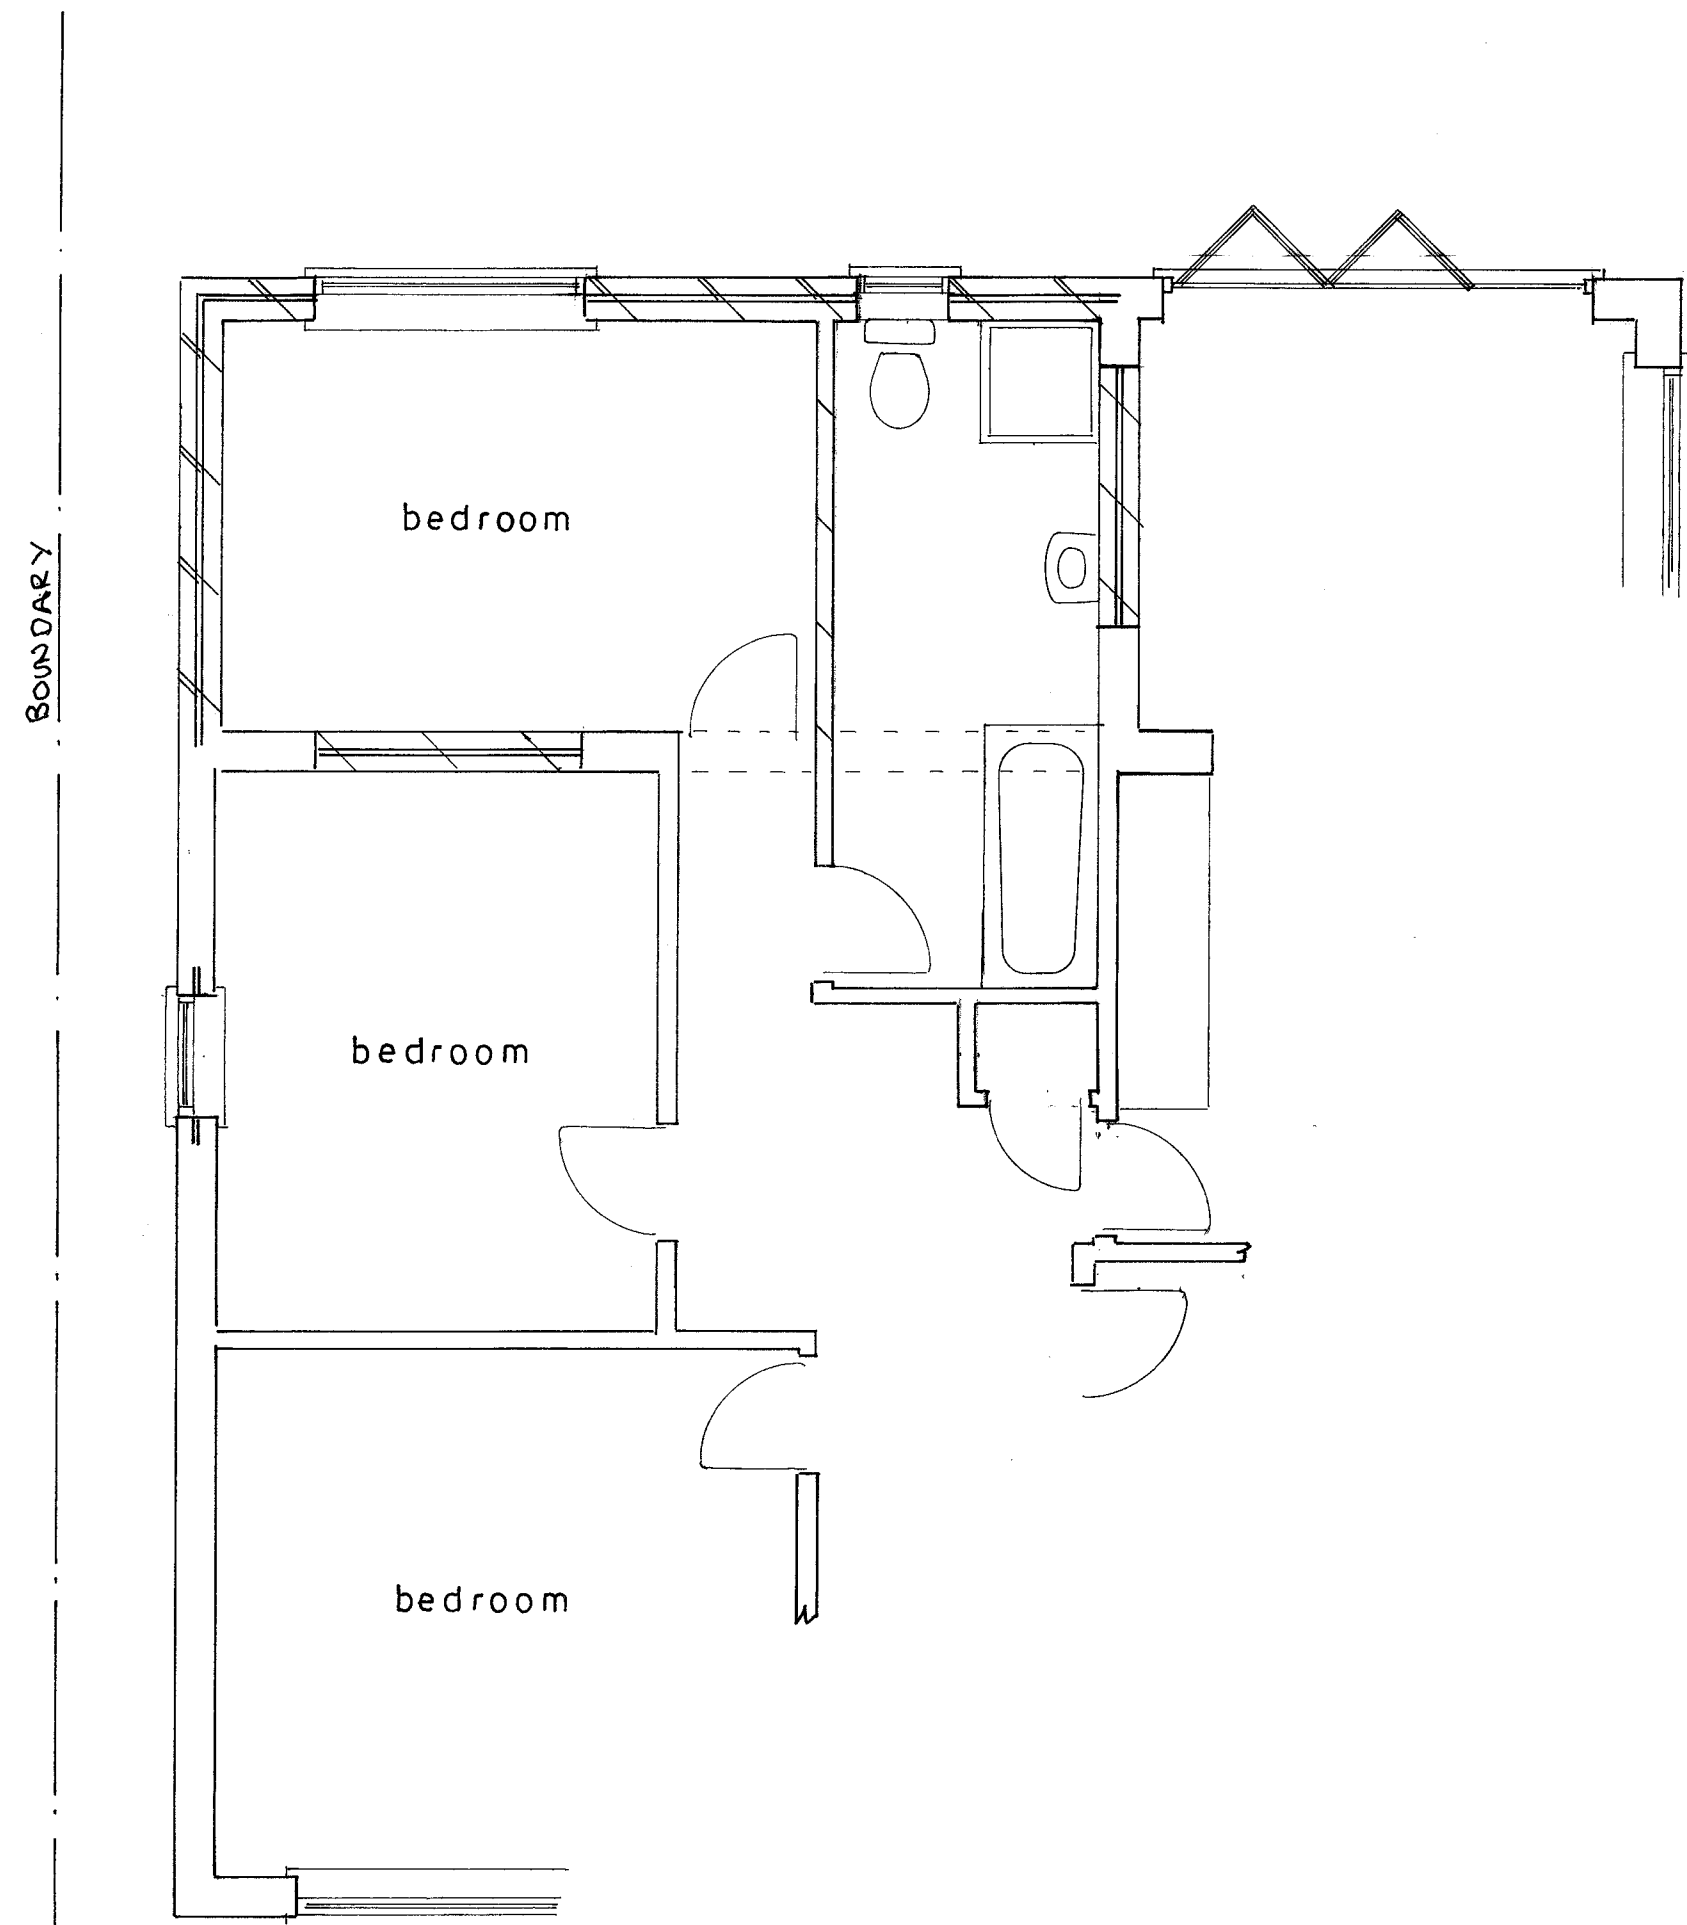


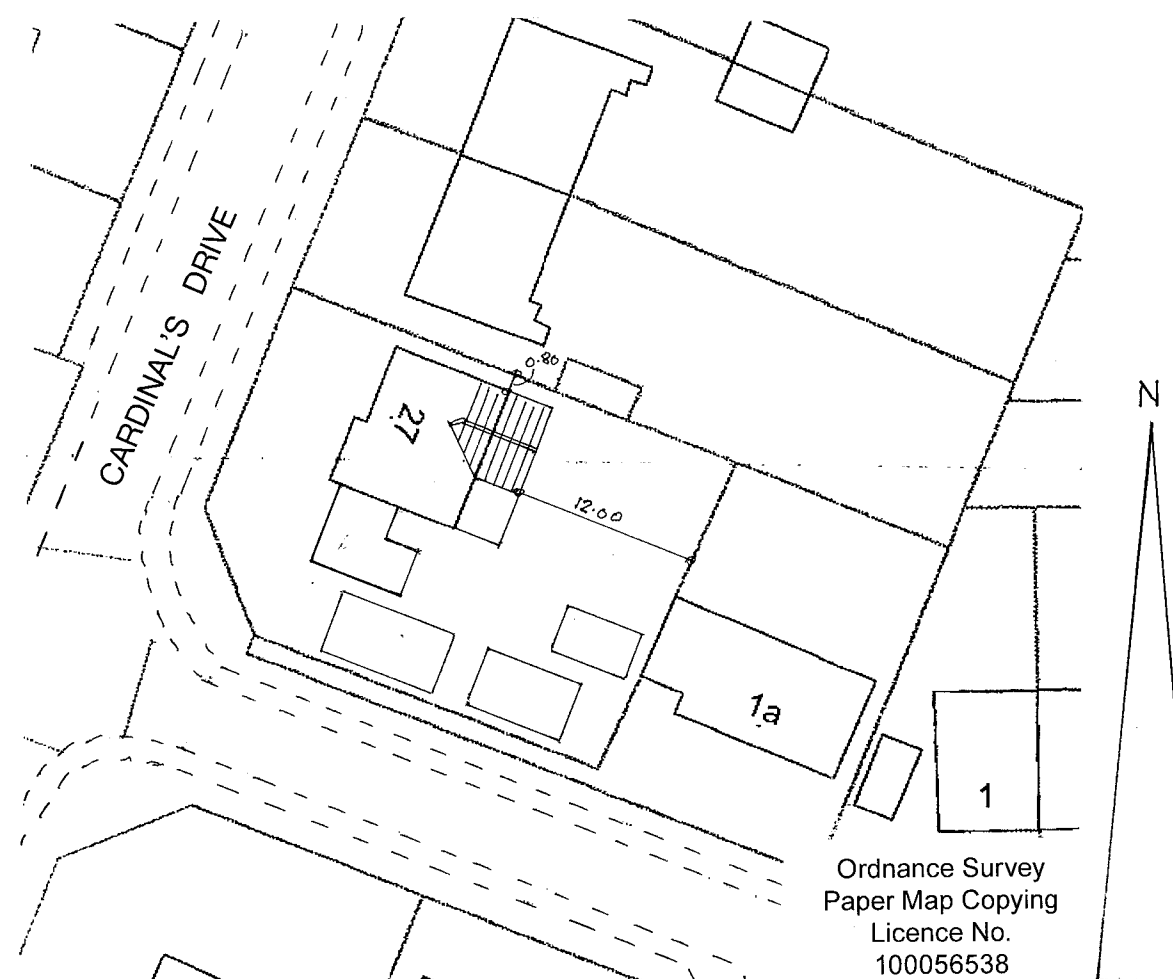

Roof tiles to match existing.
Facing brickwork to match existing.

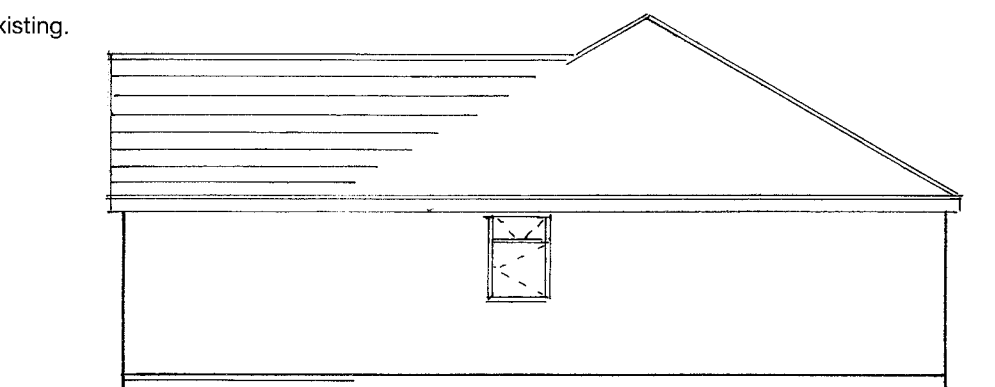

sheet 1 a of 2

PROPOSED SINGLE STOREY EXTENSION AT 27, CARDINALS DRIVE, PAGHAM
FOR MR. C. PARKER.

Bryan Butcher
Rainbow Cottage
Nyetimber Lane
Bognor Regis PO21 3JX
01243 266871
07973 233442
bryan.butcher@btinternet.com
www.bryanbutcher.com