


	EXISTING WATER MAIN
	PROPOSED WATER MAIN
	SLUICE VALVE
	WASHOUT
	FIRE HYDRANT

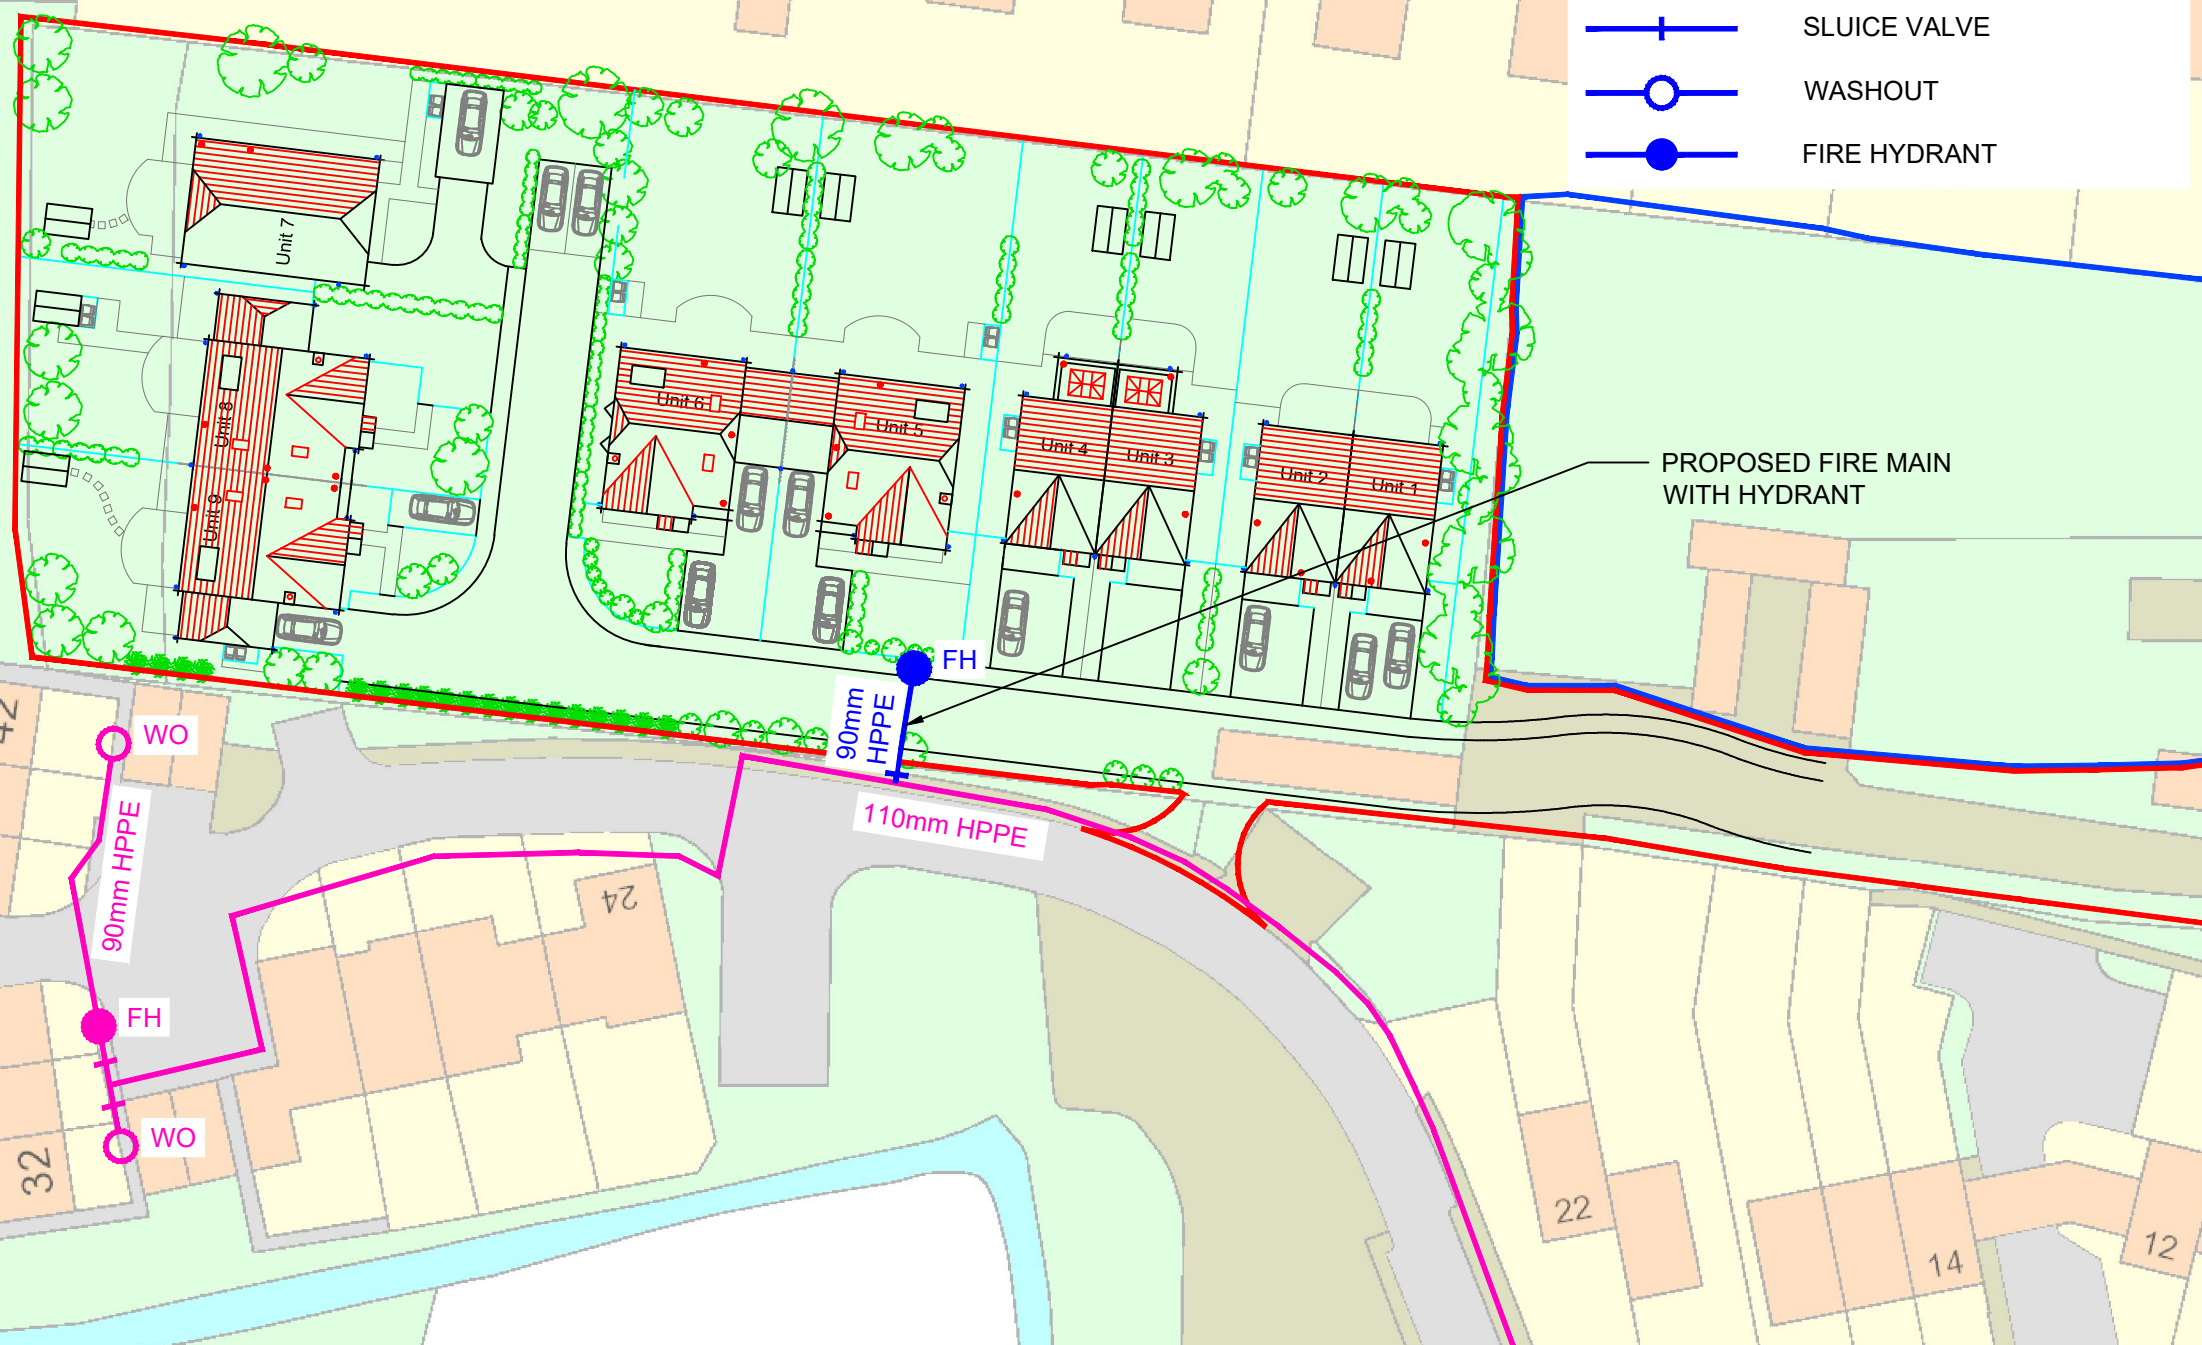

Telephone: Havant (023) 9249 9888
 Fax: Havant (023) 9245 3632 Website:
www.portsmouthwater.co.uk
 Registered Office: PO Box 8 West Street
 Havant Hampshire PO9 1LG
 REGISTERED IN ENGLAND No. 2536455

INGLENOOK PROPOSED FIRE MAIN SKETCH

Drawing No.	Job No.	Date	Scale
SK/01	NS300005	DEC 2021	1:500
Drawn By	Traced By	Checked By	
SJW		CK	A