


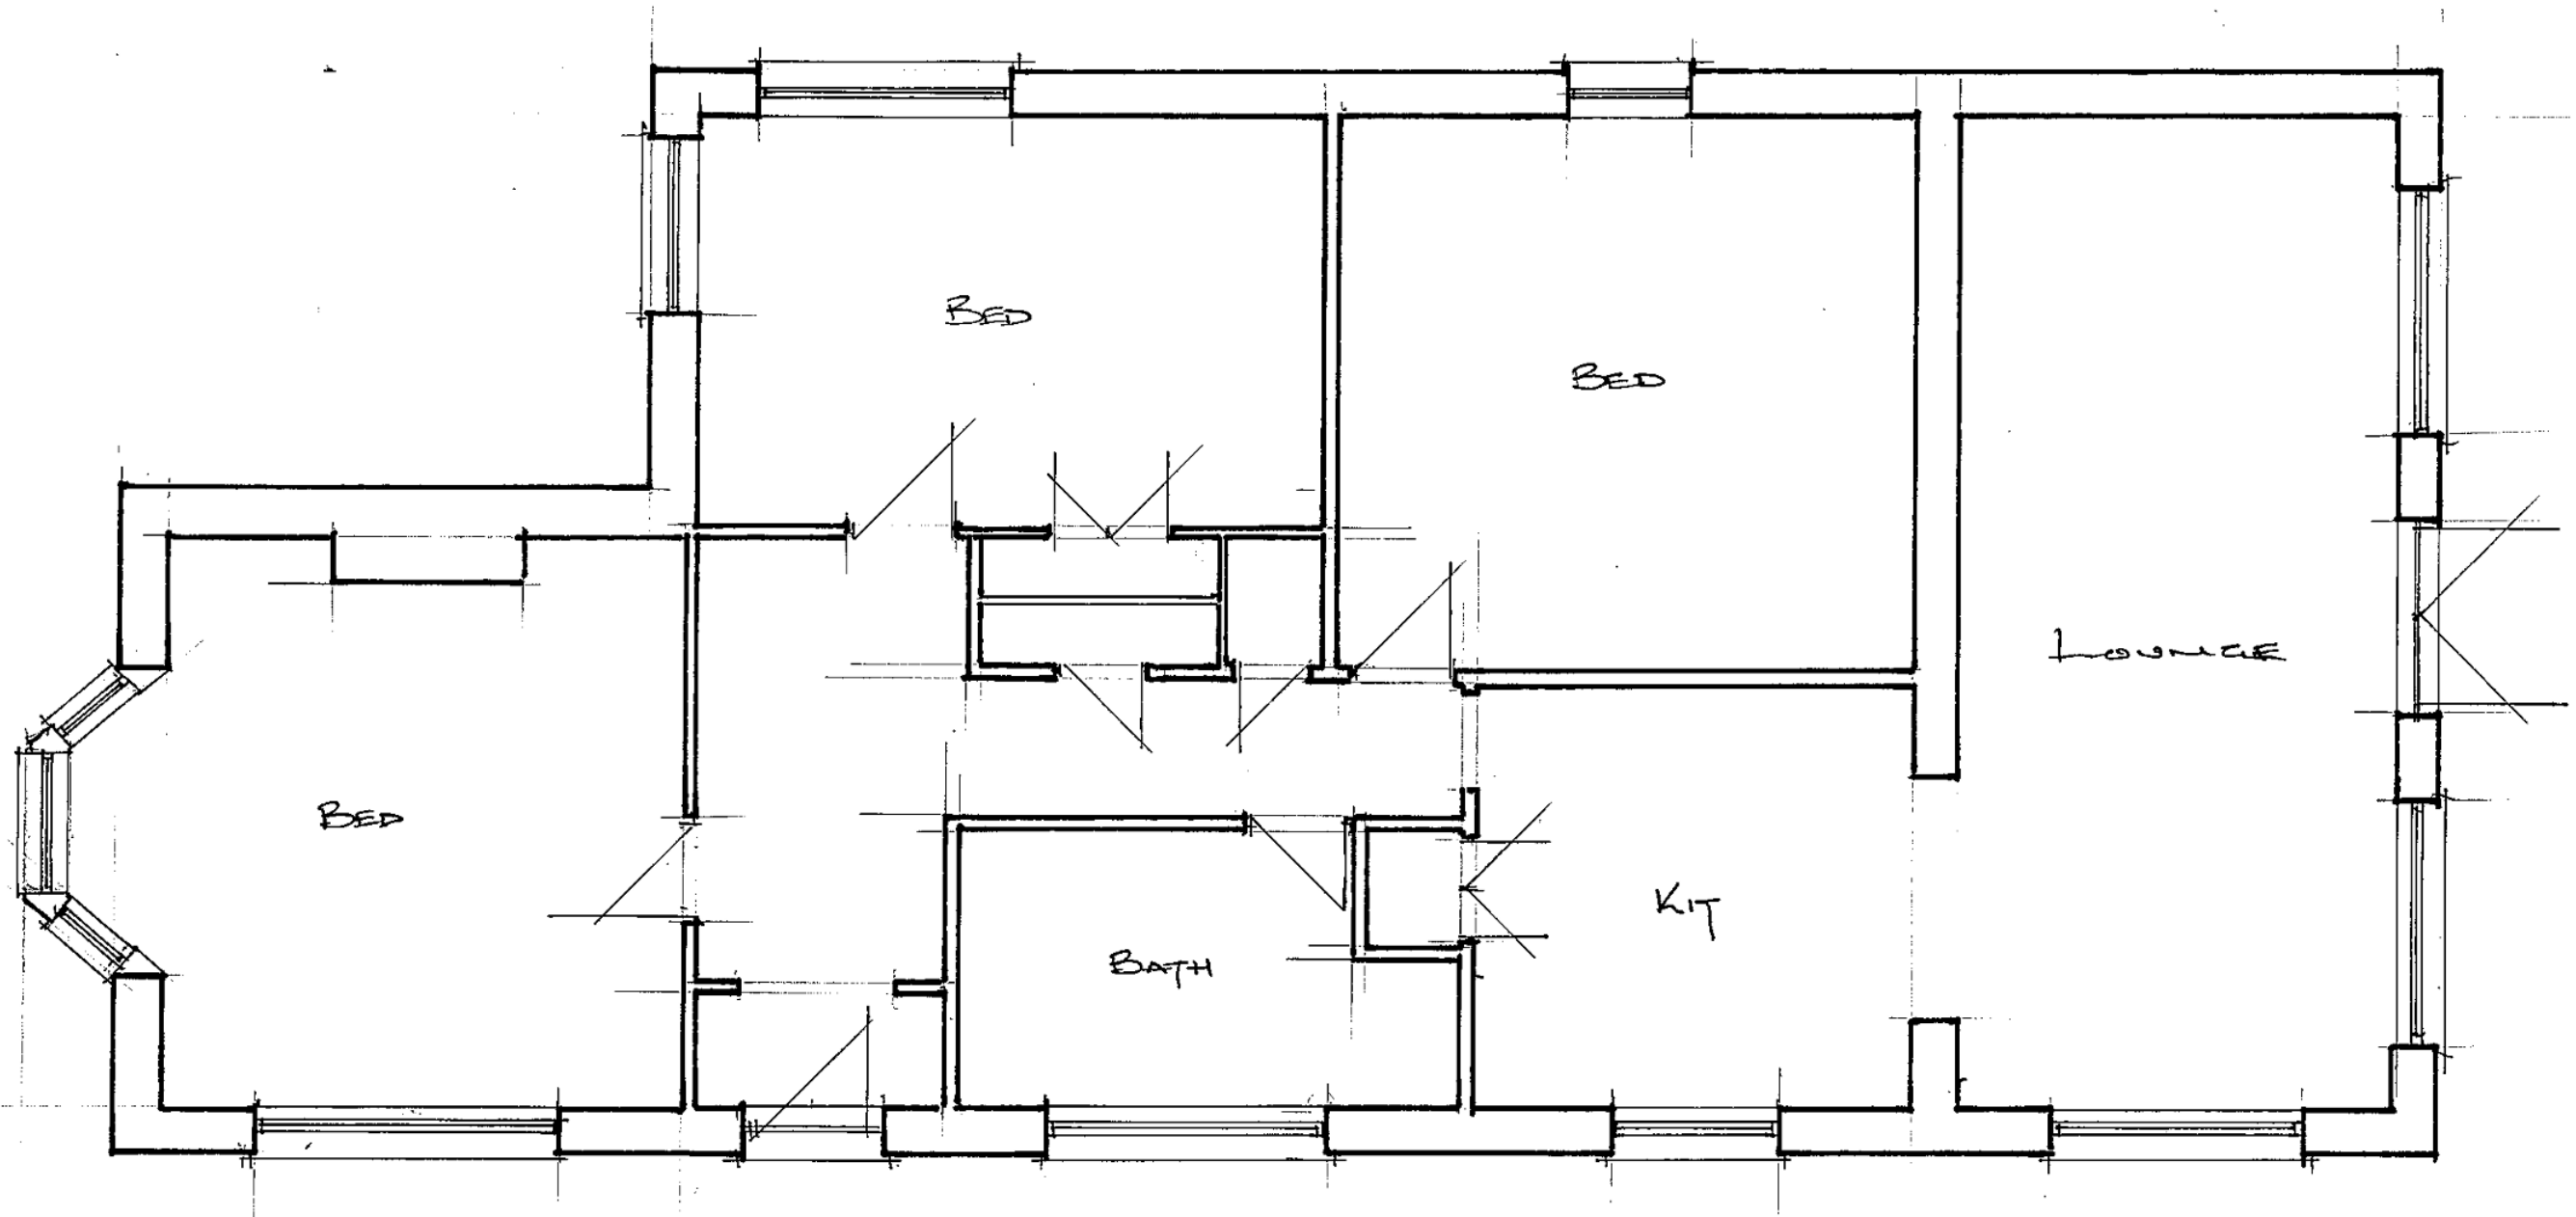

GROUND FLOOR PLAN AS EXISTING  
(1:50)

0 2m

LOFT CONVERSION - 16 CARDINALS DRIVE, PAGHAM, W. SUSSEX.