


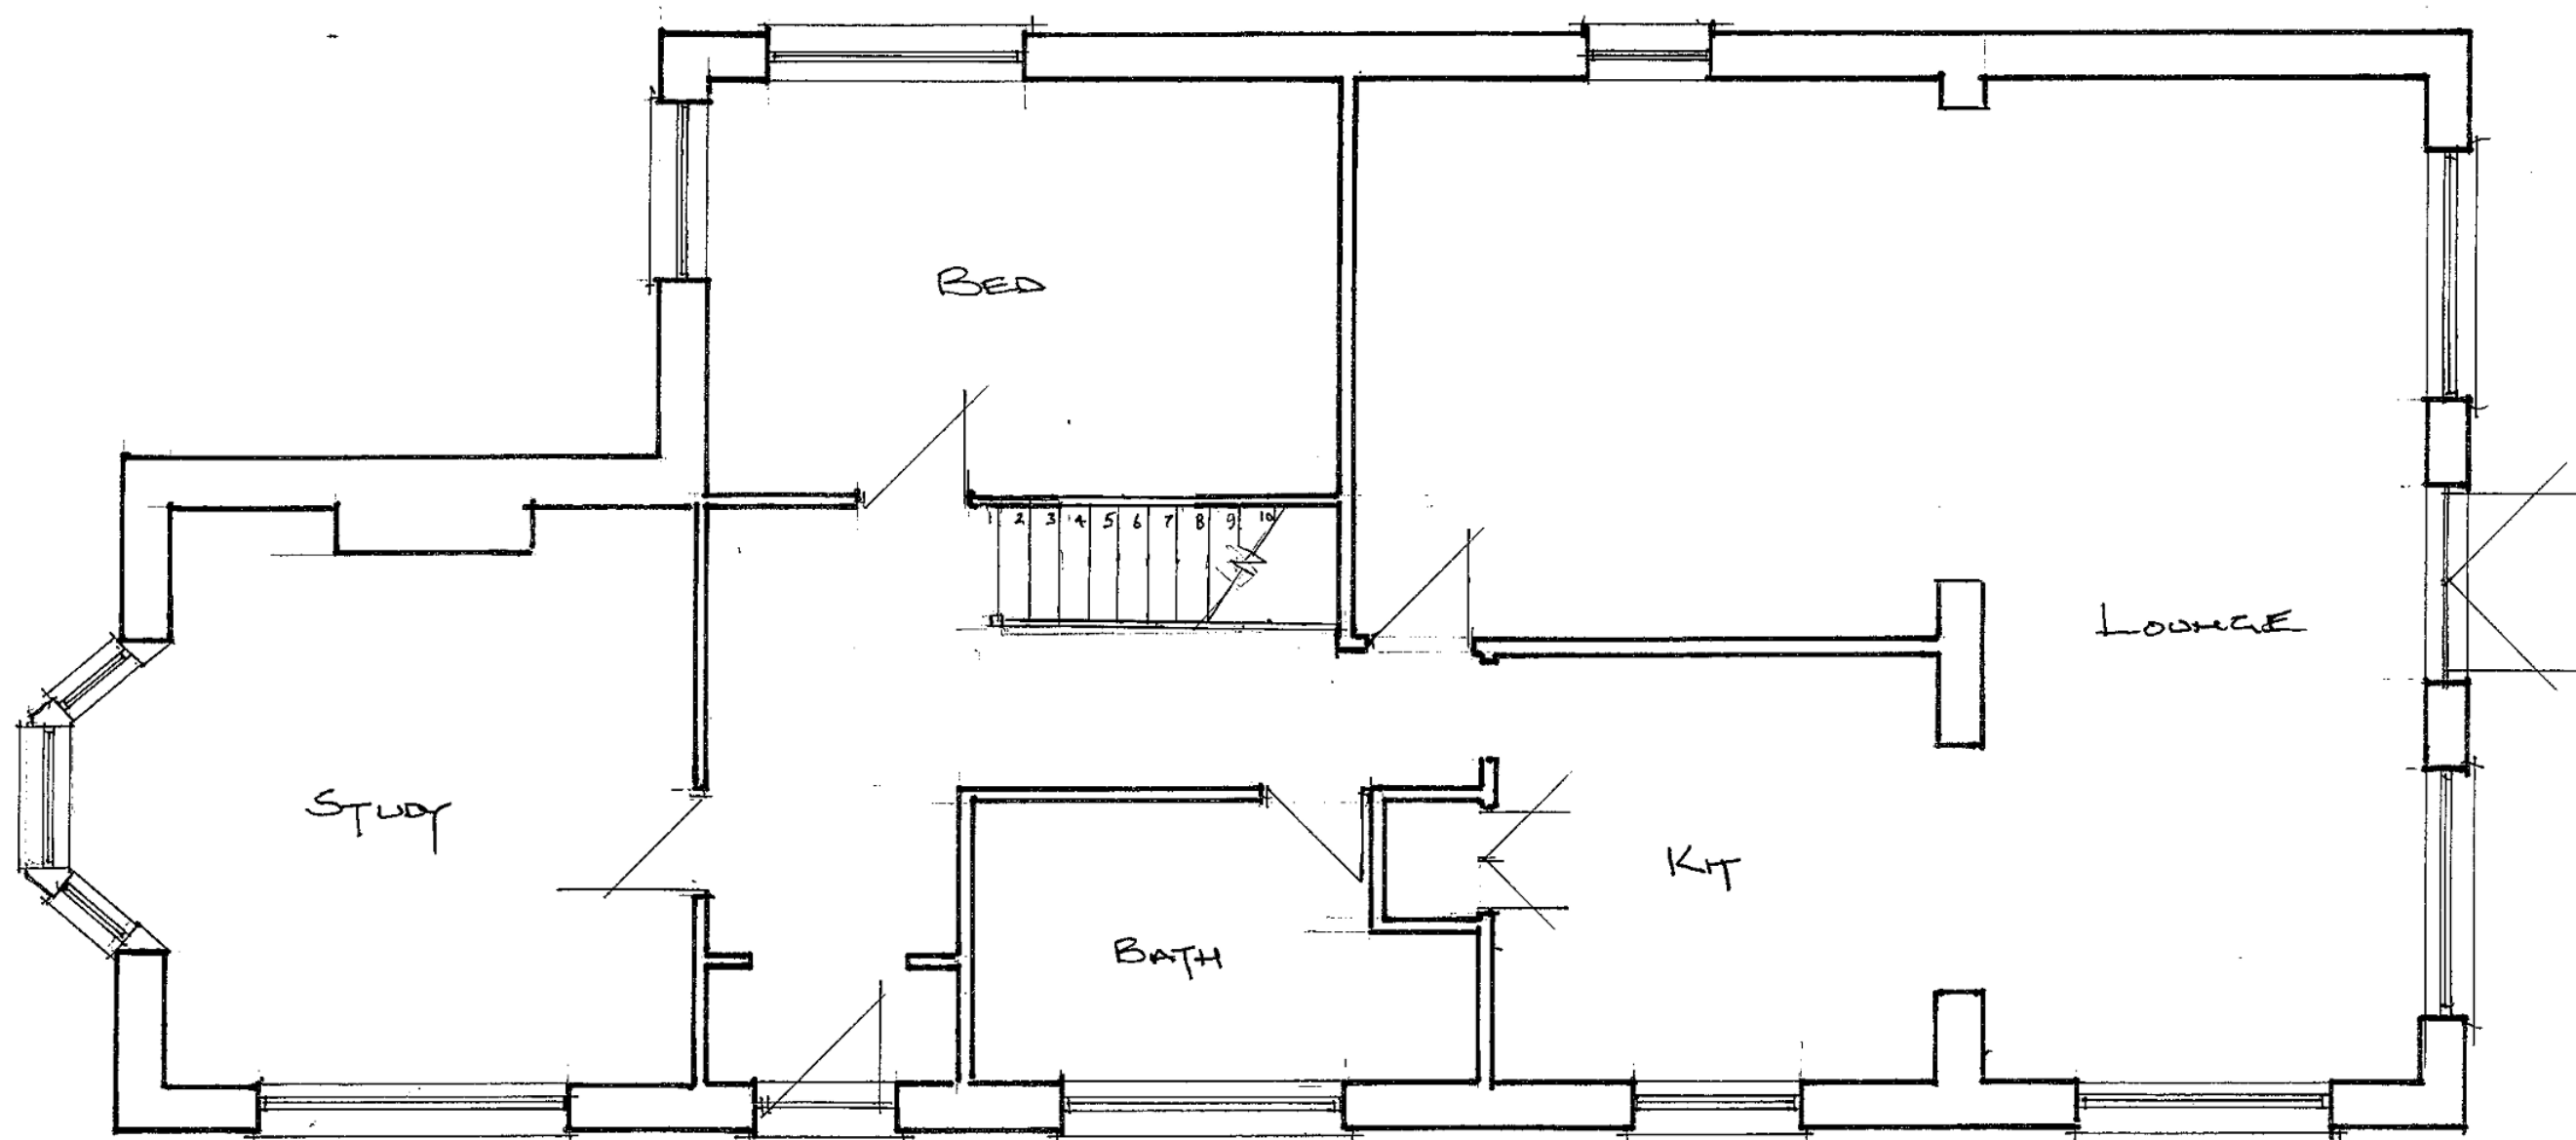

Ground floor plan As prop^d

1:50

0 2m

LOFT CONVERSION - 16 CARDINALS DRIVE, PAGHAM, W. SUSSEX.