




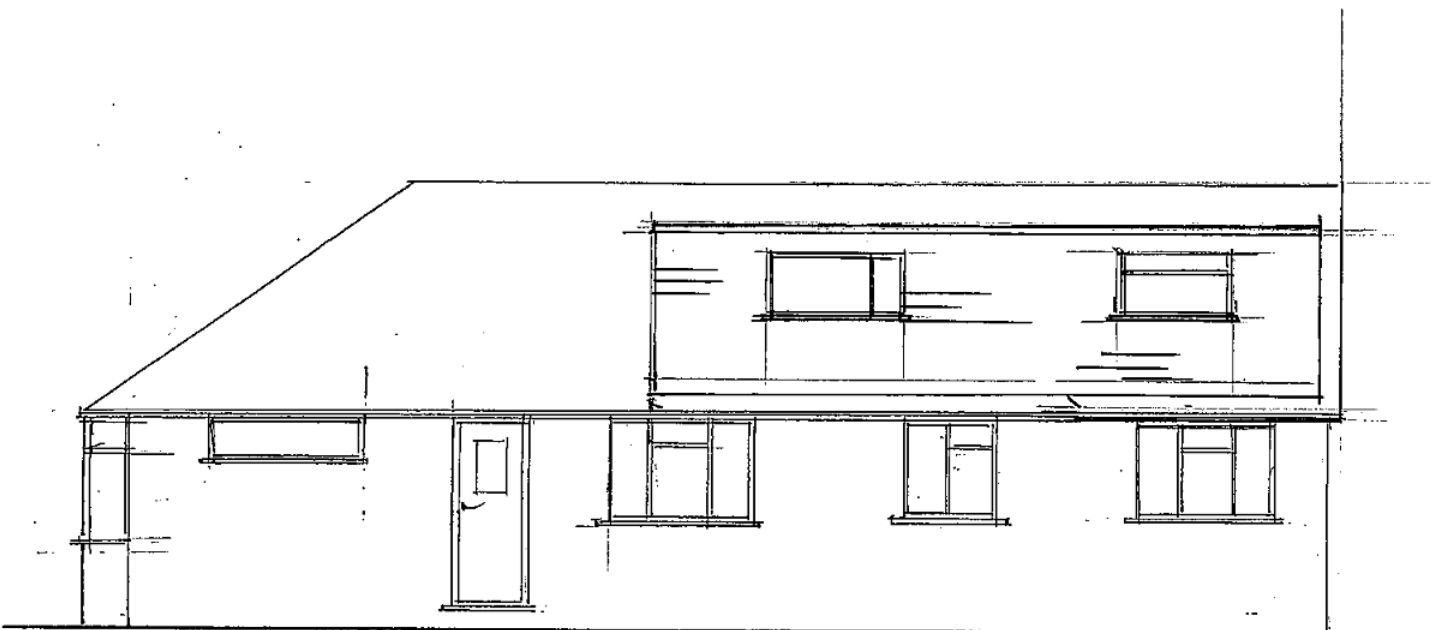

N  
NORTH ELEVATION

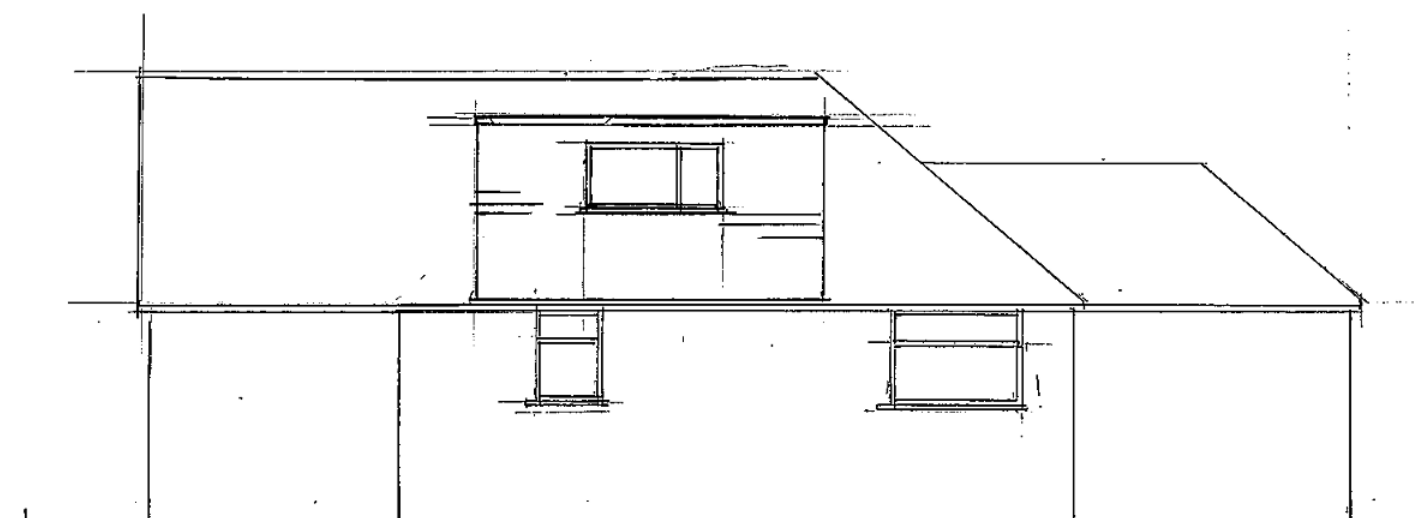


S  
SOUTH ELEVATION

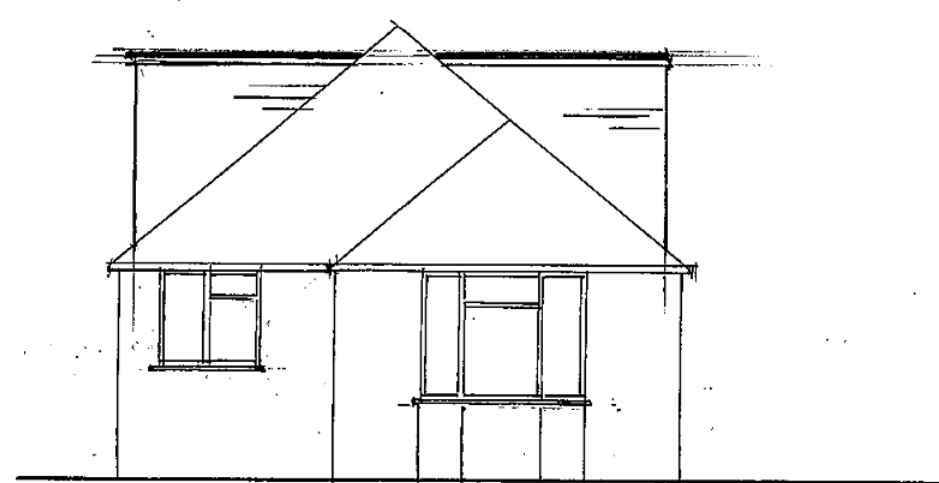

EAST ELEVATION

ALL ELEVATIONS  
AS PROPOSED  
1:100

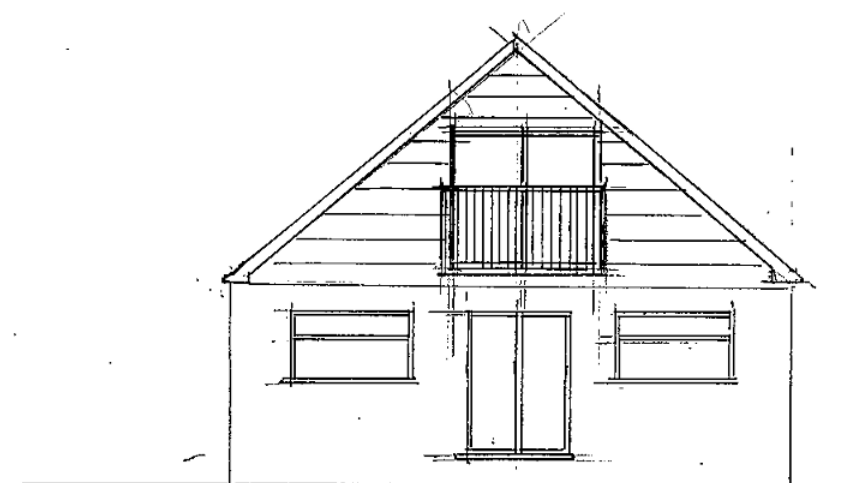

WEST ELEVATION

0 4m

LOFT CONVERSION - 16 CARDINALS DRIVE, PAGHAM, W. SUSSEX.