Appendix I

Pump Station Typical Details

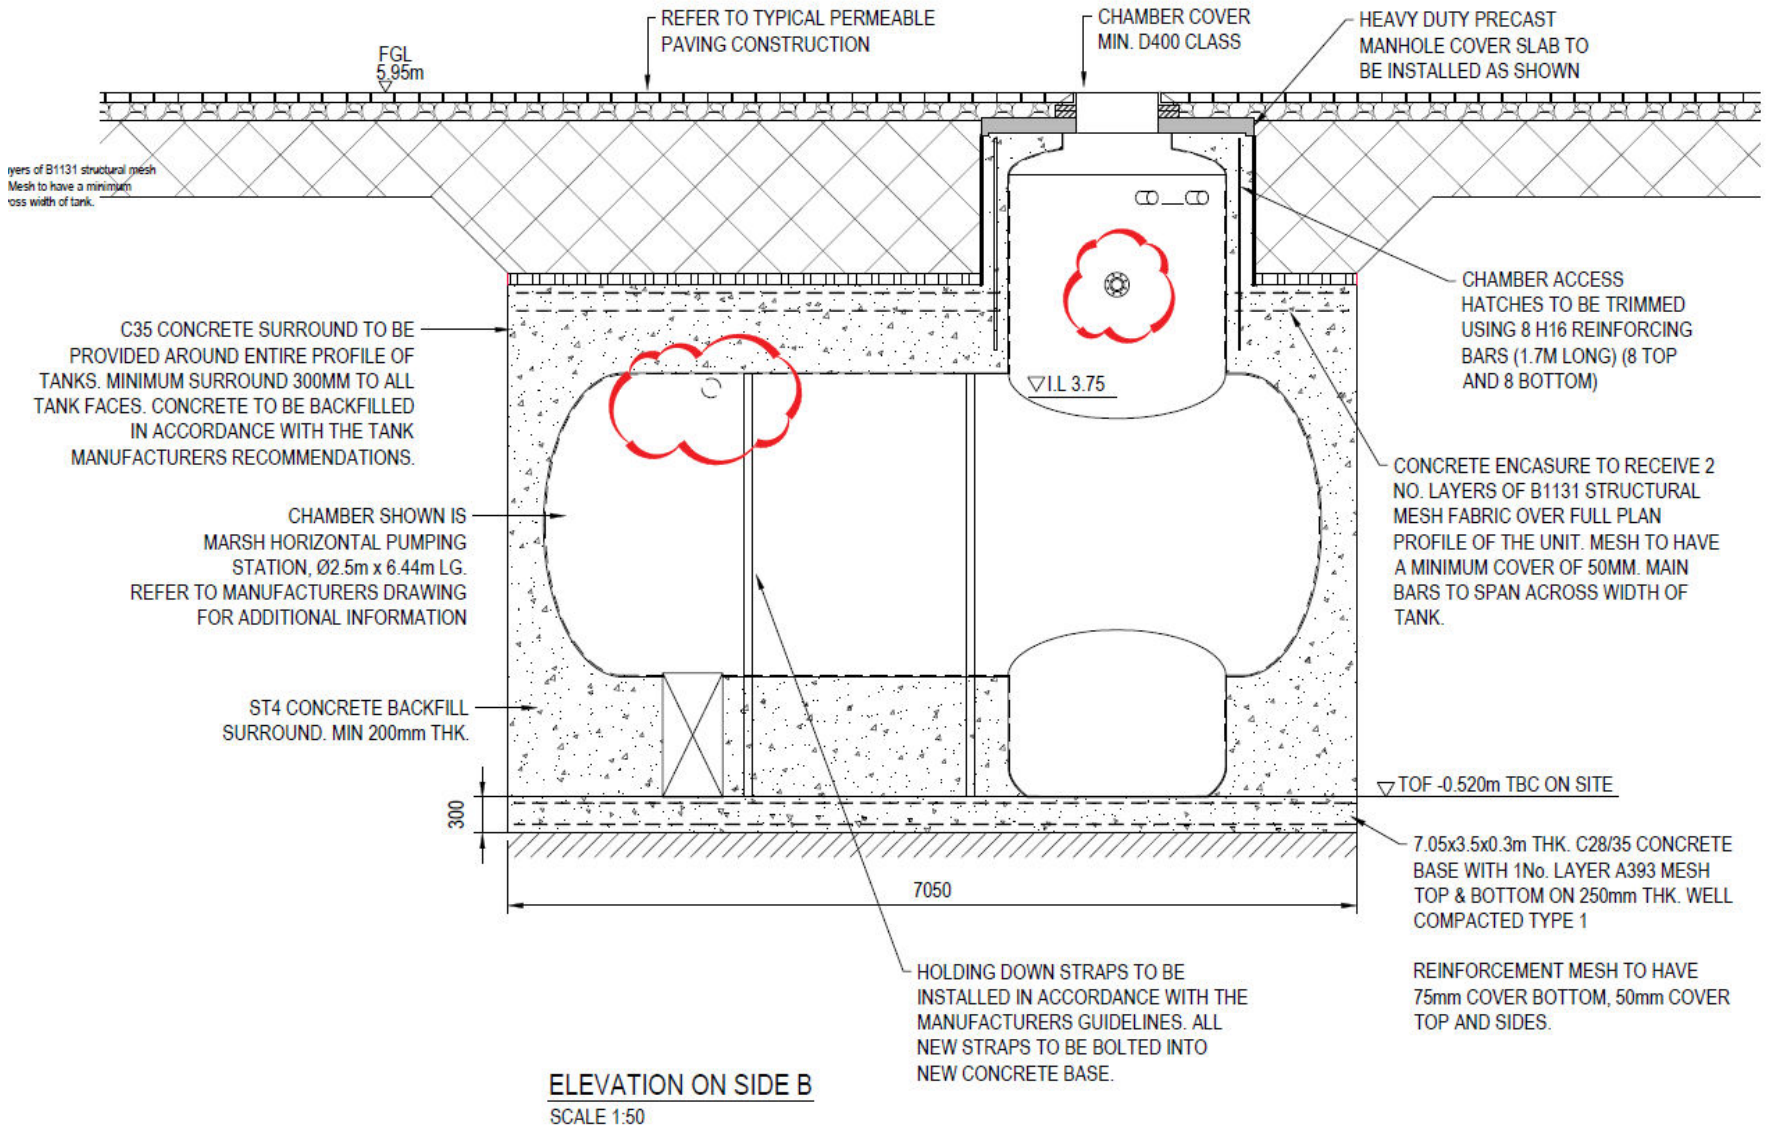

ELEVATION ON SIDE B

SCALE 1:50