
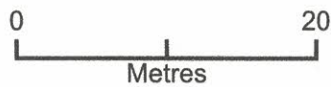


BLOCK PLAN 55 CARDINALS DRIVE BOGNOR REGIS

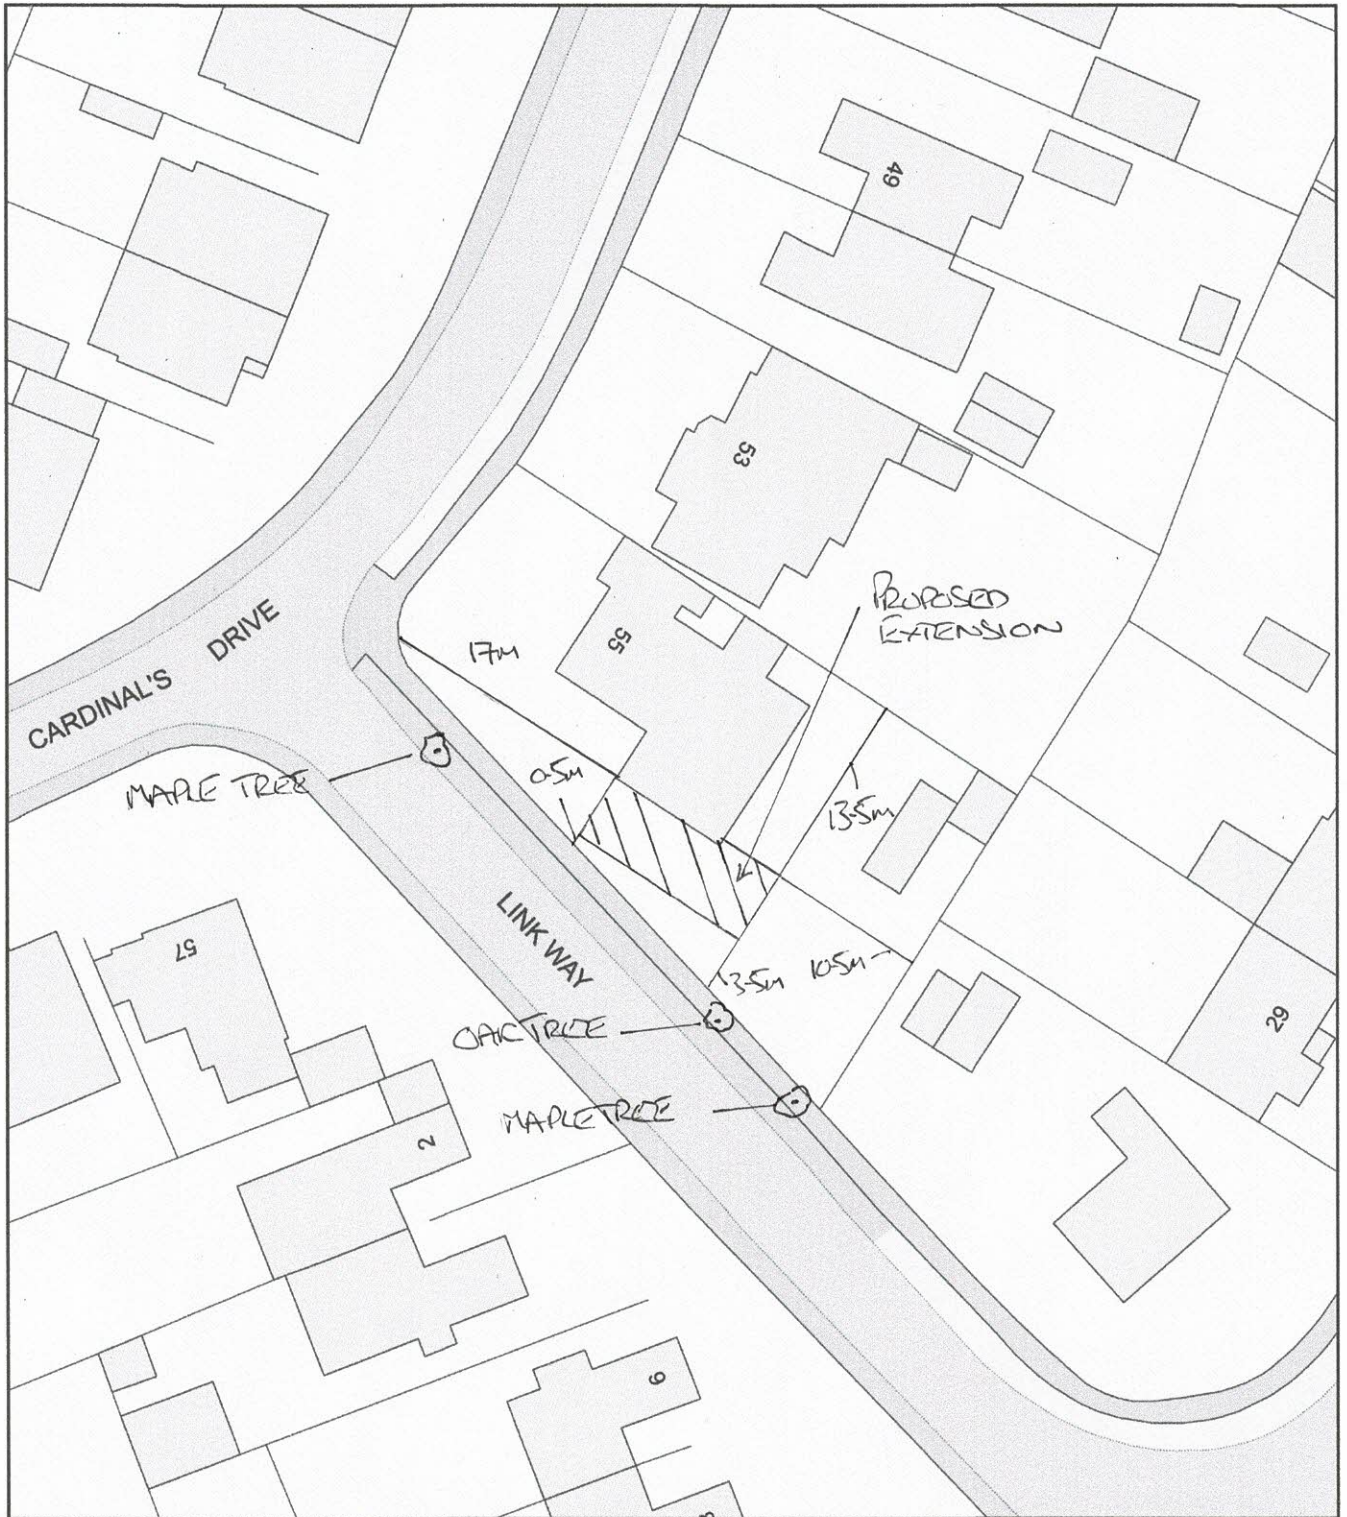

Plan Produced for: MR. MICHAEL HOBBS

Date Produced: 27 Dec 2025

Plan Reference Number: TQRQM25361100157627

Scale: 1:500 @ A4