




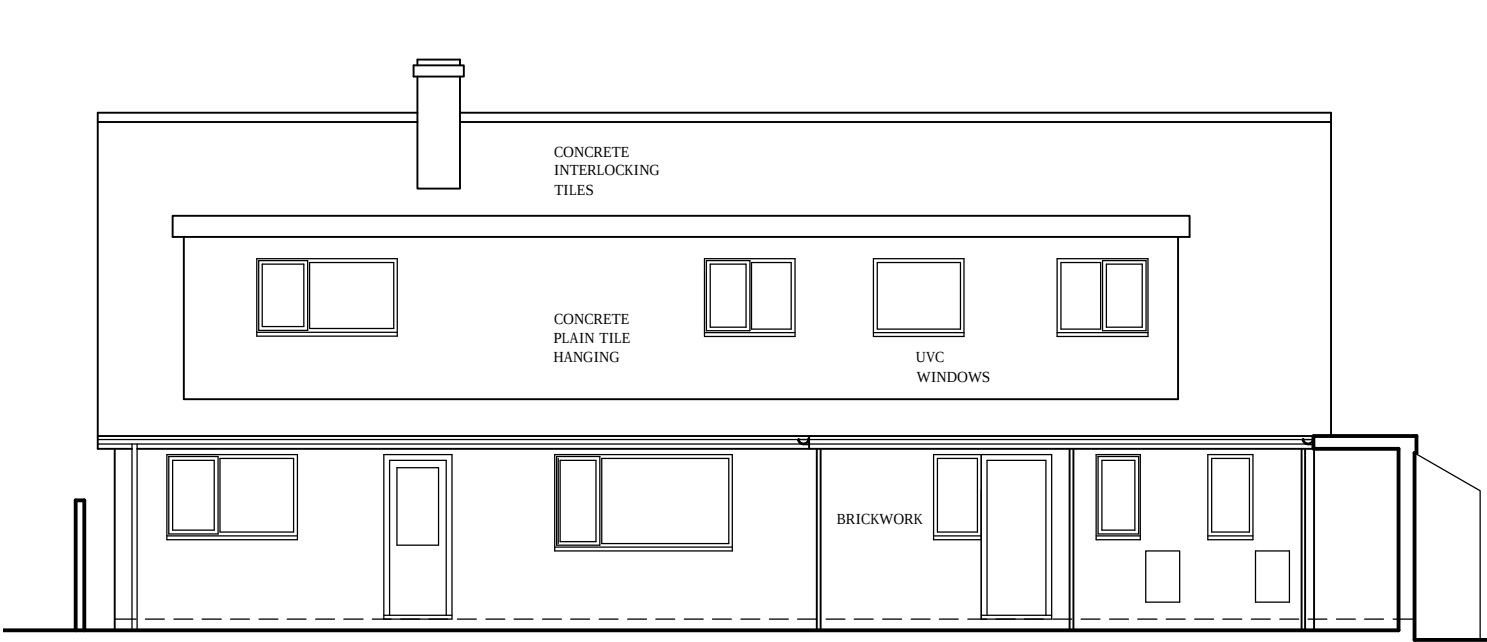


NORTH WEST ELEVATION

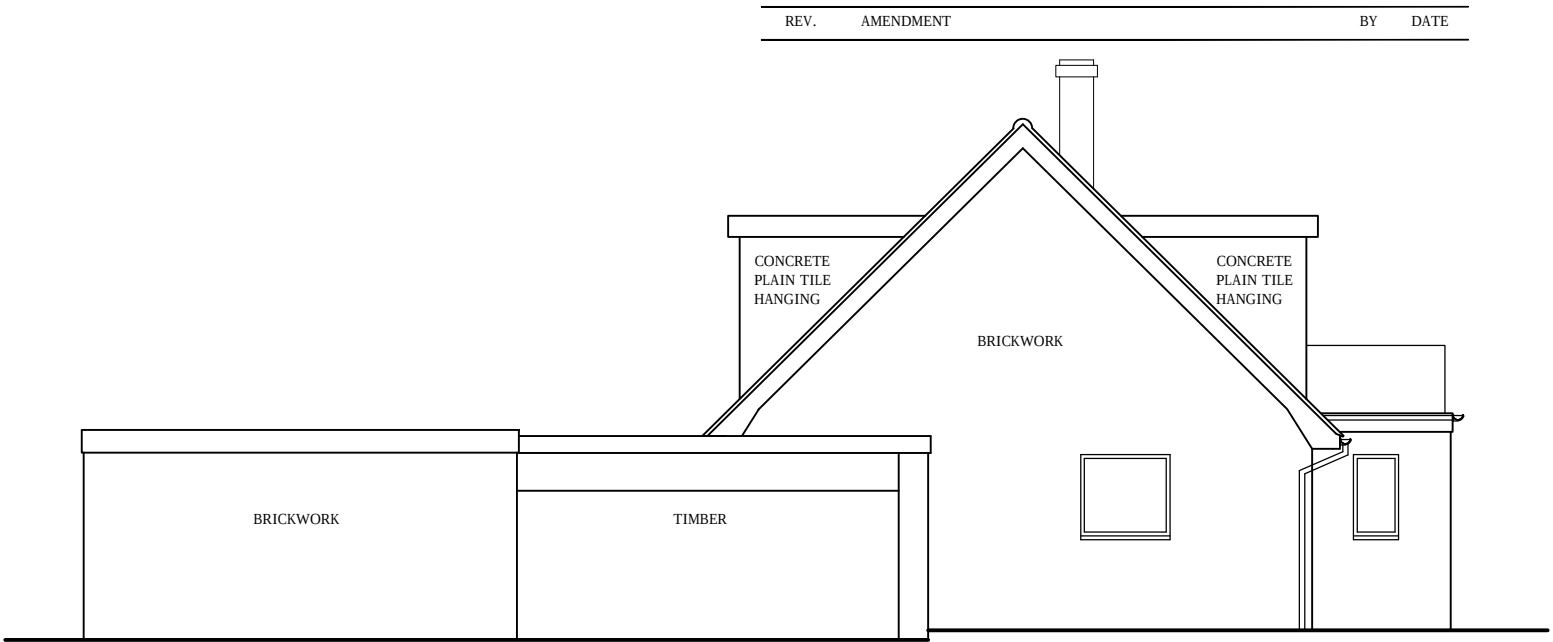

SOUTH WEST ELEVATION

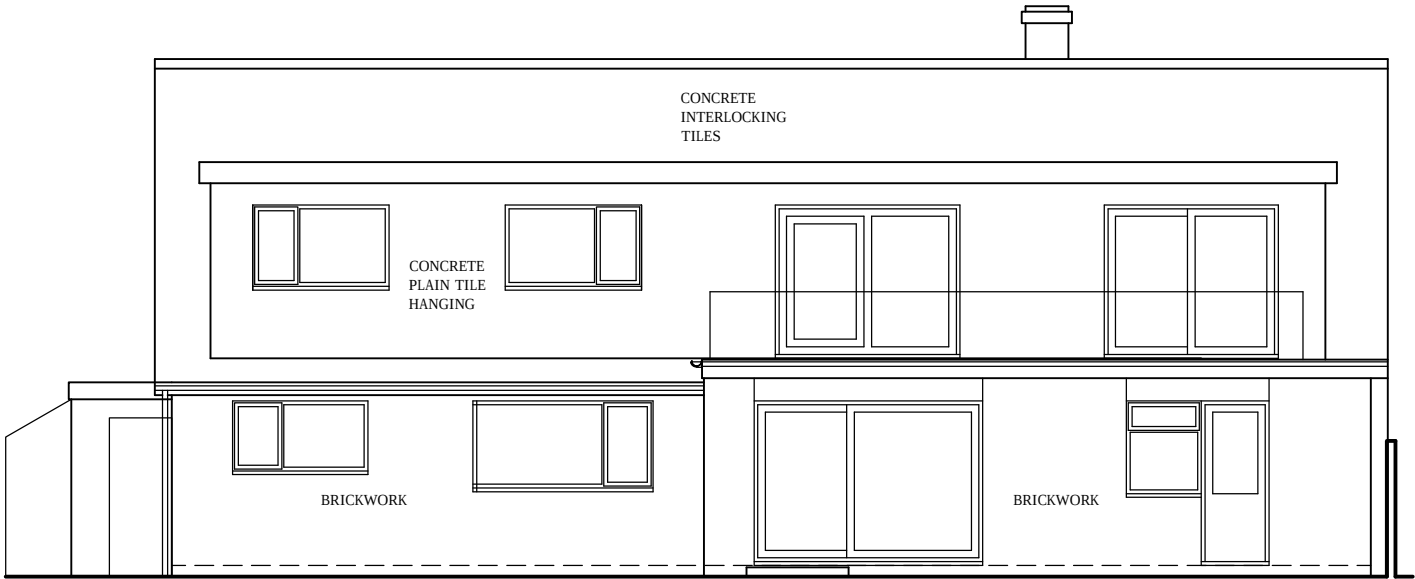


SOUTH EAST ELEVATION

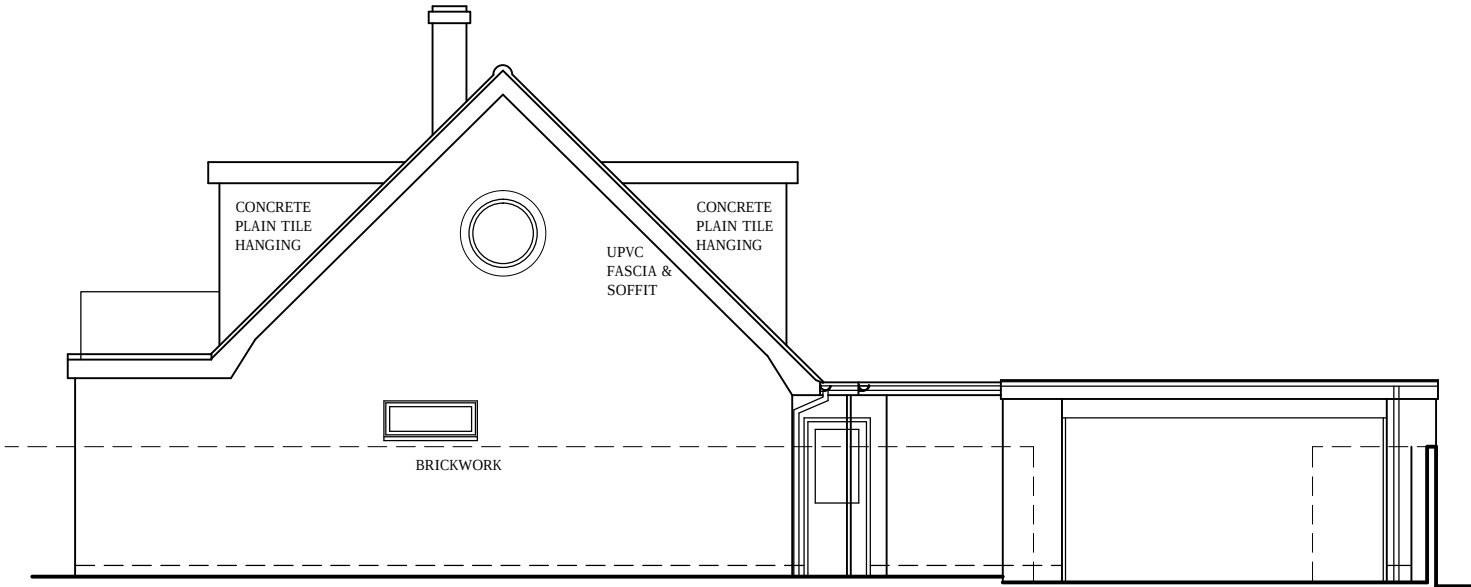

NORTH EAST ELEVATION



NORTH WEST BOUNDARY ELEVATION

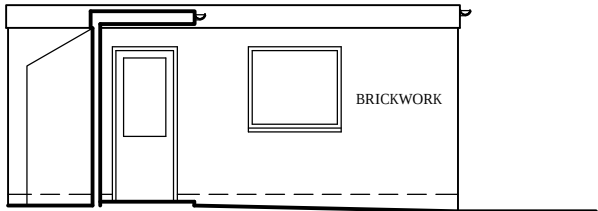

GARAGE SOUTH EAST ELEVATION

