



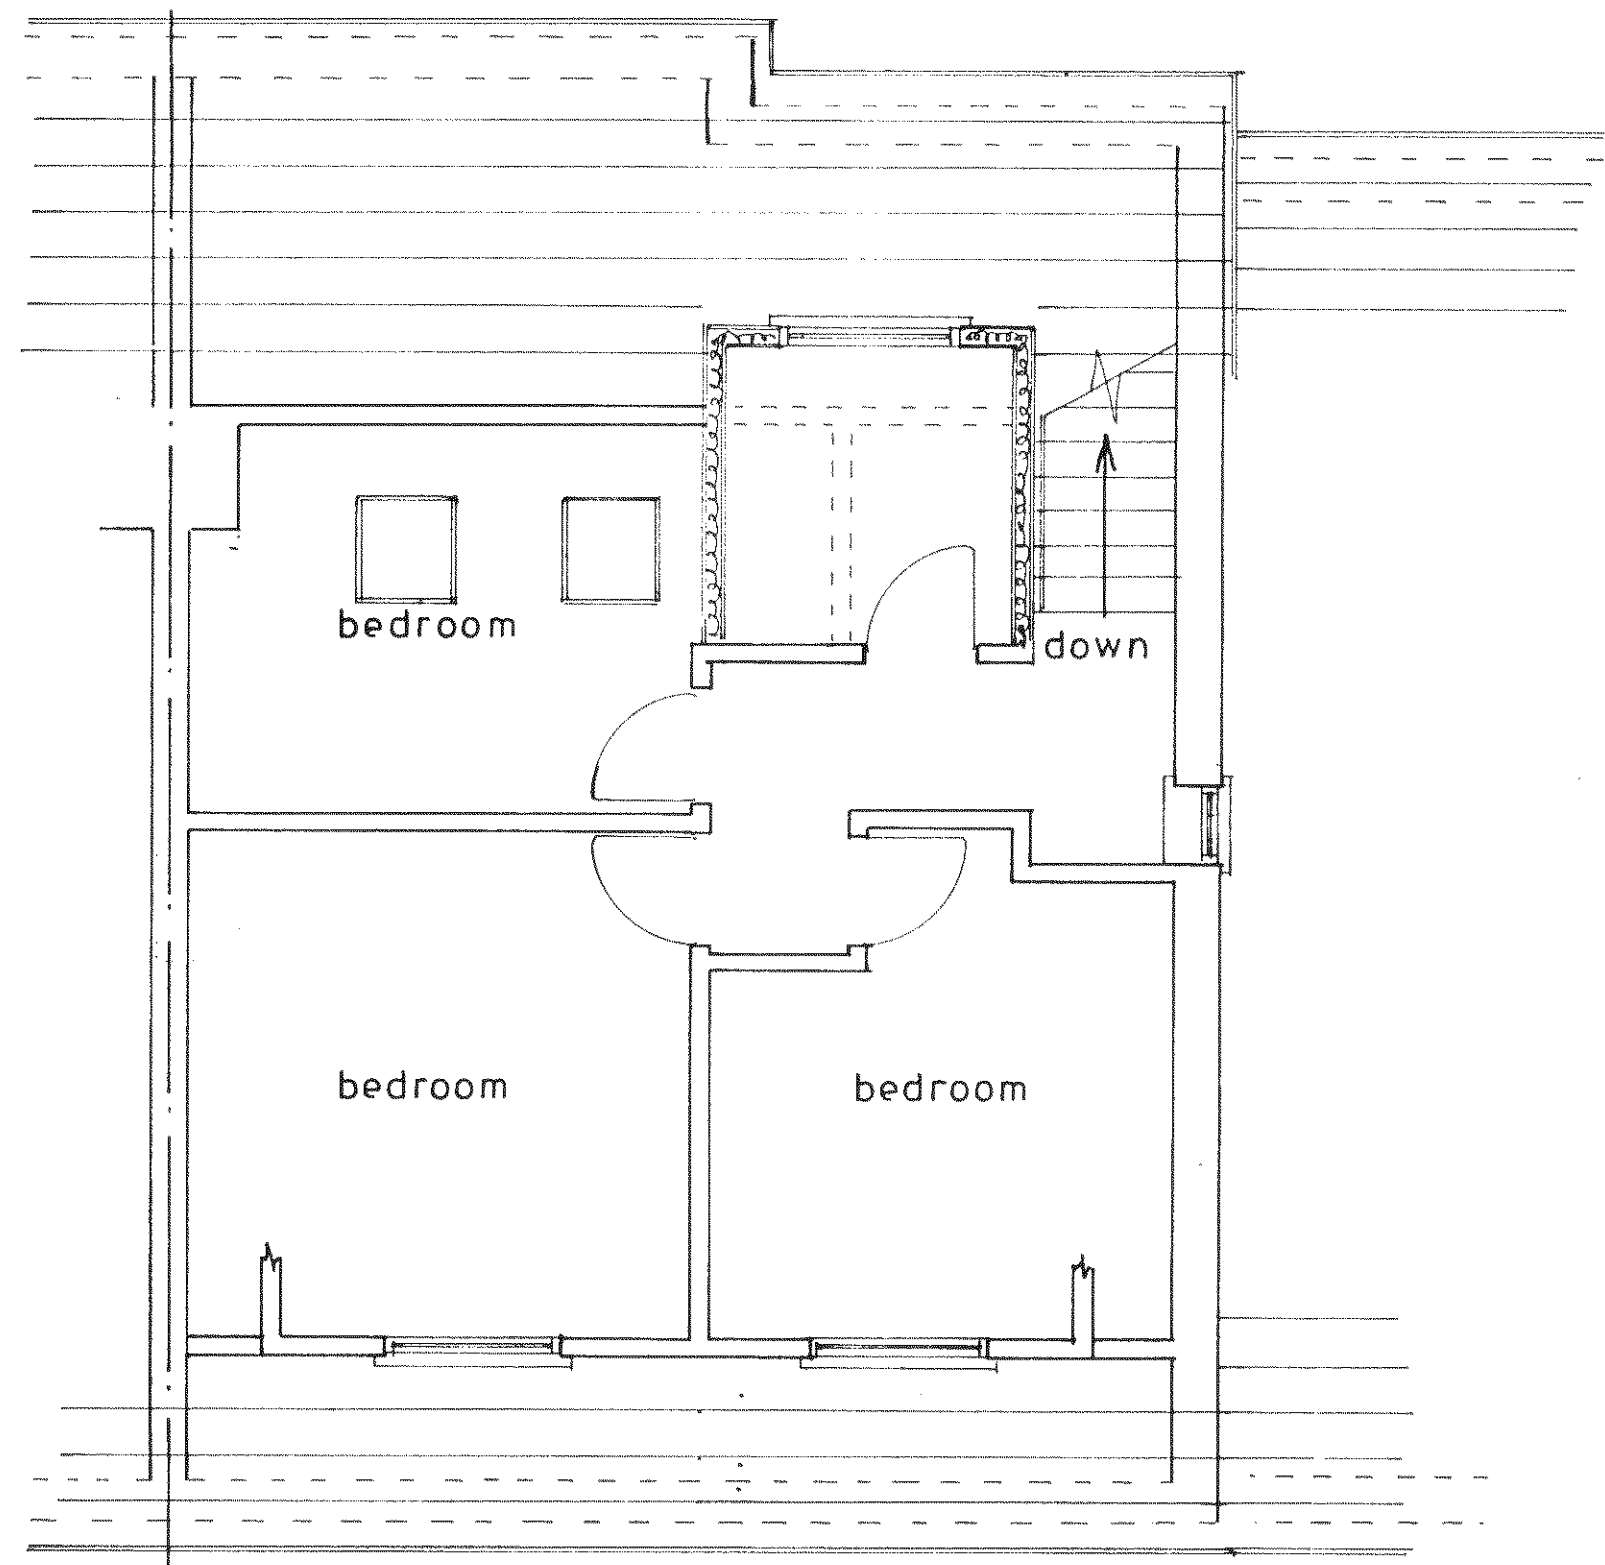


1st floor plan

1 : 50

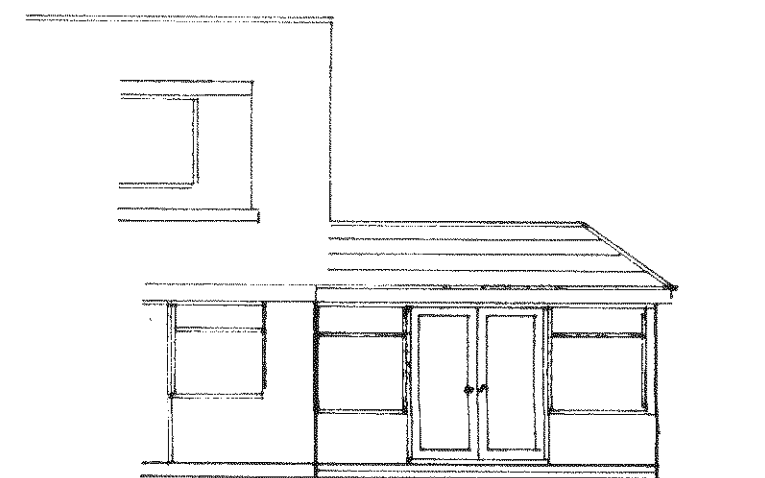


east

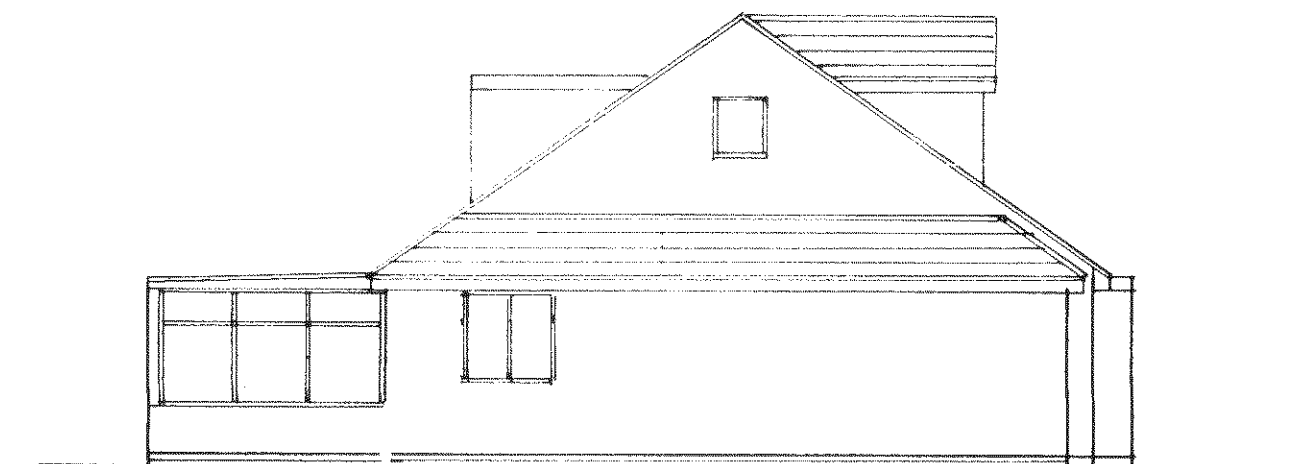


north [fletcher close]

1 : 100

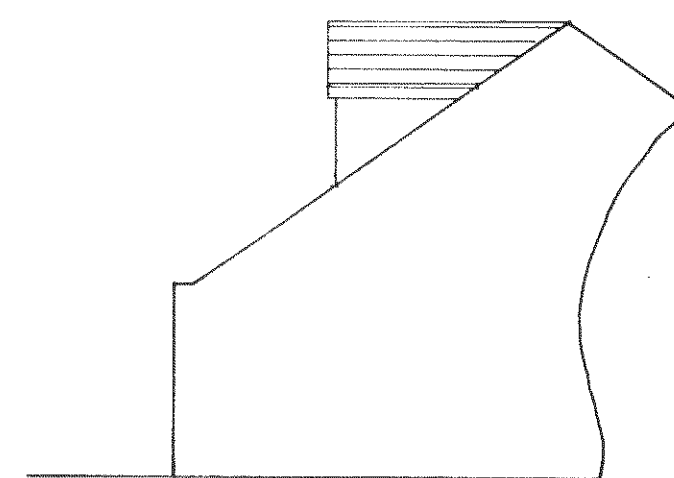

south

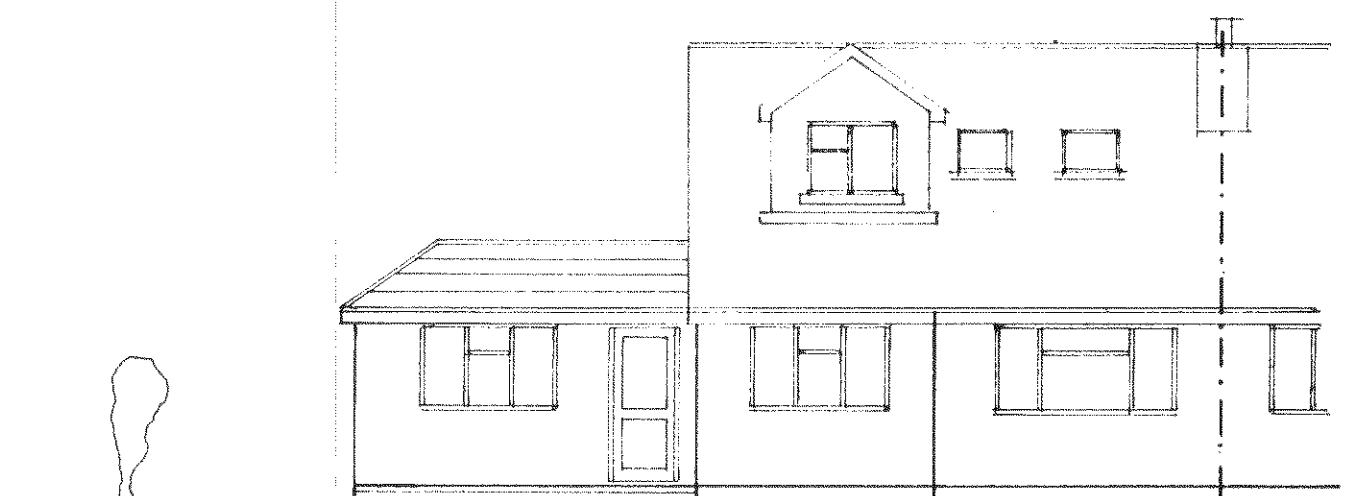

west [leonora drive]

sheet 2 of 3

Proposed

PROPOSED SINGLE STOREY EXTENSION AND 1ST FLOOR DORMER PROJECTION
AT 9, LEONORA DRIVE, PAGHAM FOR MRS. A. WILLIAMS.

Bryan Butcher
Rainbow Cottage
Nyetimber Lane
Bognor Regis PO21 3JX
01243 266871
07973 233442
bryan.butcher@btinternet.com
www.bryanbutcher.com