



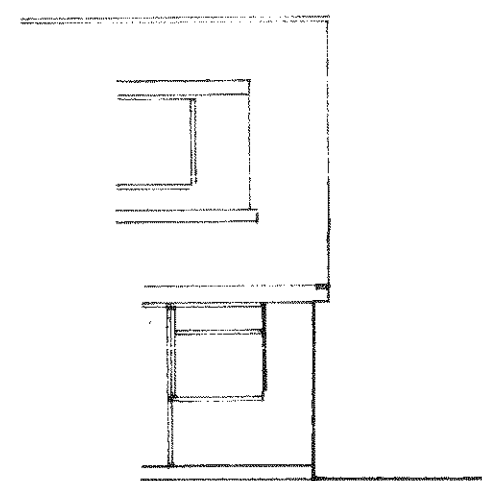


east

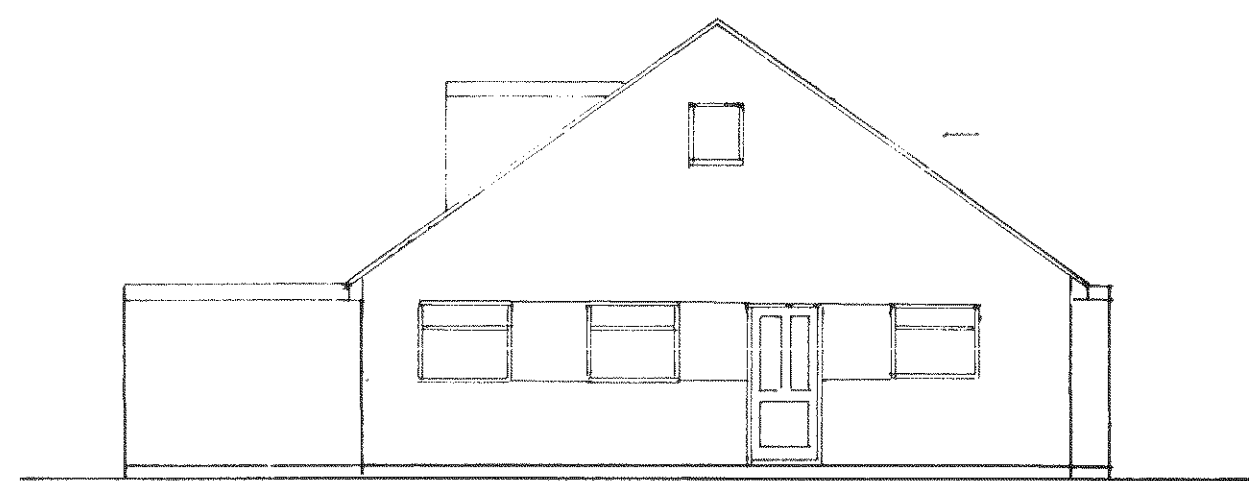


north [fletcher close]


1 : 100

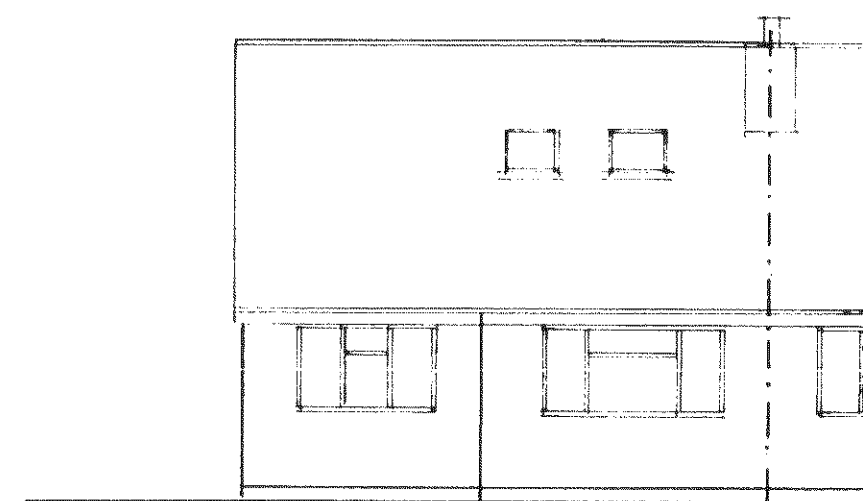

west [leonora drive]

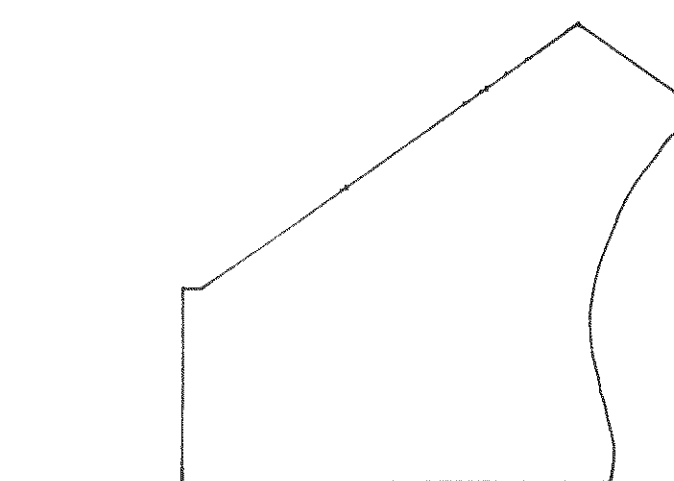


south

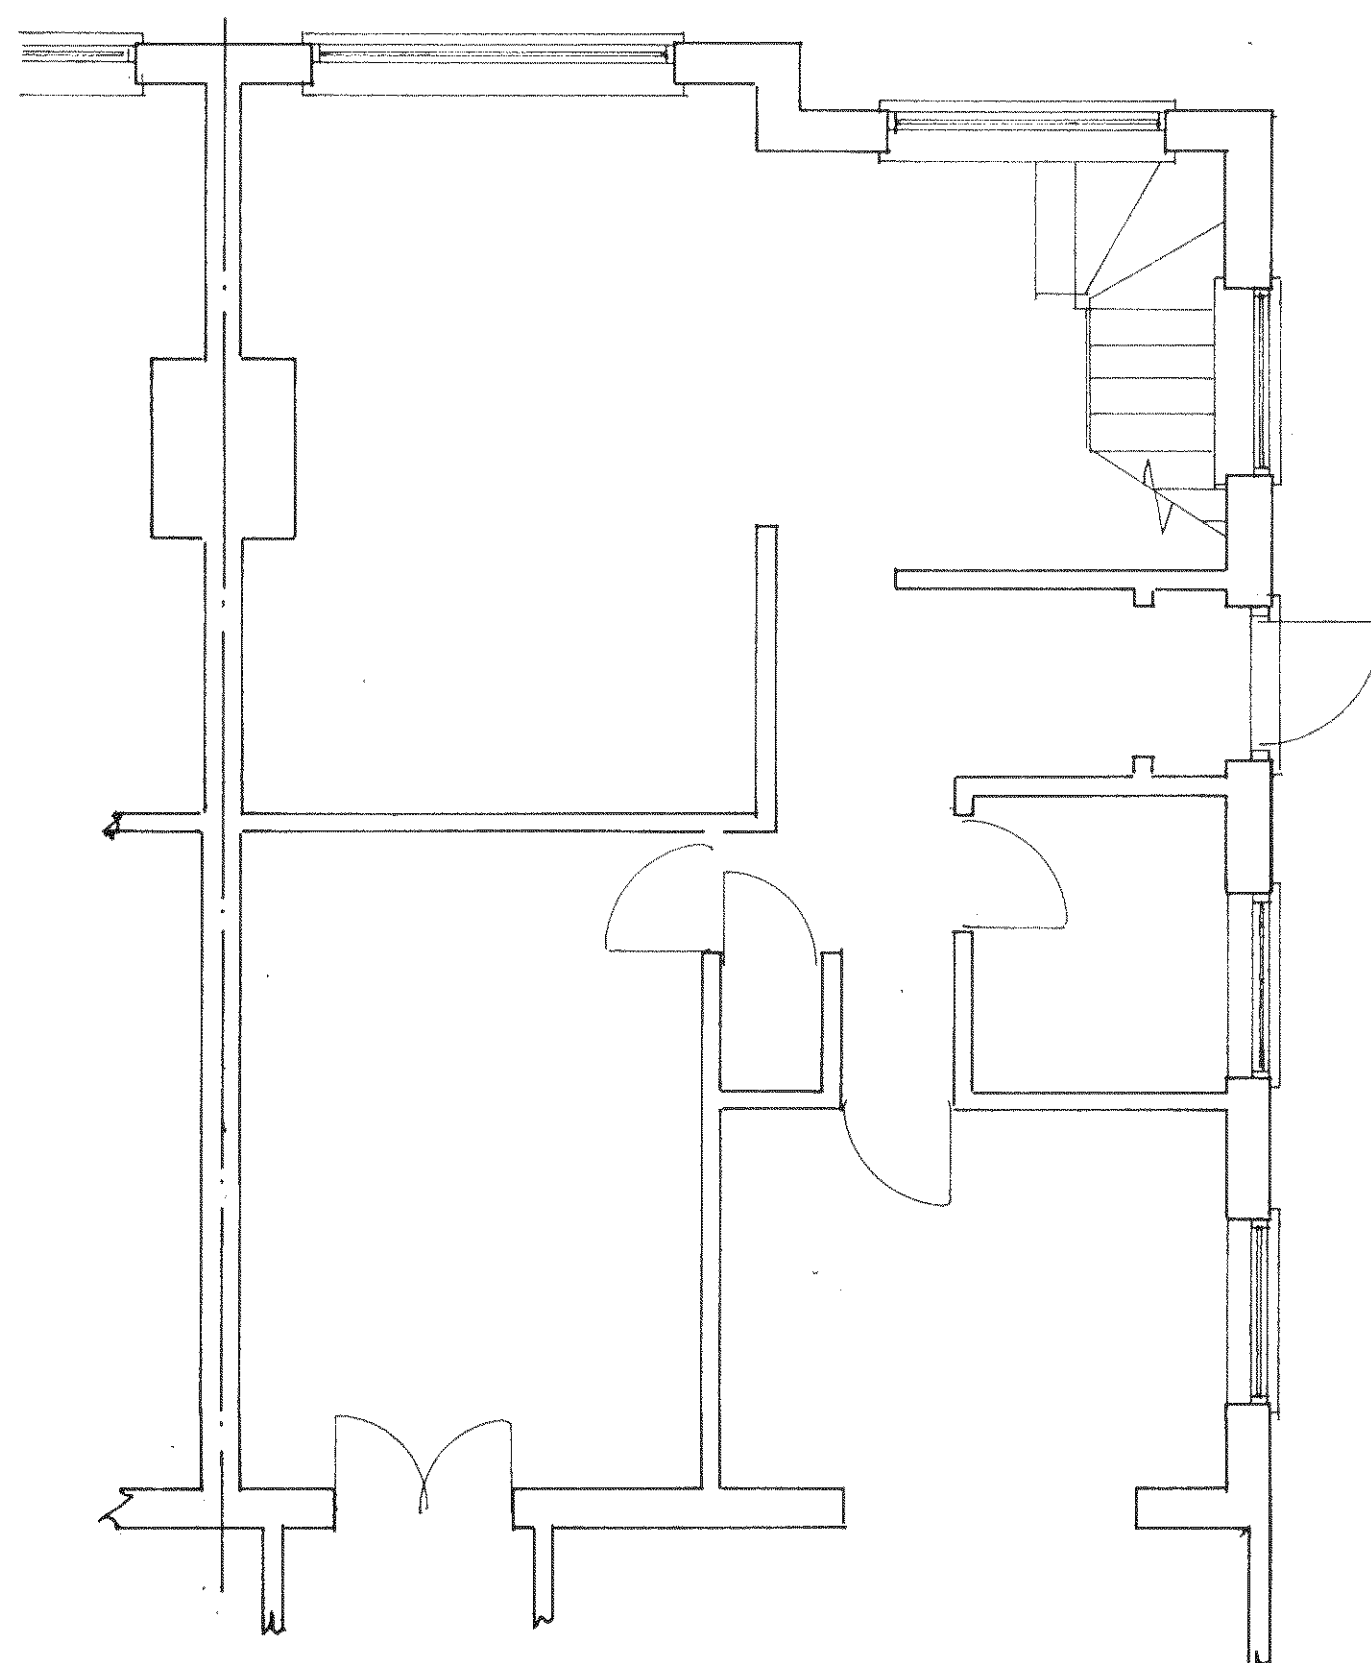


Ground floor plan

1 : 50

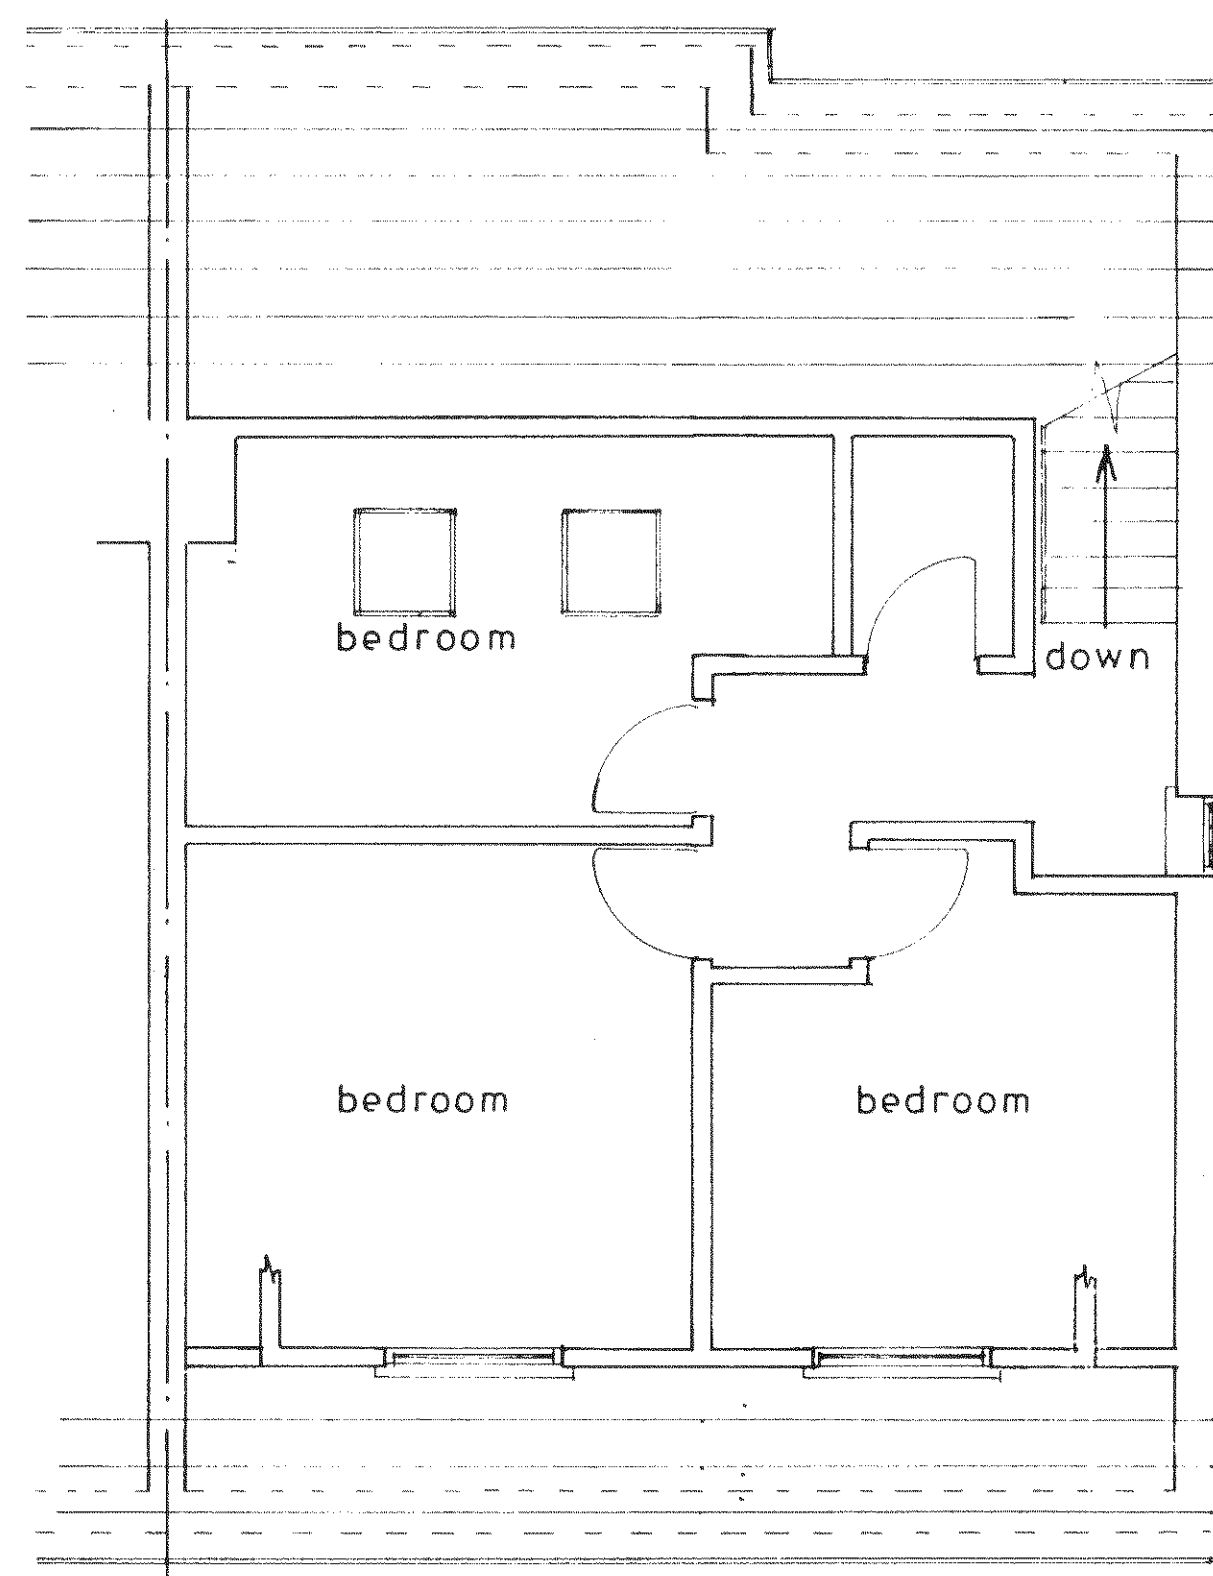


1st floor plan

1 : 50

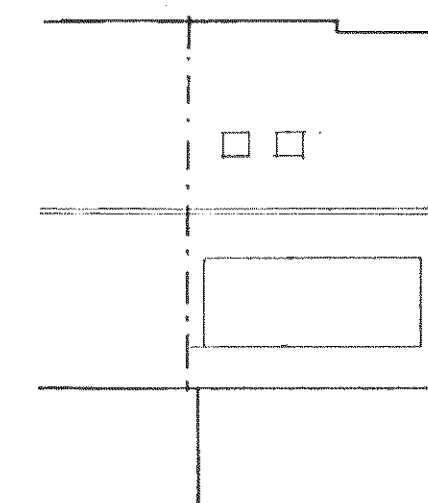

roof plan

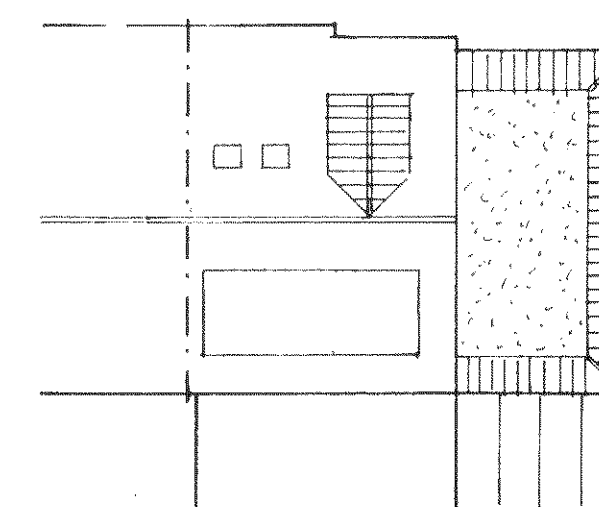

proposed roof plan

1 : 200

Existing

PROPOSED SINGLE STOREY EXTENSION AND 1ST FLOOR DORMER PROJECTION
AT 9 LEONORA DRIVE PAGHAM FOR MRS.A.WILLIAMS.

sheet 3 of 3

Bryan Butcher
Rainbow Cottage
Nyetimber Lane
Bognor Regis PO21 3JX
01243 266871
07973 233442
bryan.butcher@btinternet.com
www.bryanbutcher.com