



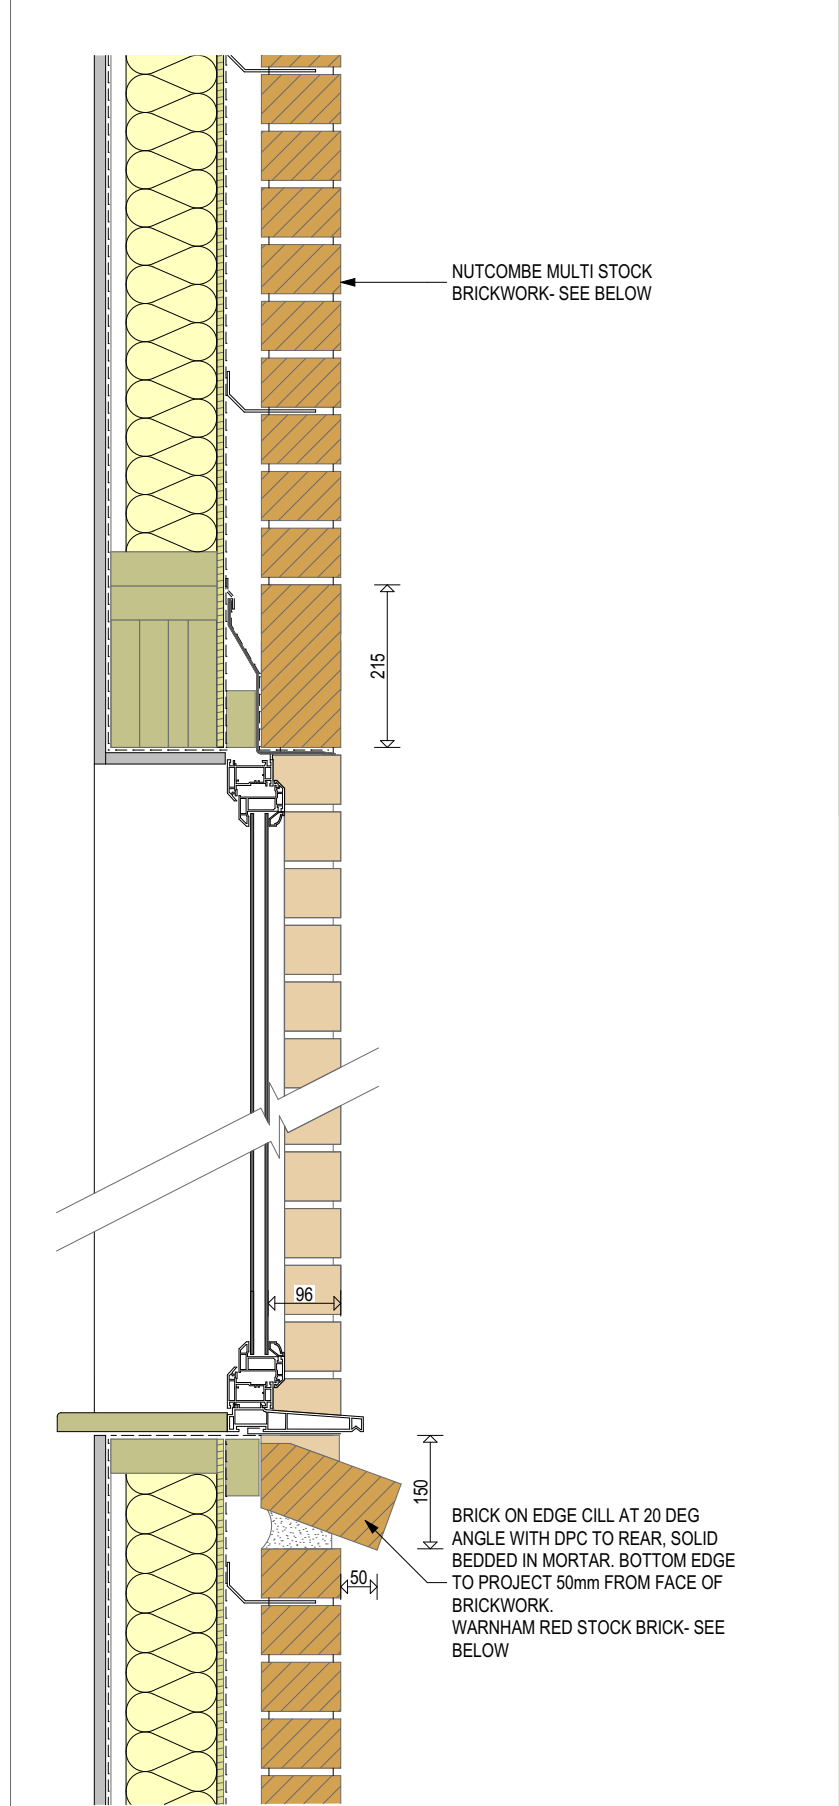


Typical Window Cill & Head Detail
SCALE 1:10 @ A1

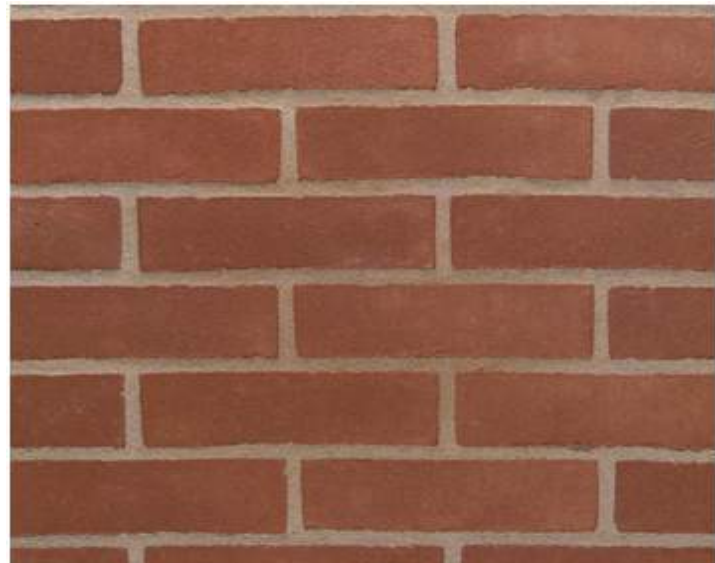

Warnham Red Stock Brick
Soldier courses, cills & banding



Nutcombe Multi Stock
Facing brickwork

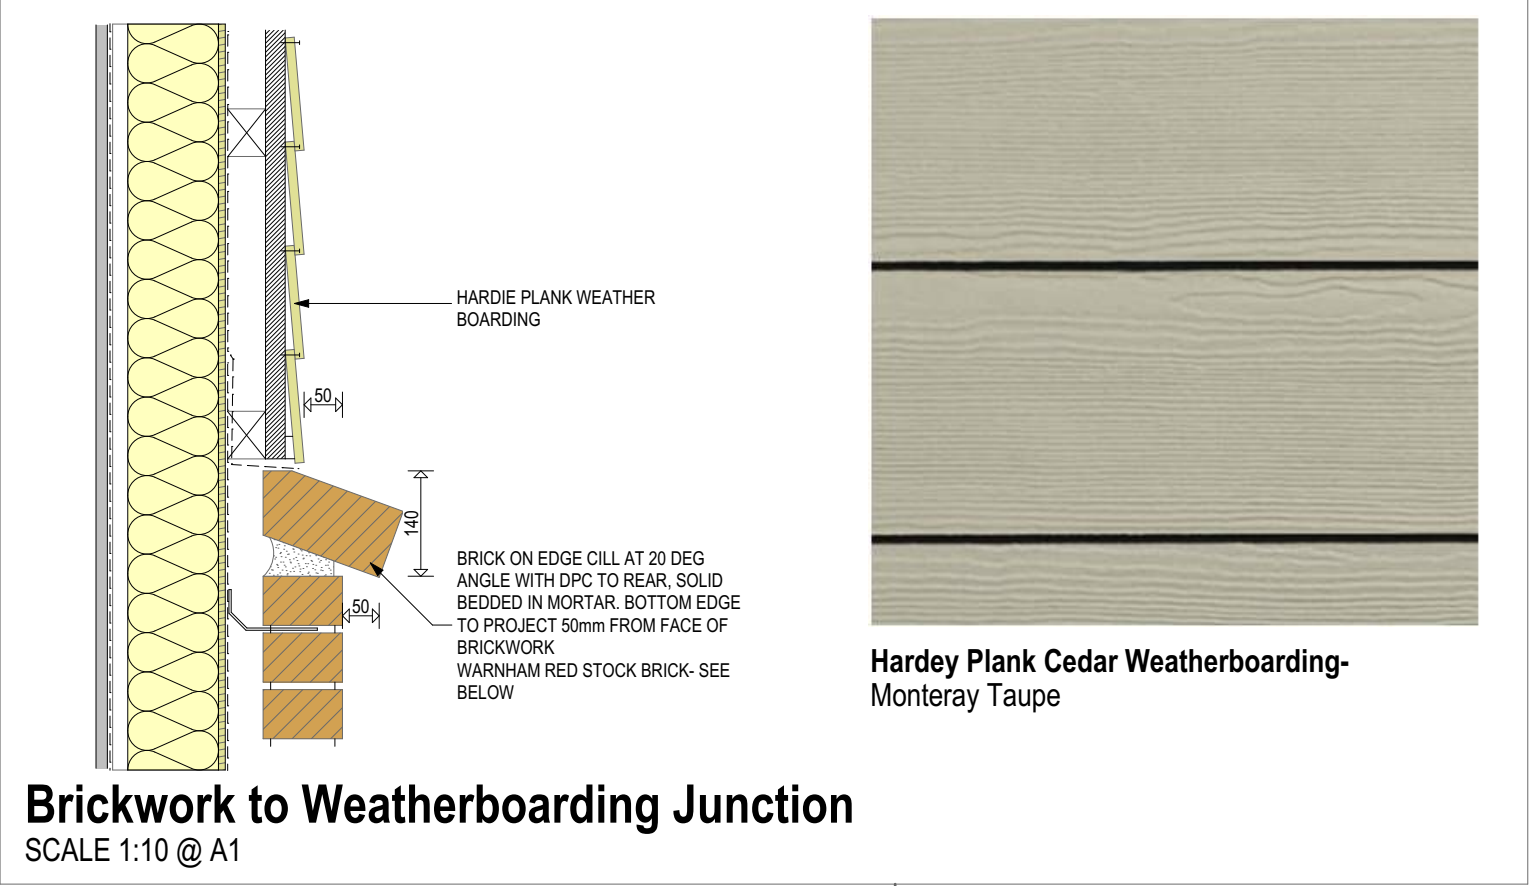

Brickwork to Weatherboarding Junction
SCALE 1:10 @ A1



Indicative Elevation
PLOTS 7-9 SCALE 1:50 @ A1




WHITE UPVC MUNSTER WINDOW
Example above showing profile as used on a similar development



BLACK GRP ENTRANCE DOOR



Roof Finishes

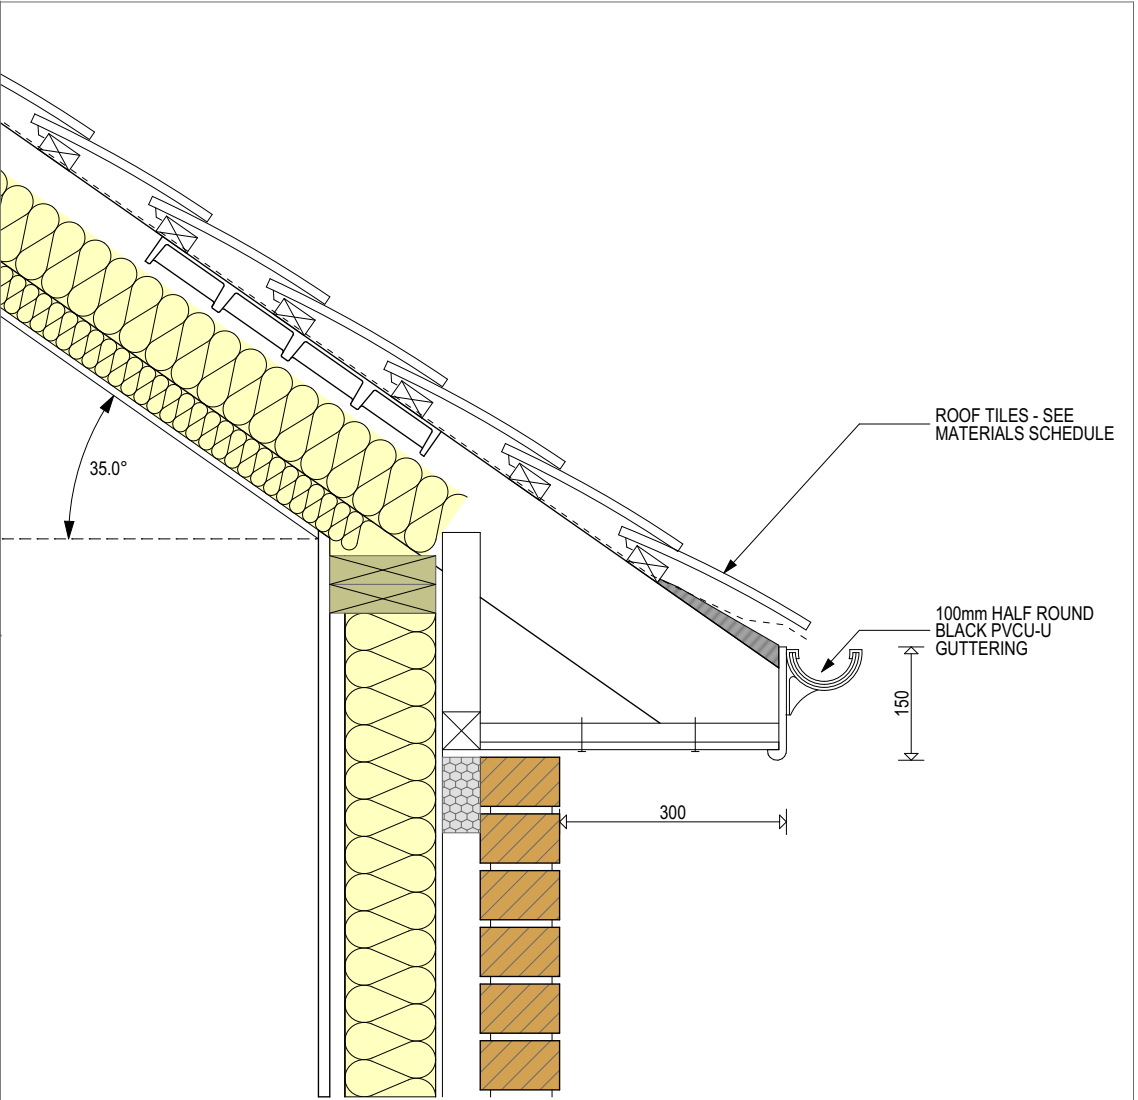

Typical Eaves Detail
SCALE 1:10 @ A1



Victoria House 14 St Johns Road Hedge End Southampton Hampshire SO30 4AB
Tel 01489 773577 * Fax 01489 797111 * E mail sales@crayfernhomes.co.uk

Do not scale this drawing. Use written dimensions only. All dimensions are to be checked on site prior to commencement of work. This drawing is the copyright of Crayfern Homes Limited and may not be copied, altered or reproduced in any way without their written authority.

STATEMENT OF DETAIL - MATERIALS

DEVELOPMENT AT:
251 PAGHAM ROAD
PAGHAM

FOR
CRAYFERN HOMES LIMITED

Scale : AS STATED Date : FEB 18
Drawing No : 108.16.511

**TO BE READ IN CONJUNCTION WITH
MATERIAL SCHEDULE**