



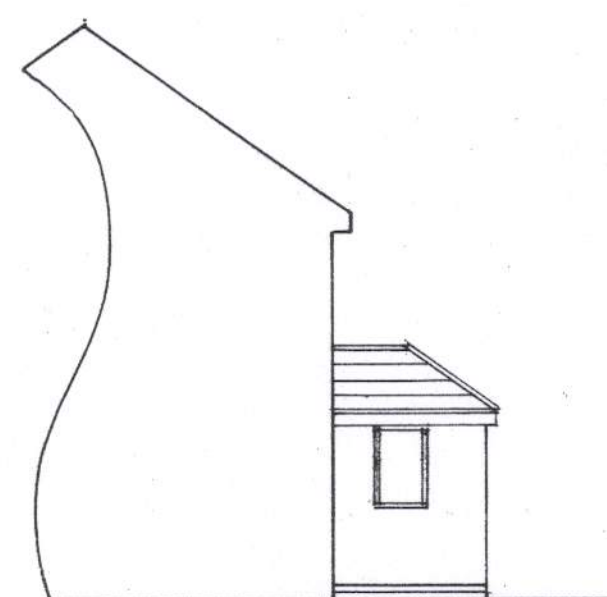

south





east
1 : 100

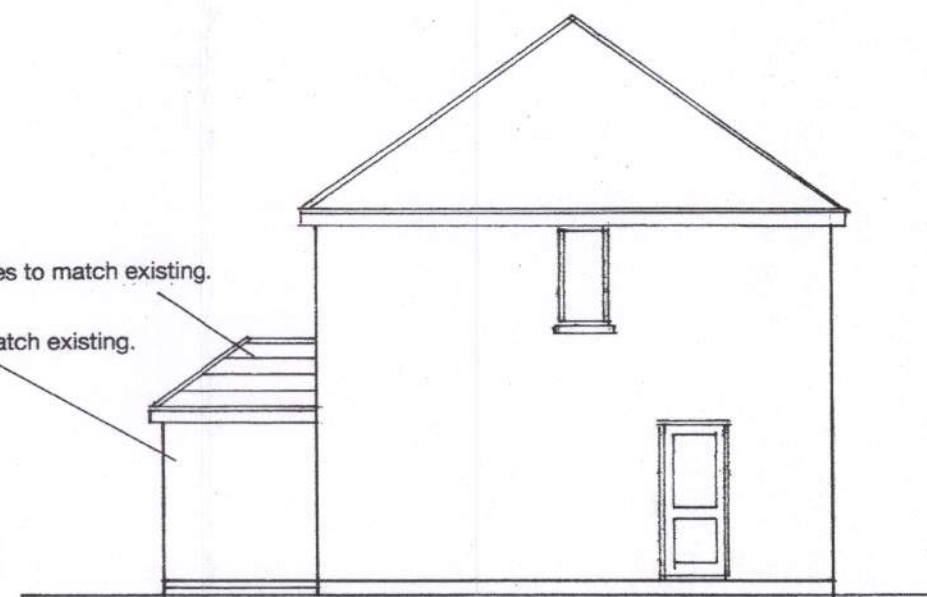


north


Roof tiles to match existing.
Facing brickwork to match existing.

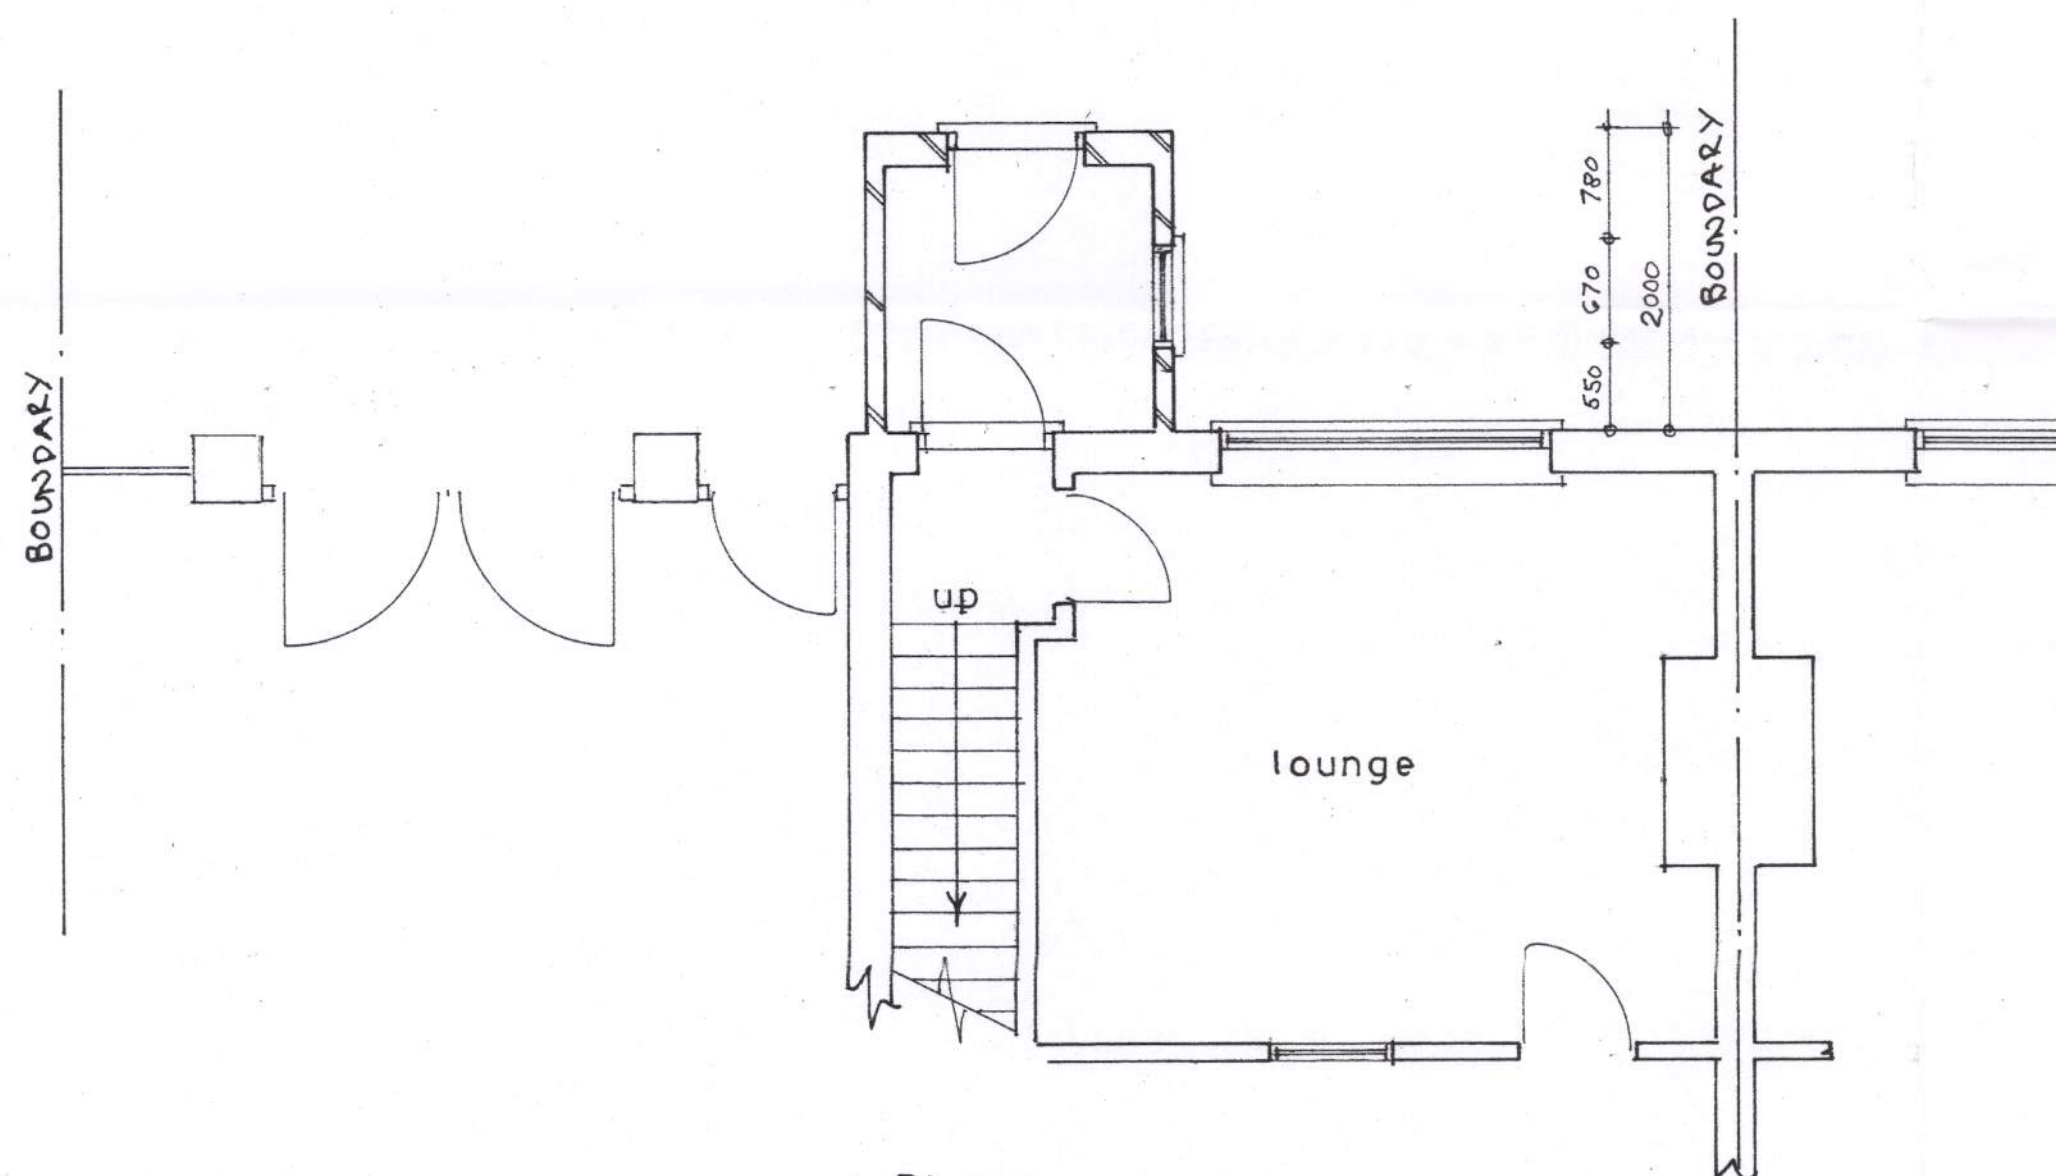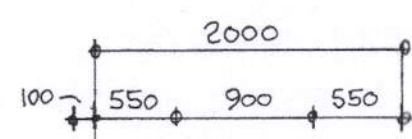

Plan
1 : 50

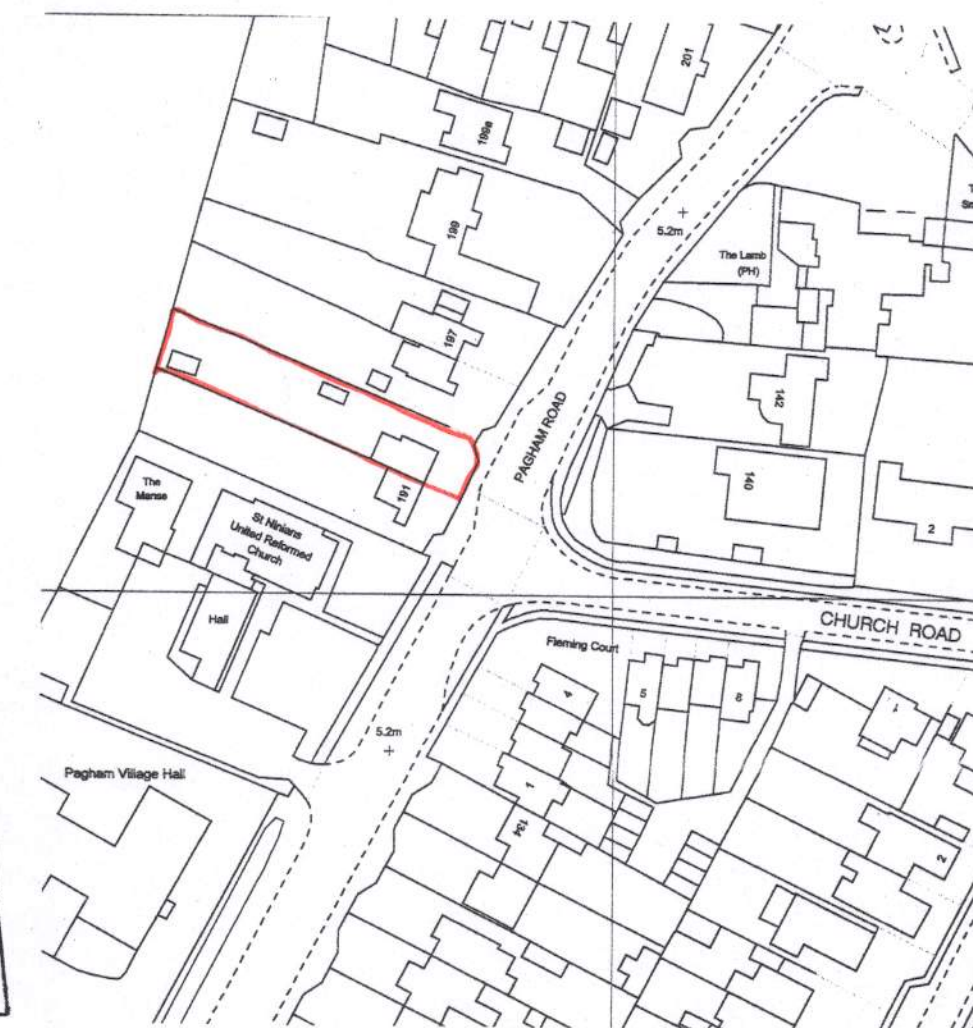

location plan
1 : 1250

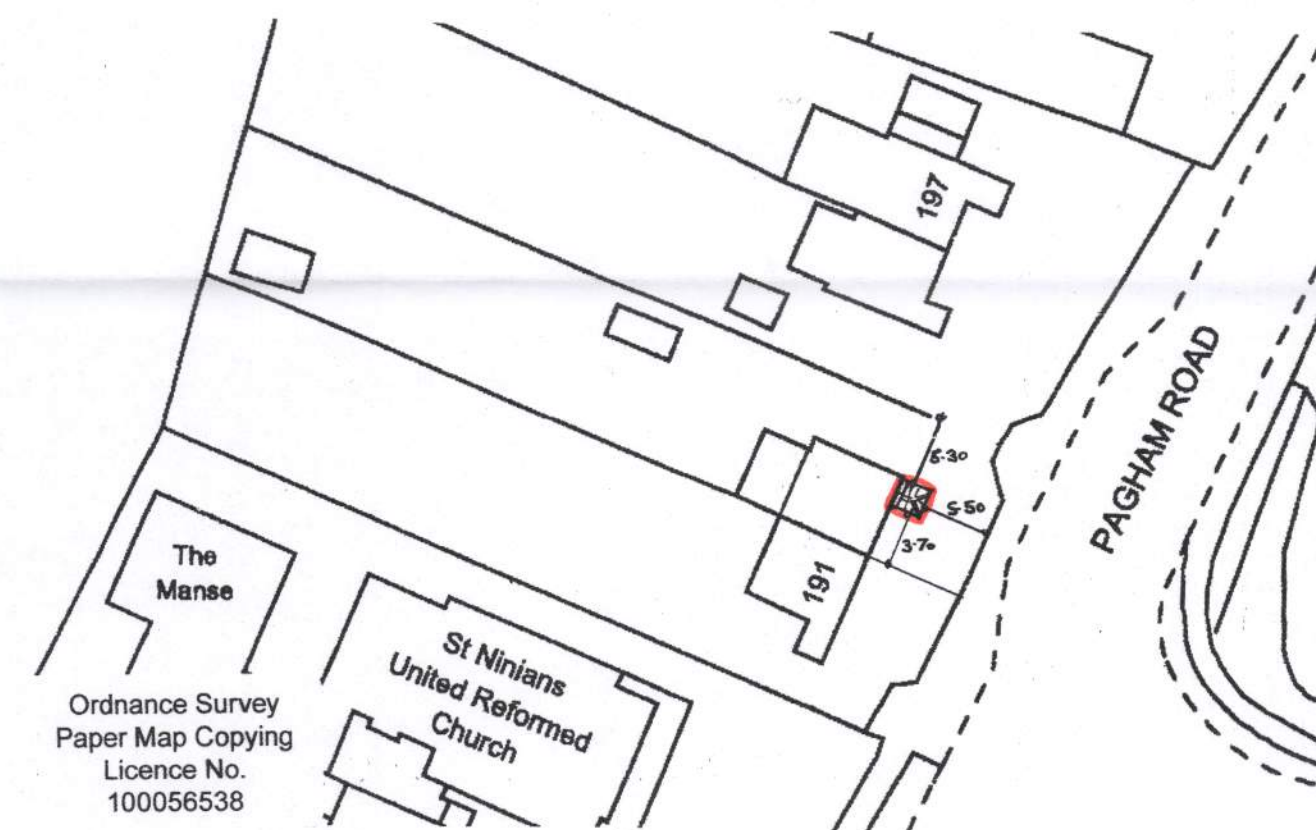

block plan
1 : 500

sheet 1 of 2

Proposed

PROPOSED PORCH EXTENSION AT 193 PAGHAM ROAD PAGHAM
FOR MR. & MRS.R.HAWKINS.

Bryan Butcher
Rainbow Cottage
Nyetimber Lane
Bognor Regis PO21 3JX
01243 266871
07973 233442
bryan.butcher@btinternet.com
www.bryanbutcher.com