



6m Externally mounted
awning. Awning
supplied and fitted by
container contractor.
Colour REF: Dickinson
6688 or RAL 6034

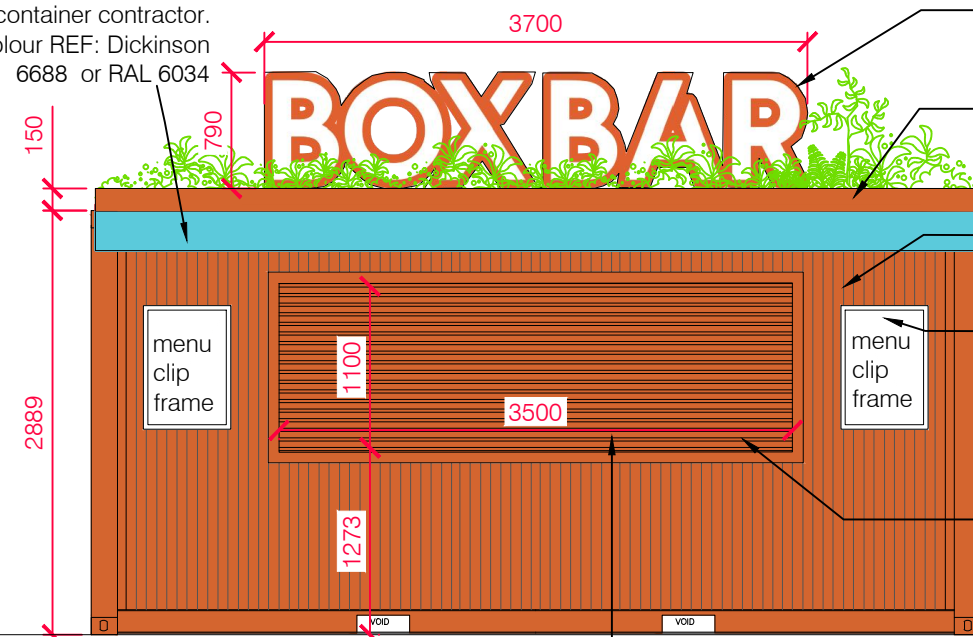


1 Elevation A
Scale 1:50

Roller shutter, sprayed
to match exterior of
container REF: RAL
2010 Signal Orange

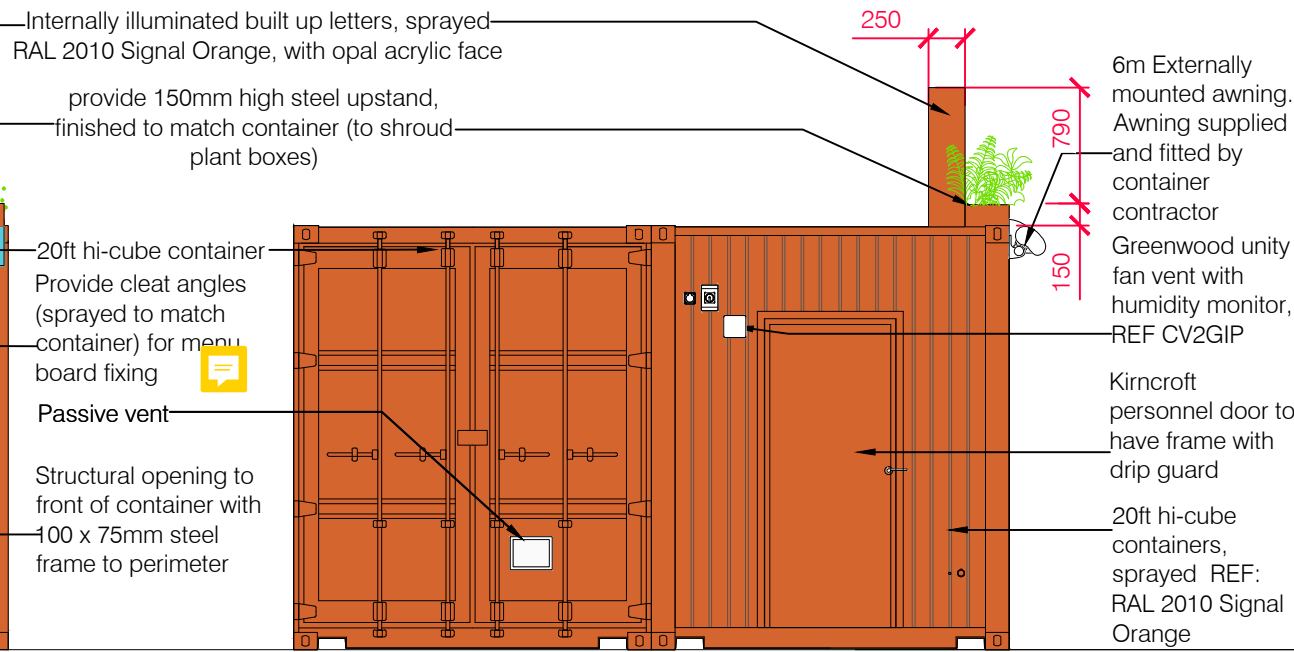


2 Elevation B
Scale 1:50

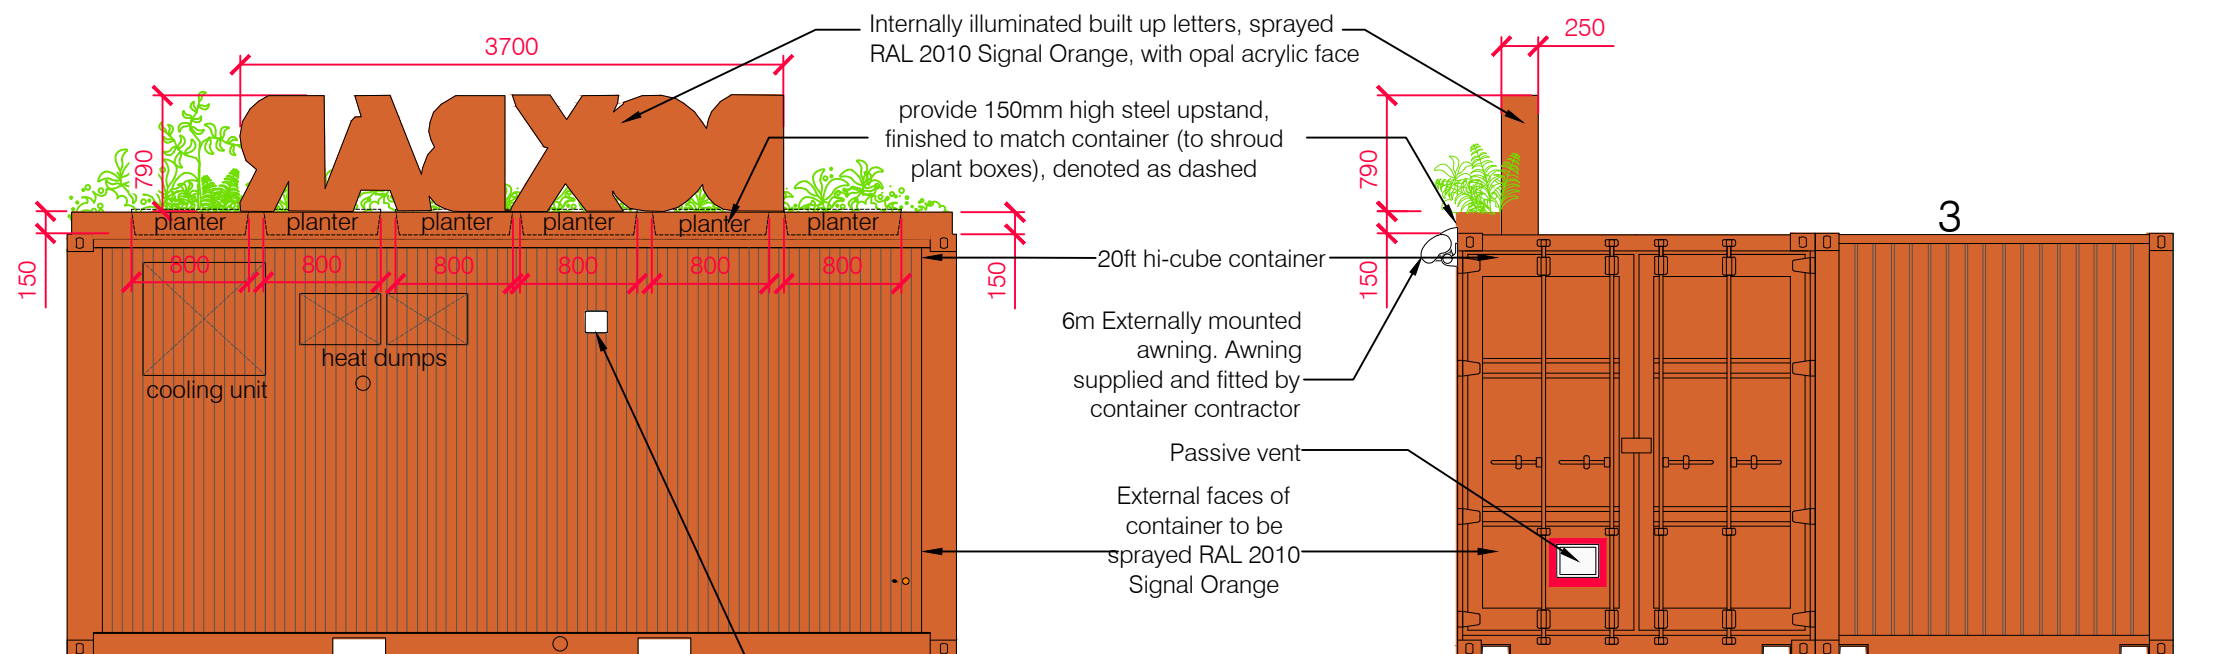

3 Elevation C
Scale 1:50

4 Elevation D
Scale 1:50

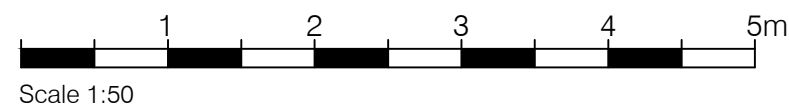

NOTES-
1. All drawings to be read in conjunction with Structural Engineer's details & any relevant sub-contractor's details. All works to comply with current Building Regulations, British Standards & Codes of Practice. 2. All dimensions to be checked on site before commencement of any work or shop drawings. Figure dimensions to take precedence over those scaled. Contractor to visit site to assess site conditions. 3. For any discrepancies in the drawings, the contractor is to inform the designer. 4. This drawing is to be read in conjunction with the specification when existing. 5. Contractor to ensure that all work meets the requirements of the EHO, Building Control, Fire Authority and all other statutory bodies.

NOTES:


ALL MATERIALS TO BE SUITABLE EXTERNAL GRADE APPROPRIATE FOR THE COASTAL LOCATION OF THE EXTERNAL BAR

UNLESS STATED 'BY OTHERS' ALL WORKS MUST BE ALLOWED FOR BY CONTAINER CONTRACTOR.

ALL DIMENSIONS TO BE CONFIRMED PRIOR TO MANUFACTURE OF INTERNAL FIT OUT.

ALL VENTILATION TO BE REVIEWED BY CLIENT TEAM AND RECOMMENDATIONS MADE ON SUITABILITY OF PASSIVE/FAN VENTS.

CONTAINER CONTRACTOR TO LIAISE WITH CATERING COMPANY TO CO-ORDINATE PYTHON ROUTE.

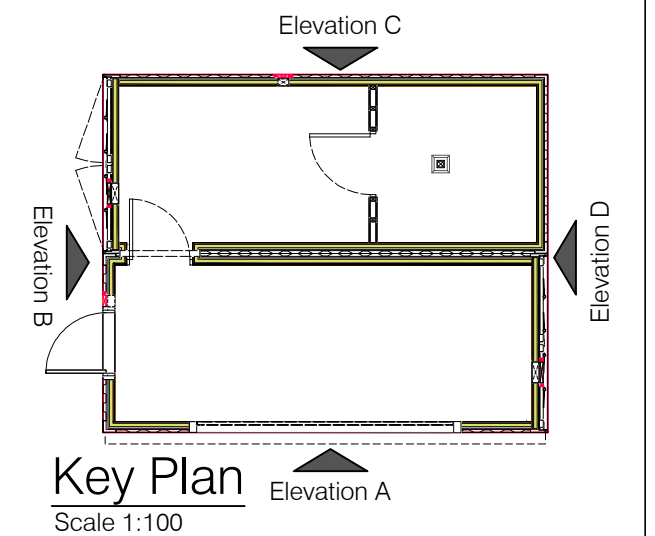

A	NB	24.10.21	ISSUED FOR CONSTRUCTION
REV	BY	DATE	DESCRIPTION
 12, HIGH STREET, KENILWORTH, CV8 1LZ WWW.BOXXDESIGN.CO.UK STUDIO@BOXXDESIGN.CO.UK 01926 710851			
CLIENT		BOURNE LEISURE LTD	
PROJECT		HAVEN HI-CUBE BOX BAR	
DRG TITLE		EXTERNAL ELEVATIONS	
DATE		11.10.21	SCALE 1:50 @A3
JOB#		21118	DWG# 201A
STATUS		FOR CONSTRUCTION	
DRAWN BY		NB	CHECKED BY SB
©This drawing is the property of Boxx Design. Copyright is reserved by them & the drawing issued on condition that it's not copied without the consent in writing of Boxx Design Studio Ltd.			
© BOXX DESIGN STUDIO LTD '21		BOXXDESIGN.CO.UK	