


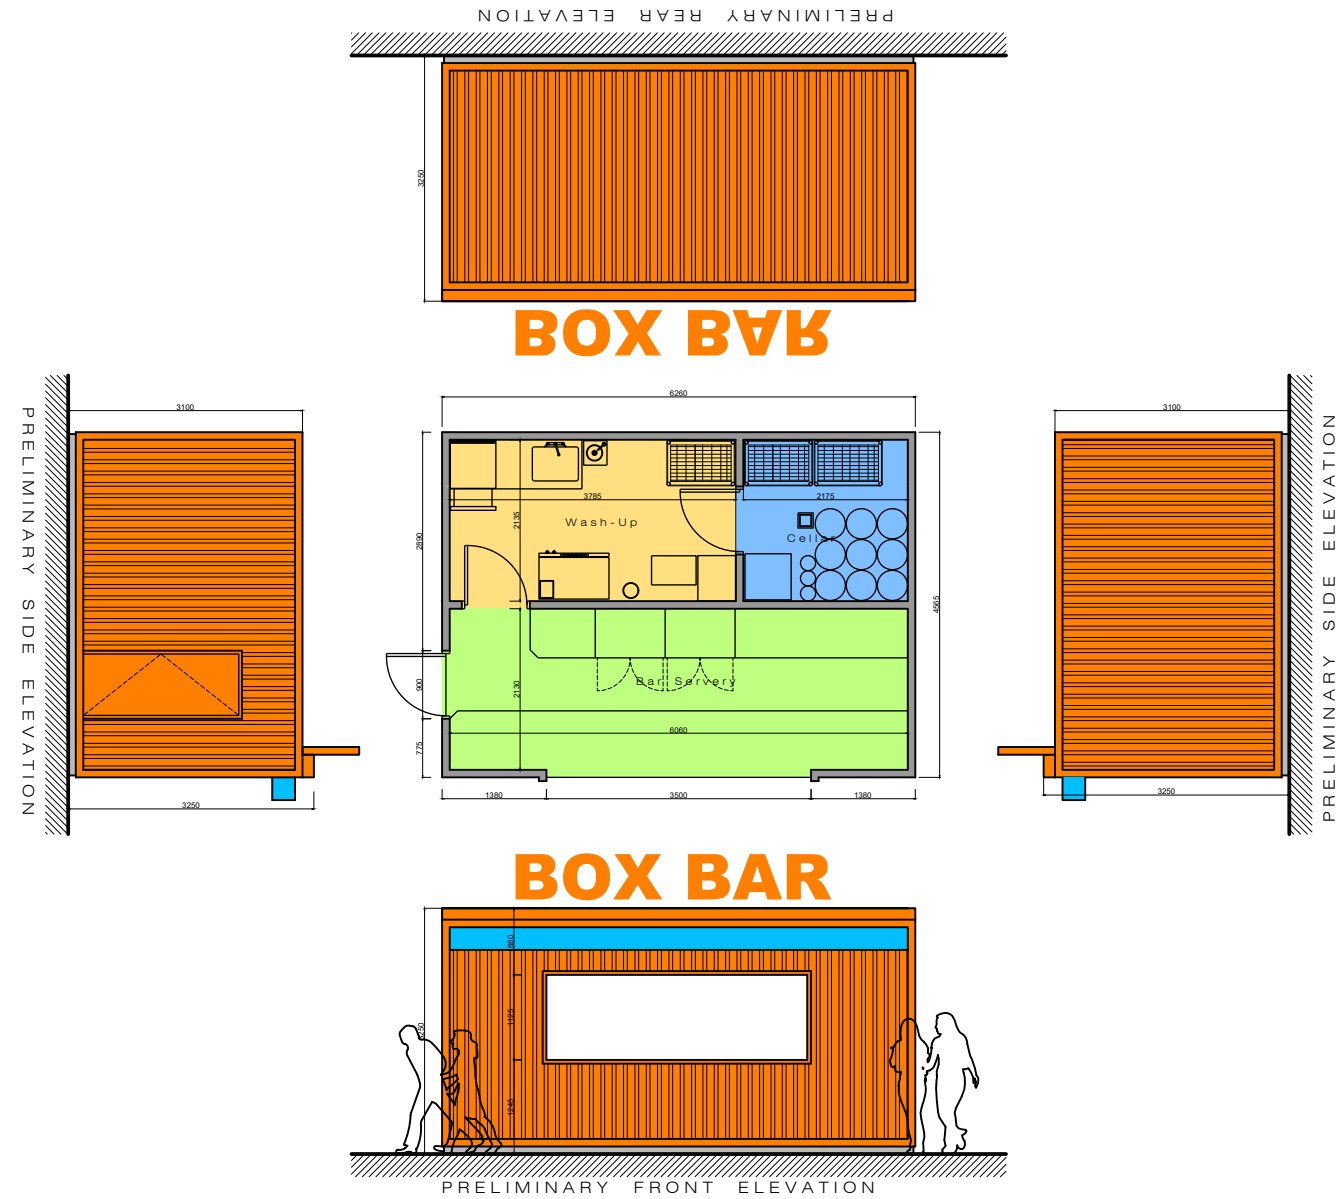

REVISIONS		DESCRIPTION		DATE	
NO.	DATE	DESCRIPTION	DATE	BY	CHK

Project Name Haven Box Bar Module Bourne Leisure Limited				Drawing Title Preliminary Plans & Elevations			
Drawn By 11013 AT	Drawn By 11013 AT	Drawn By 11013 AT	Drawn By 11013 AT	Drawn By 11013 AT	Drawn By 11013 AT		
Scale 1:20	Scale 1:20	Scale 1:20	Scale 1:20	Scale 1:20	Scale 1:20		
Sheet No 002	Sheet No 002	Sheet No 002	Sheet No 002	Sheet No 002	Sheet No 002		

City Hubport, Liverpool Road, Eccles, Manchester M30 7RU

THIS DRAWING IS COPYRIGHT OF MODULAR FM GROUP LIMITED - WORK TO FIGURED DIMENSIONS ONLY