
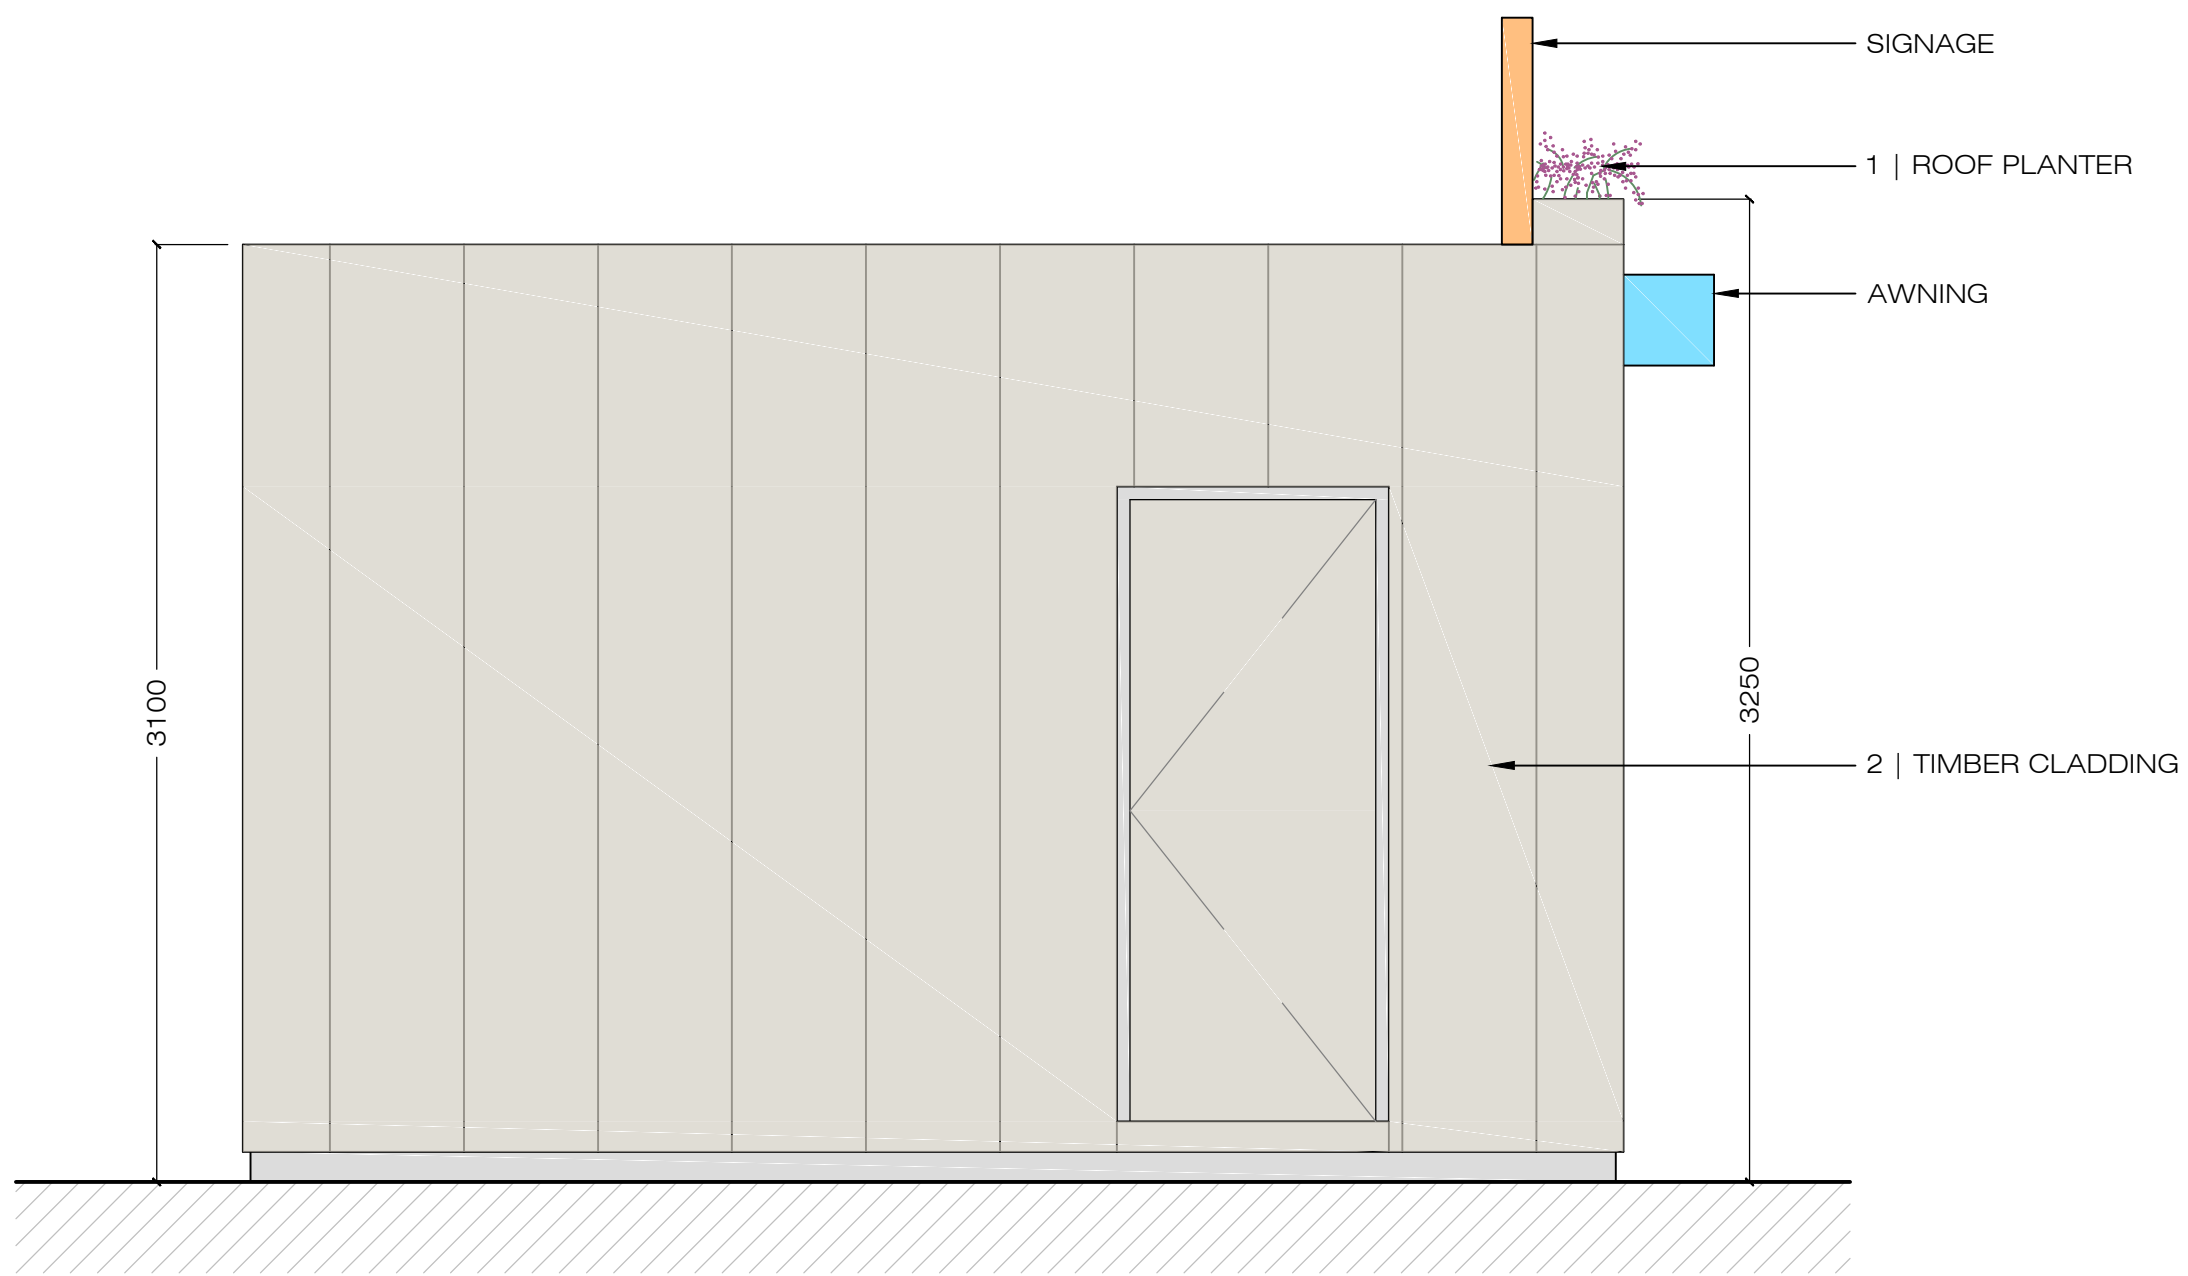
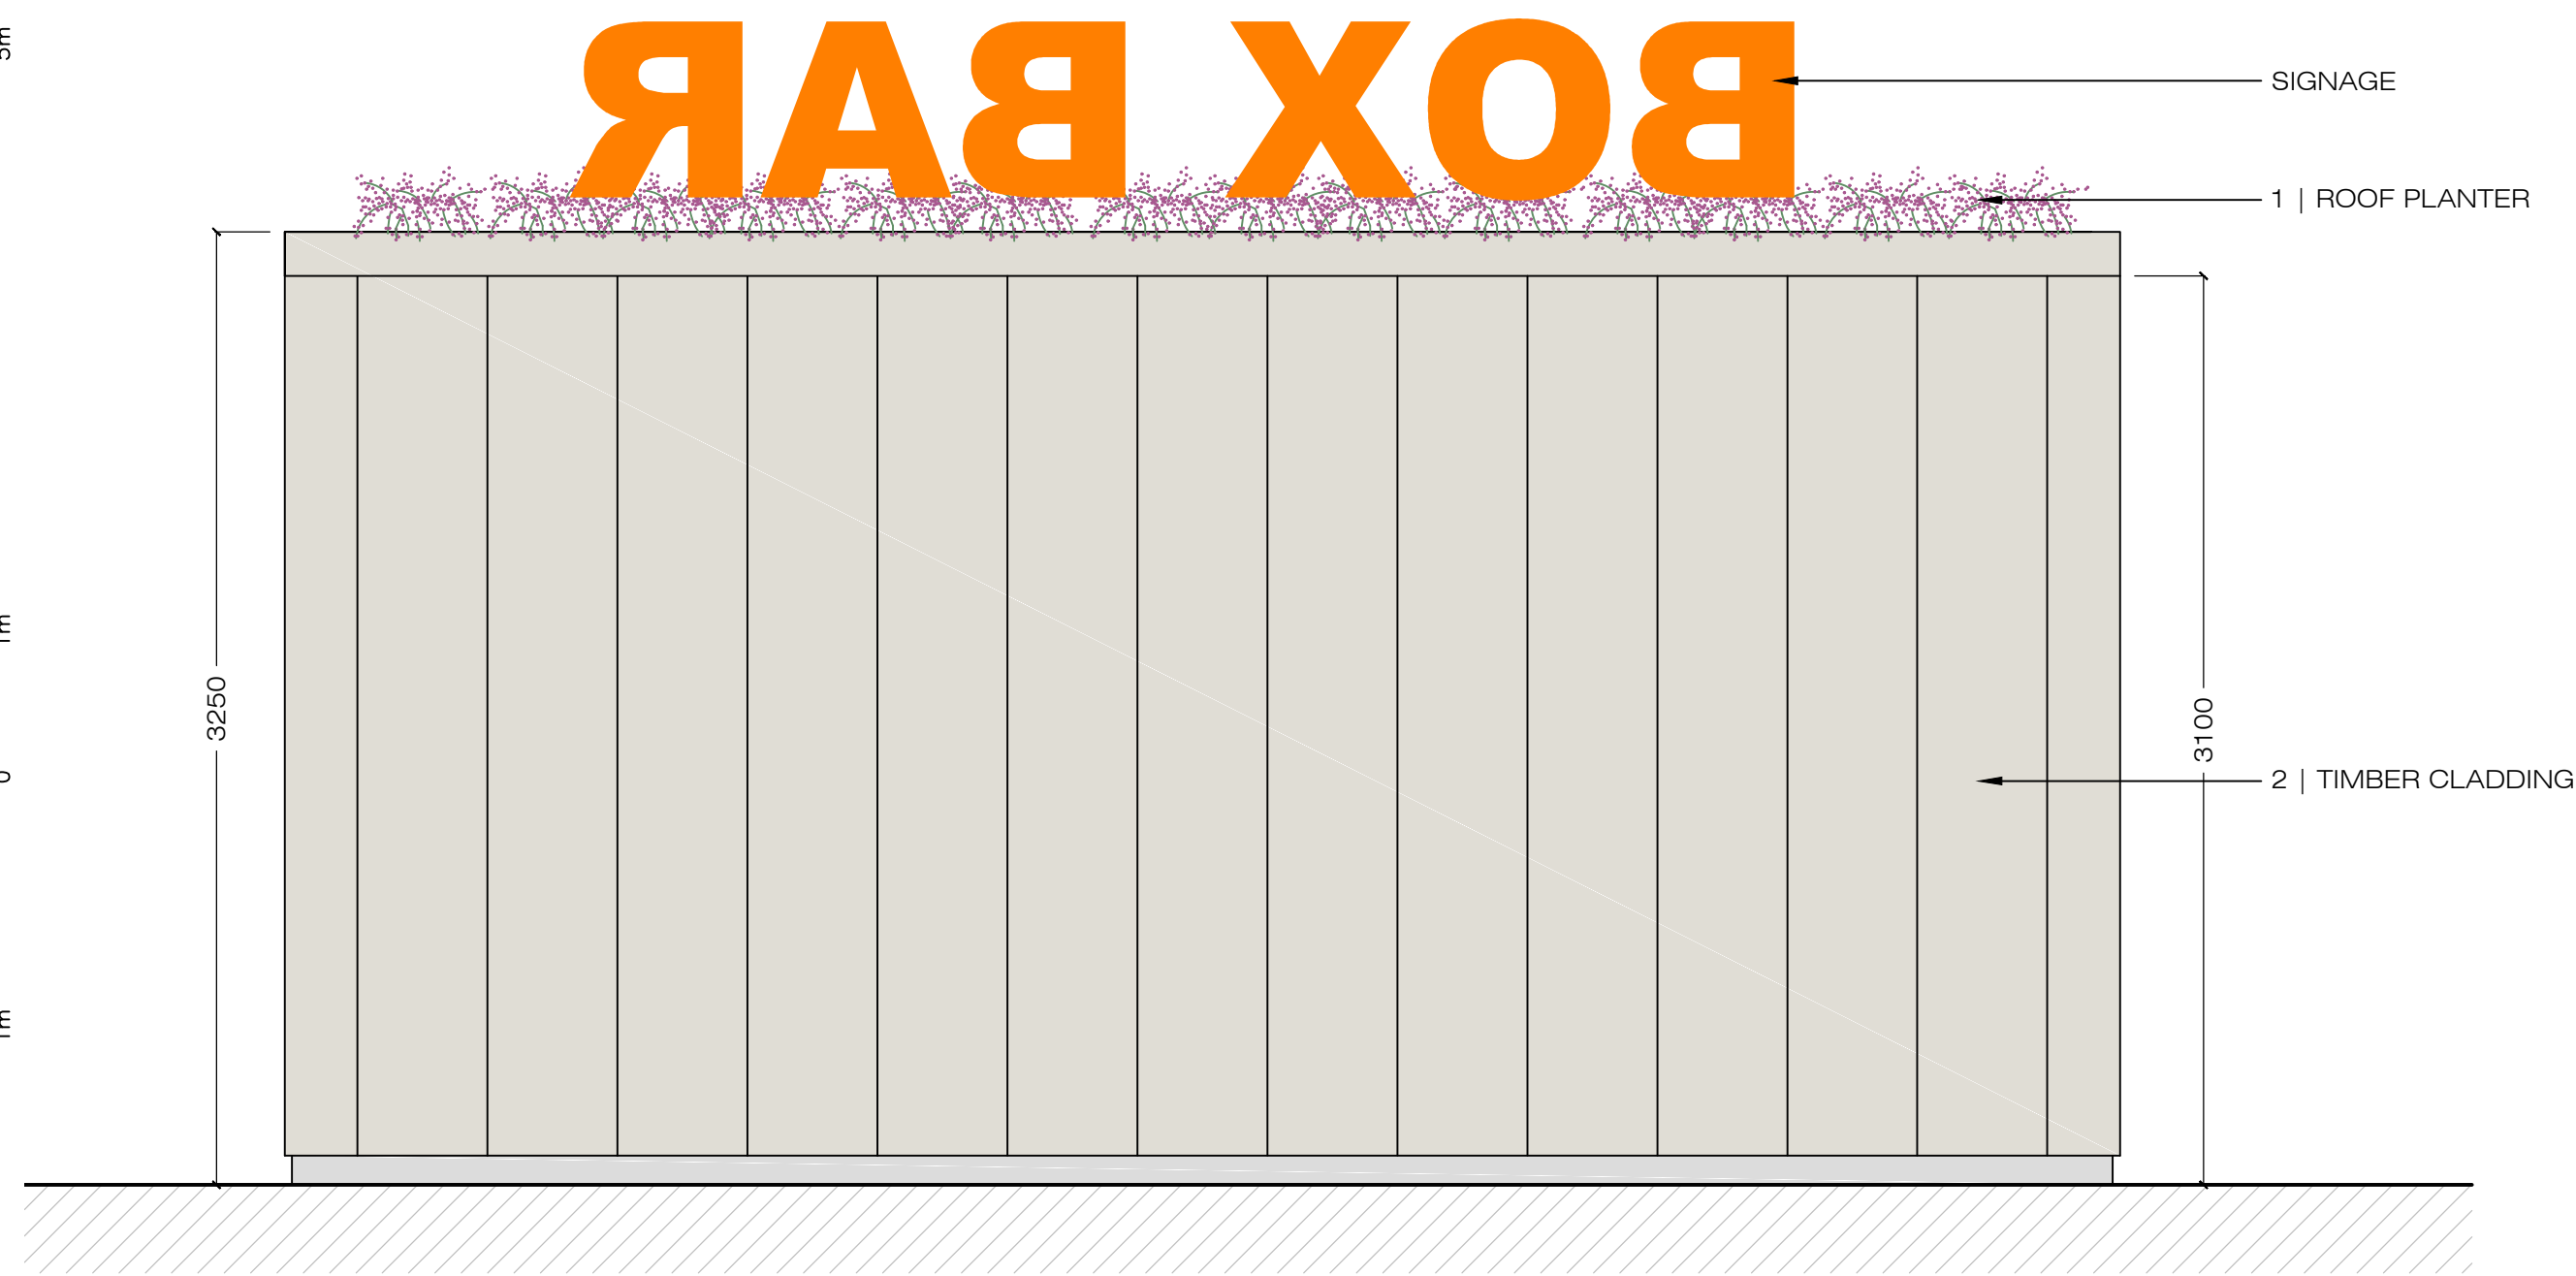
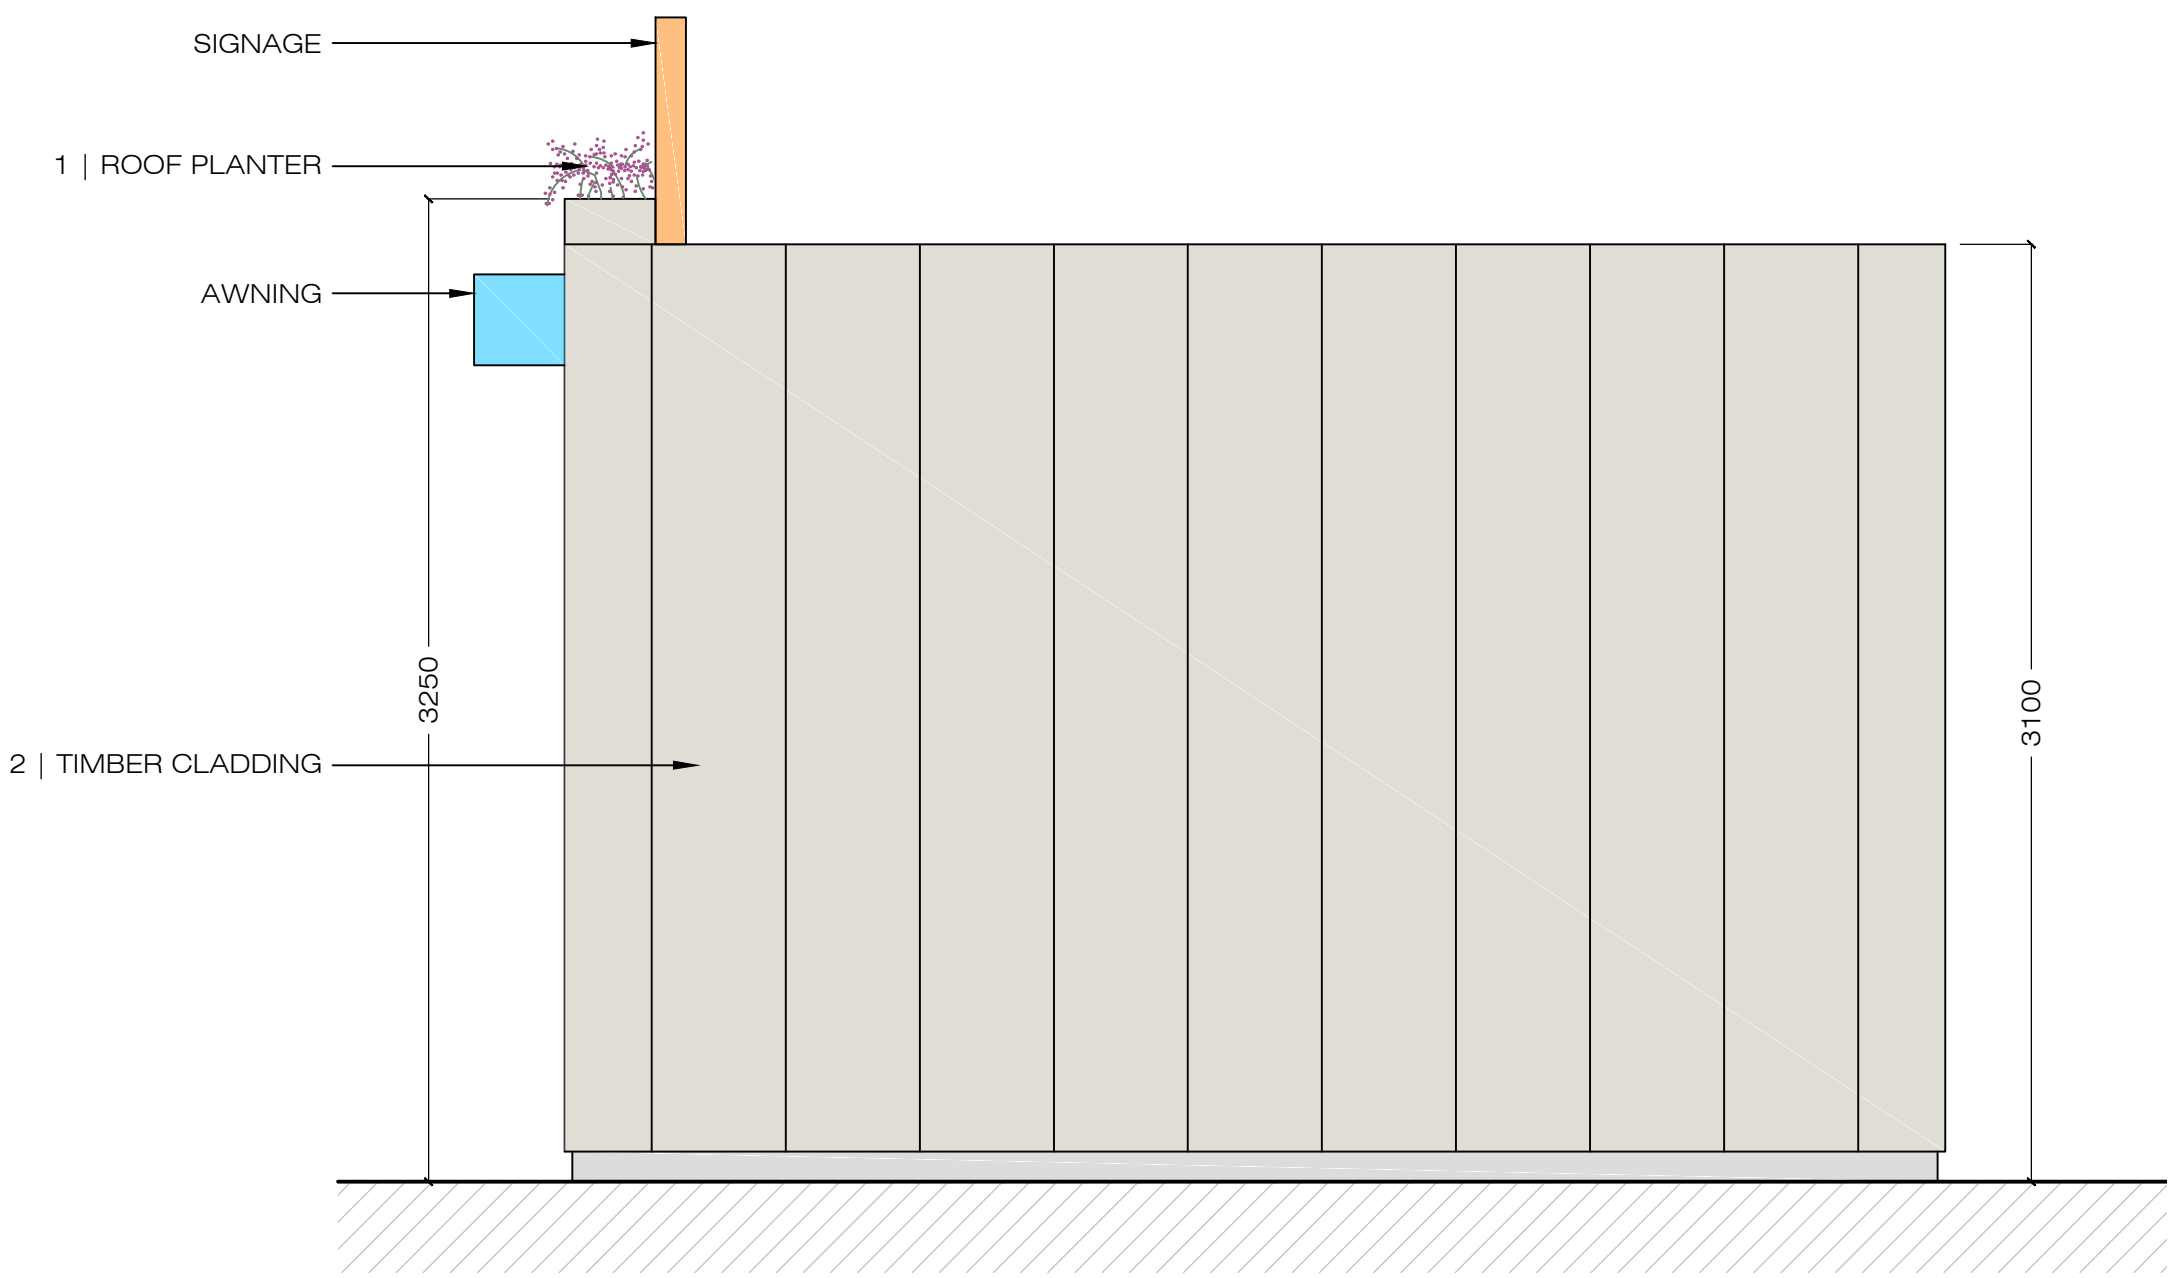
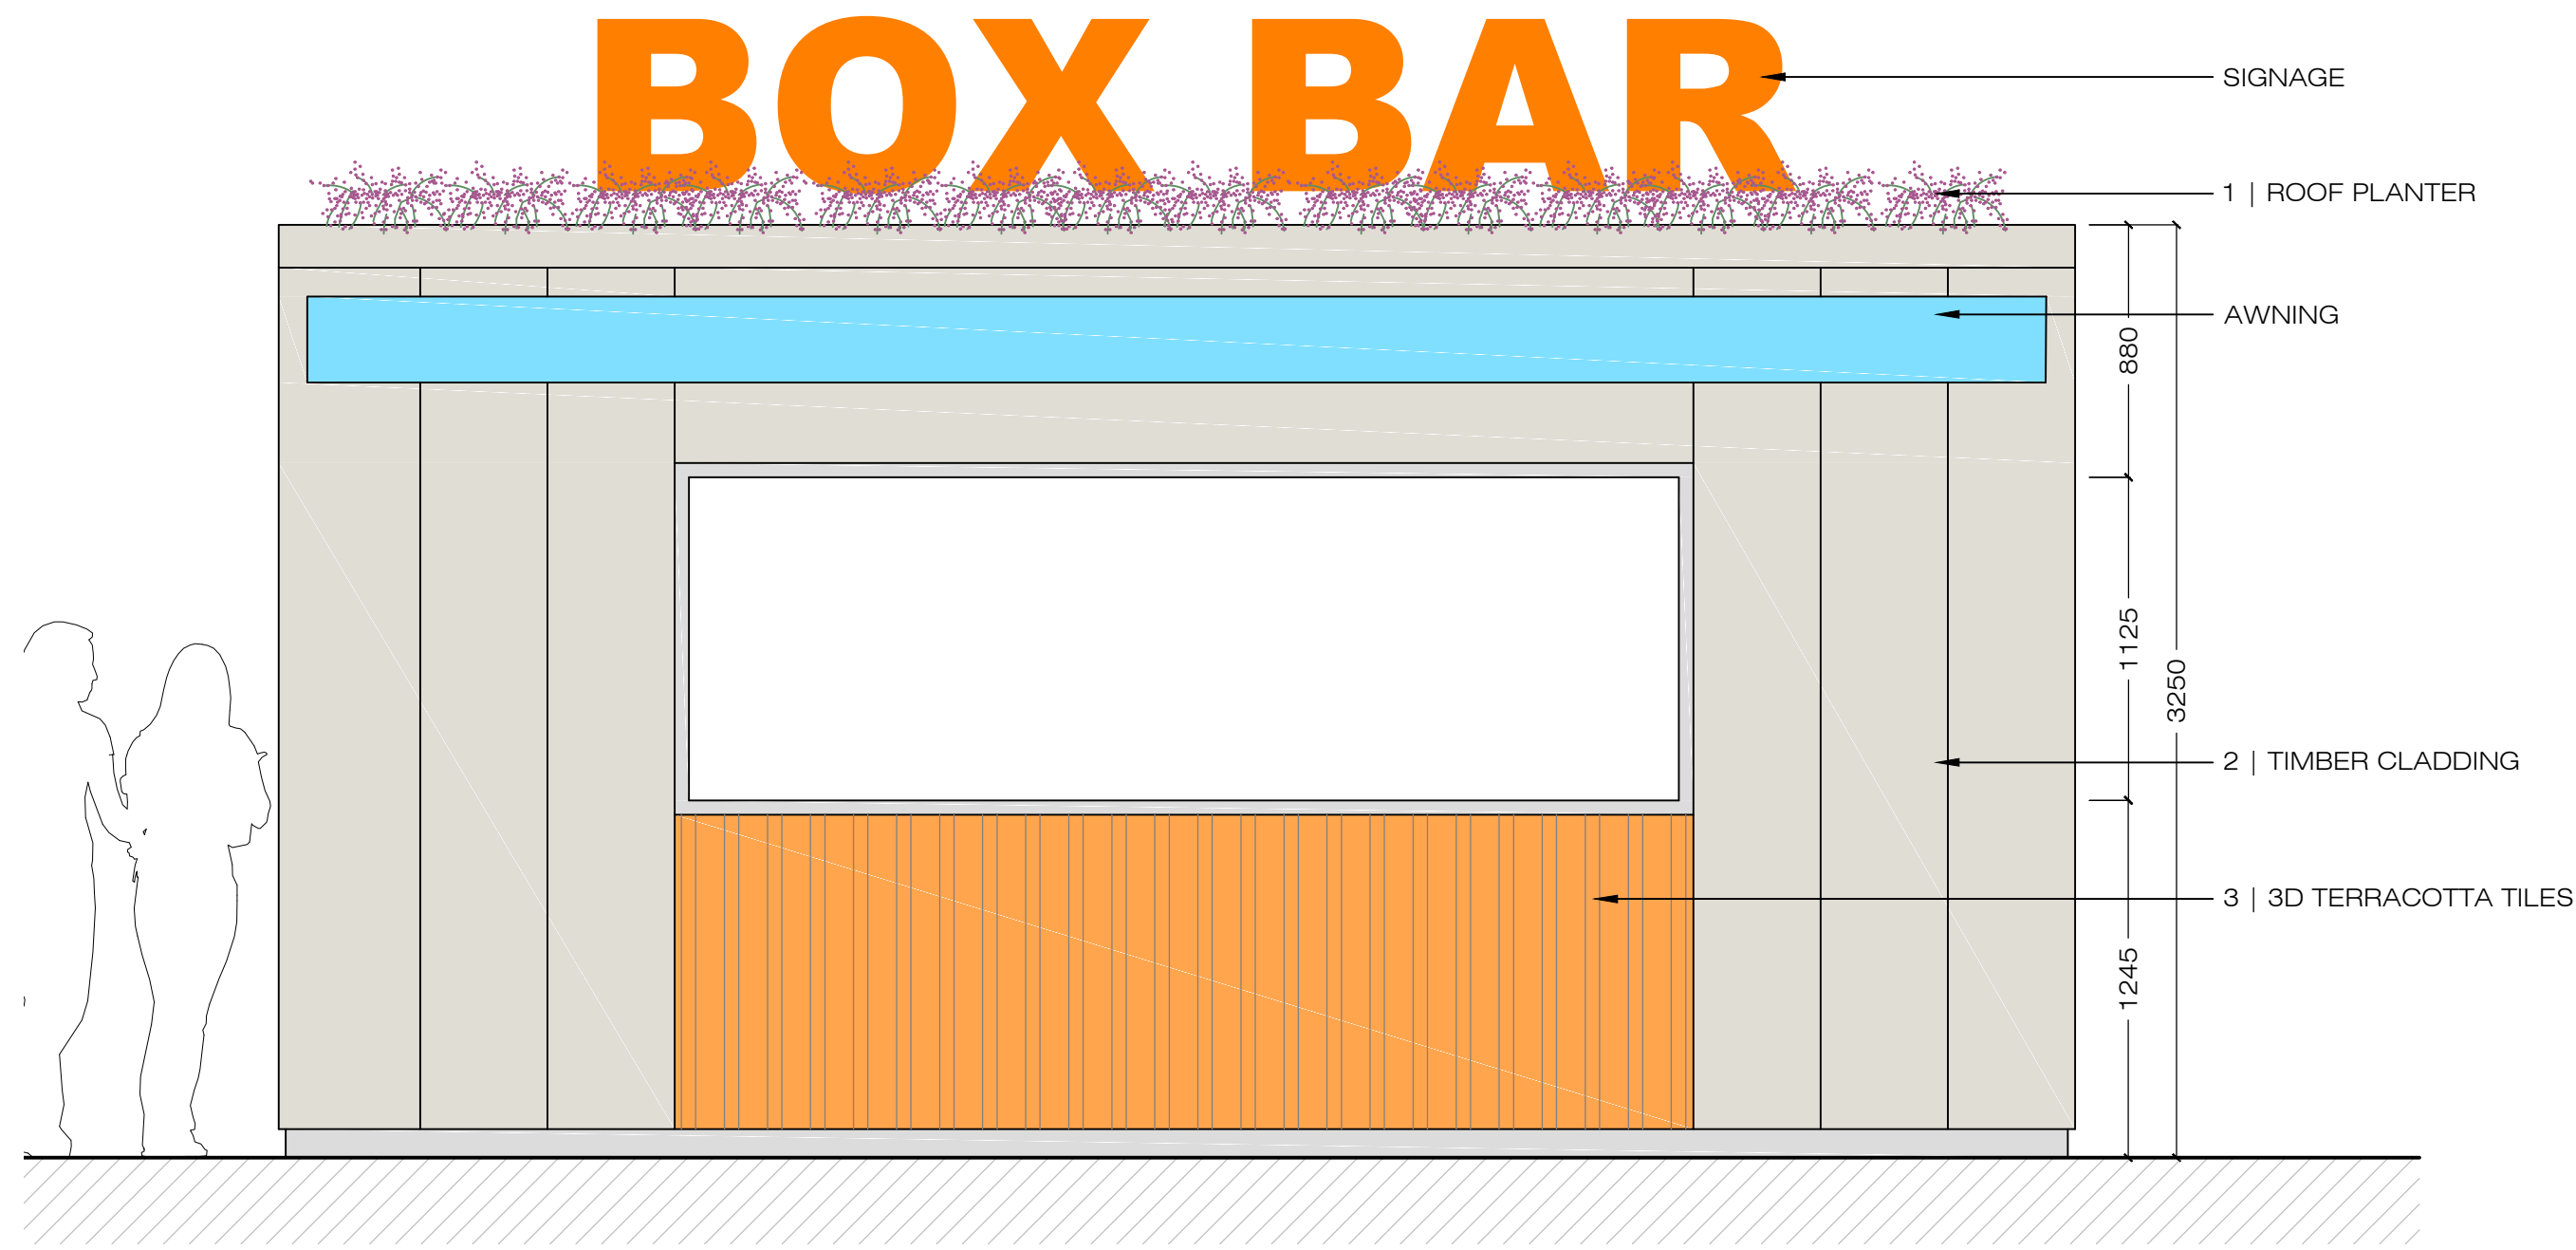
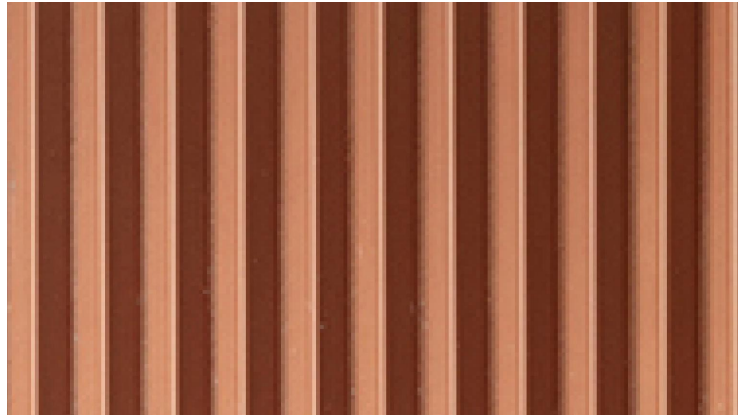
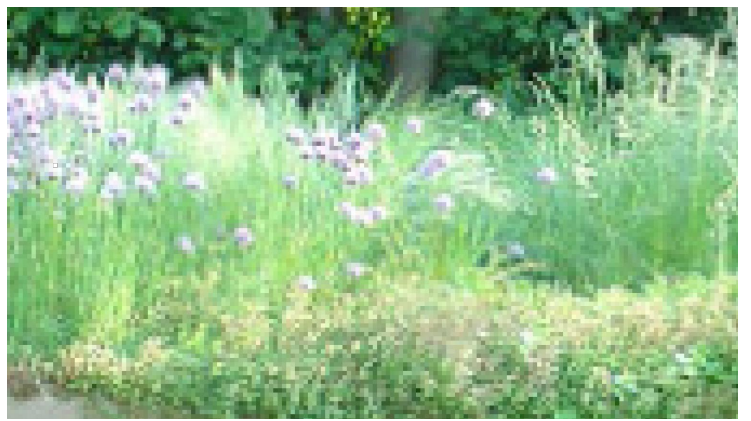


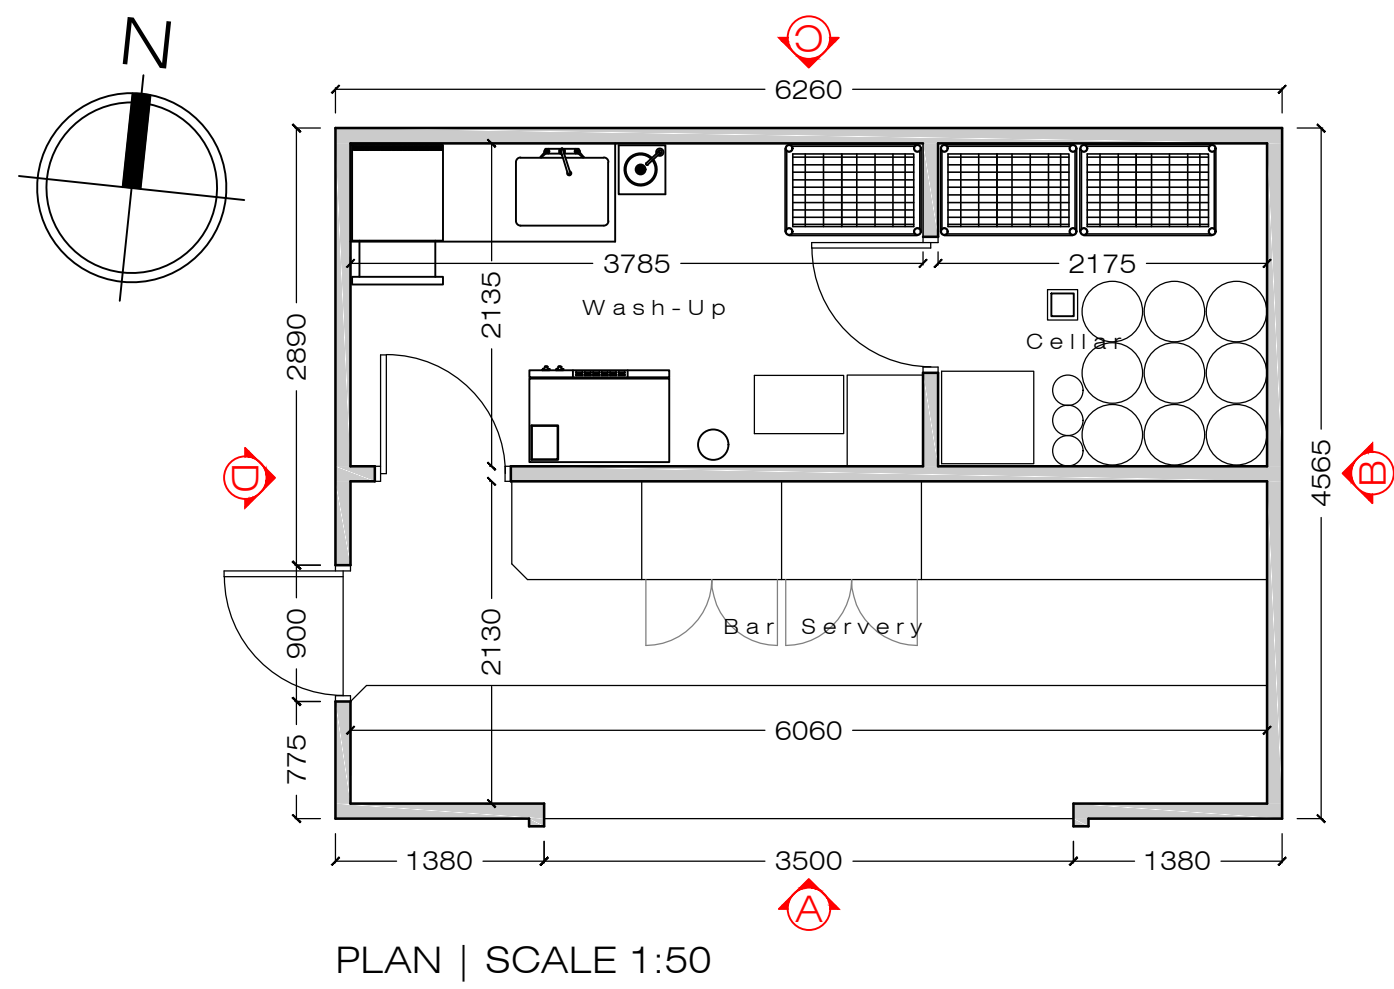

KEY NOTES

Equipment: ⑤ CONTAINER BAR

This drawing should be read in conjunction with drawing number 3197.5.02.

PRINT DATE: 12 April 2022

PLANNING

rev	date	description	by
-----	------	-------------	----

Revisions

leisureconcepts

the trading estate
common lane kenilworth warwickshire CV8 2EL
telephone: +44 (0)1926 851454 fax: +44 (0)1926 851776

email: admin@leisureconcepts.co.uk

client
HAVEN - WEYMOUTH BAY

project
Minor Prop Elements

title
Equipment Details
Container Bar
scale
1:25 & 1:50 @A1 date
April 2022

drawn by
KR drawing no
3197.5.07

© this drawing and all the information hereon is copyright and remains the property of leisure concepts and any breach of this copyright will be prosecuted. wherever figured dimensions are given they are to be accepted in preference to scaled sizes. the contractors are responsible for verifying all dimensions shown hereon before putting any affected work in hand.