


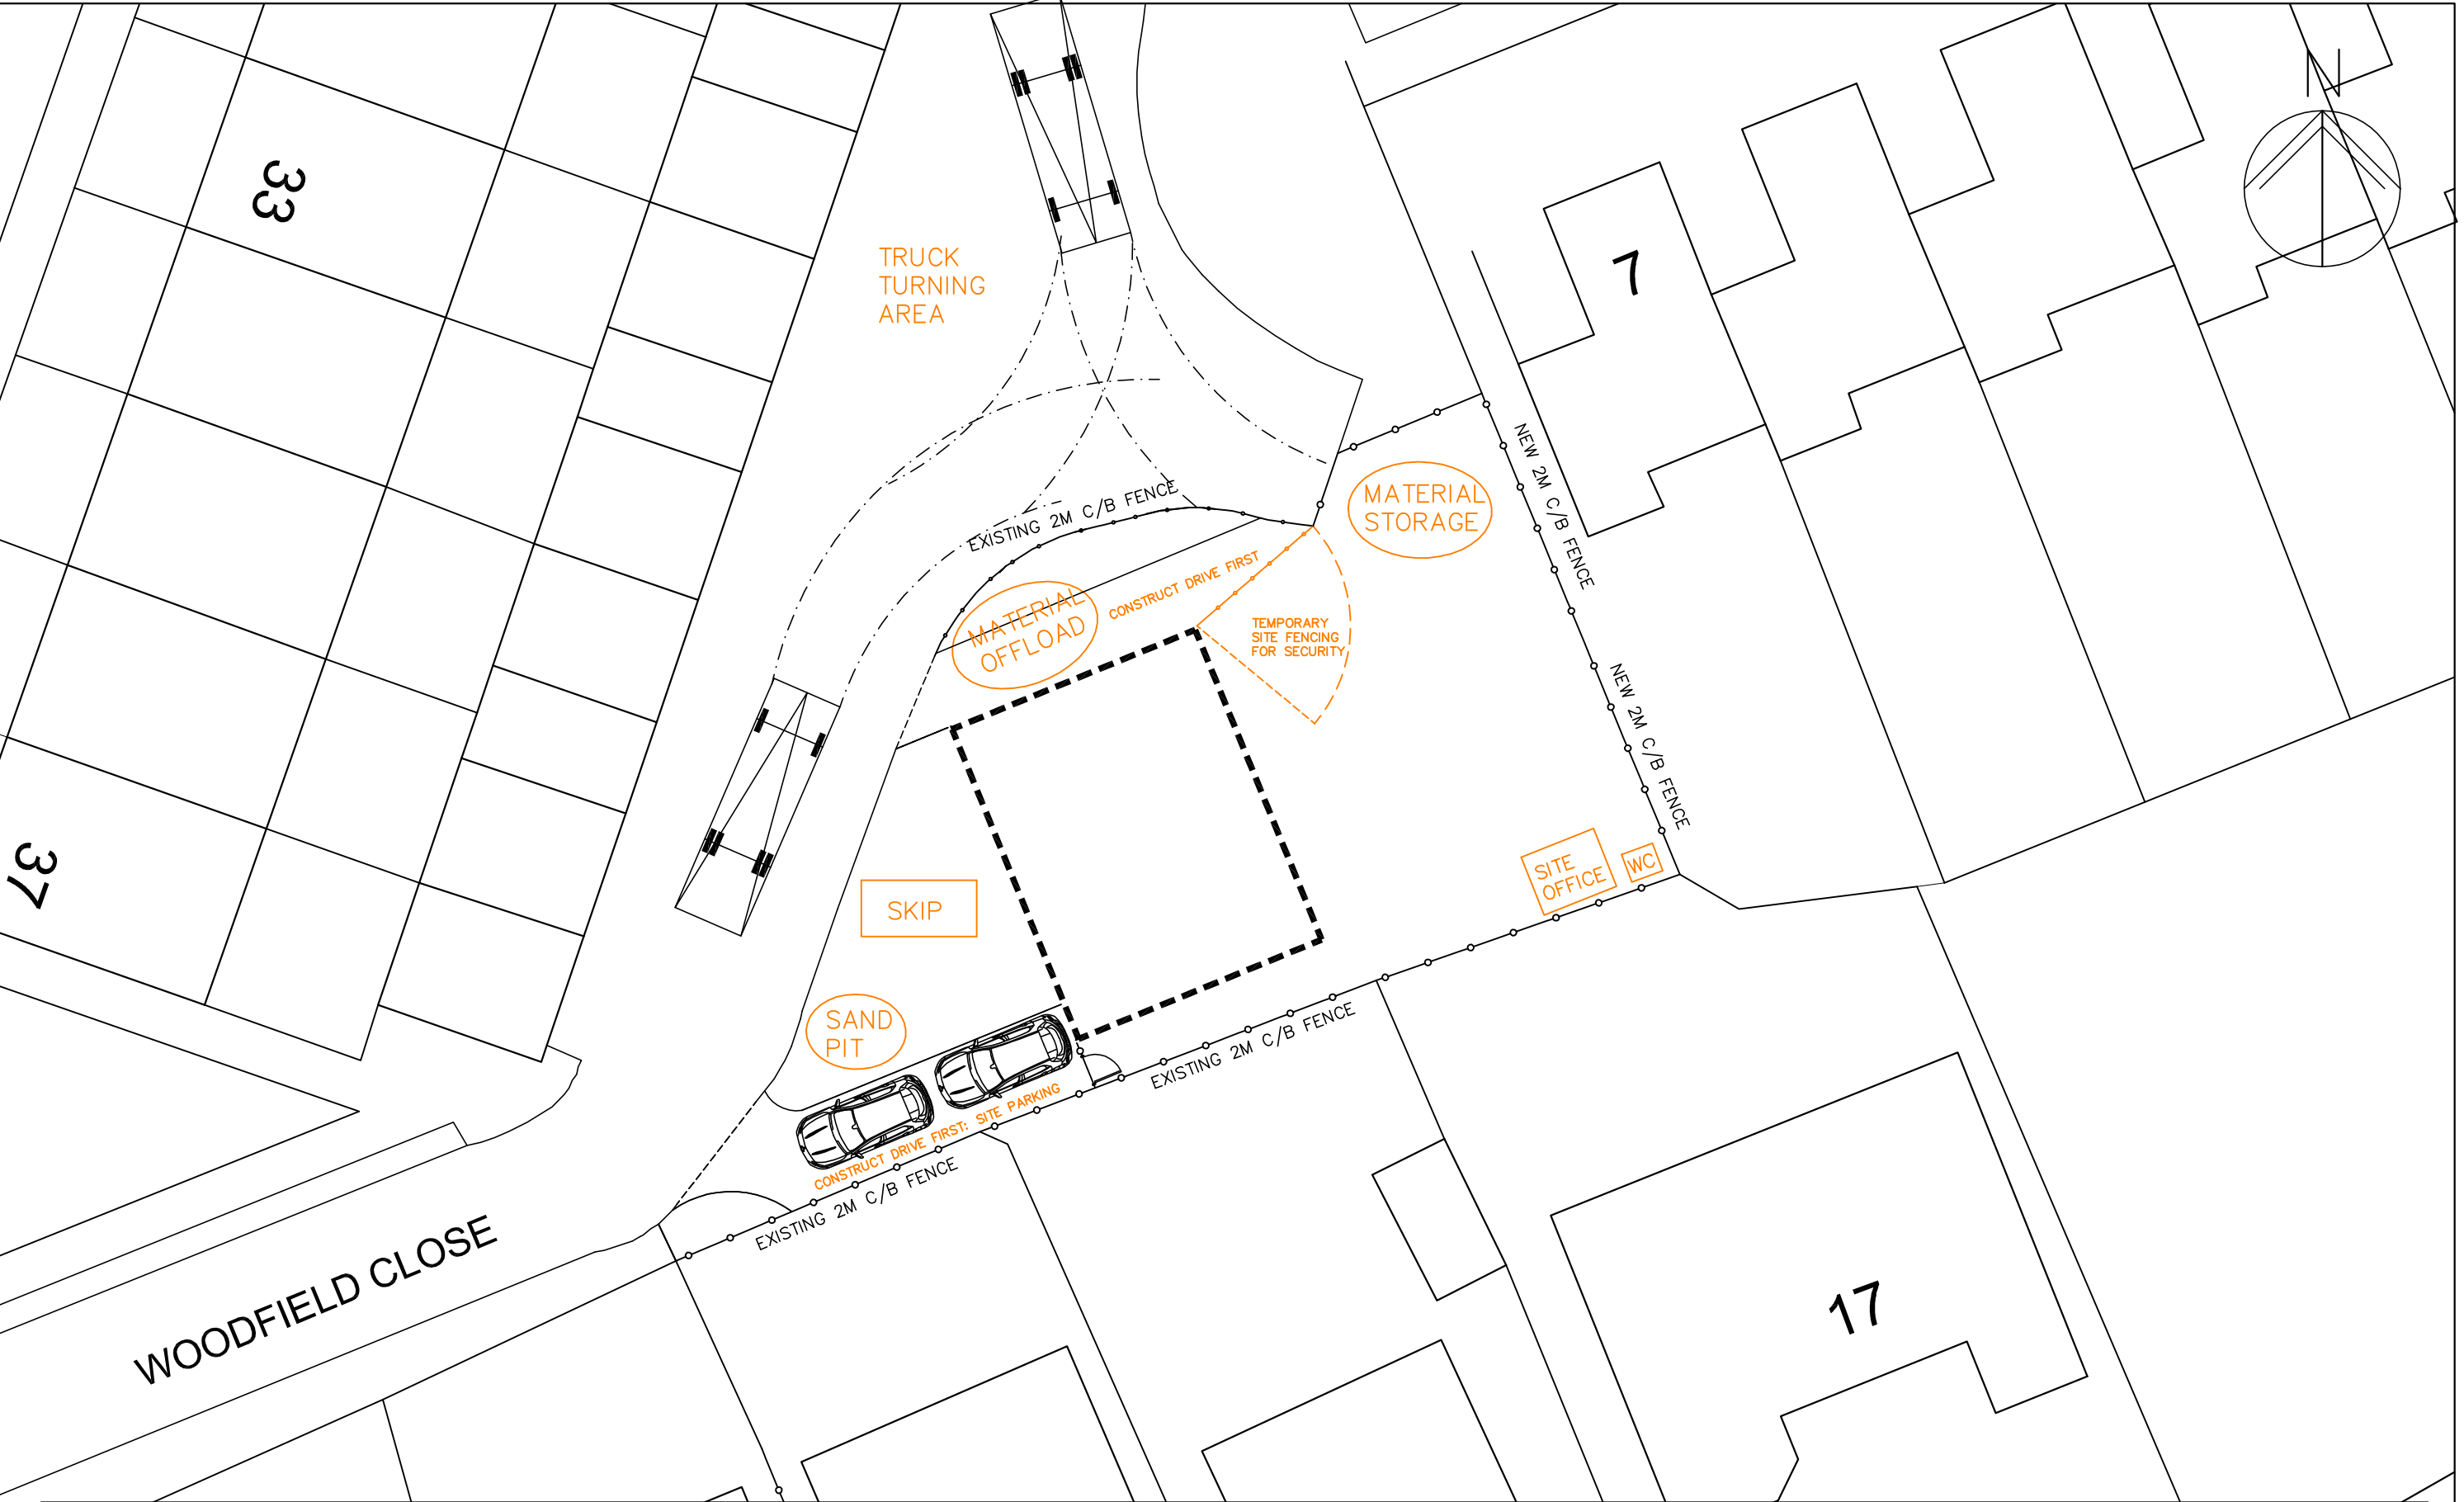

Land adjacent
7 Webb Close
Pagham, Bognor
PO21 4XB

CONSTRUCTION LAYOUT

- Revisions
- A.
 - B.
 - C.



Martin Critchley
CHARTERED ARCHITECT

The Old Brewery,
15E South Street, Havant,
Hampshire, PO9 1BU
023 92 474 919
critchleyarchitect@hotmail.com

Scale A3=1:200 A1=1:100
Date 16/01/18
Drawn OS/JGF/SAR

17017-104⁰