


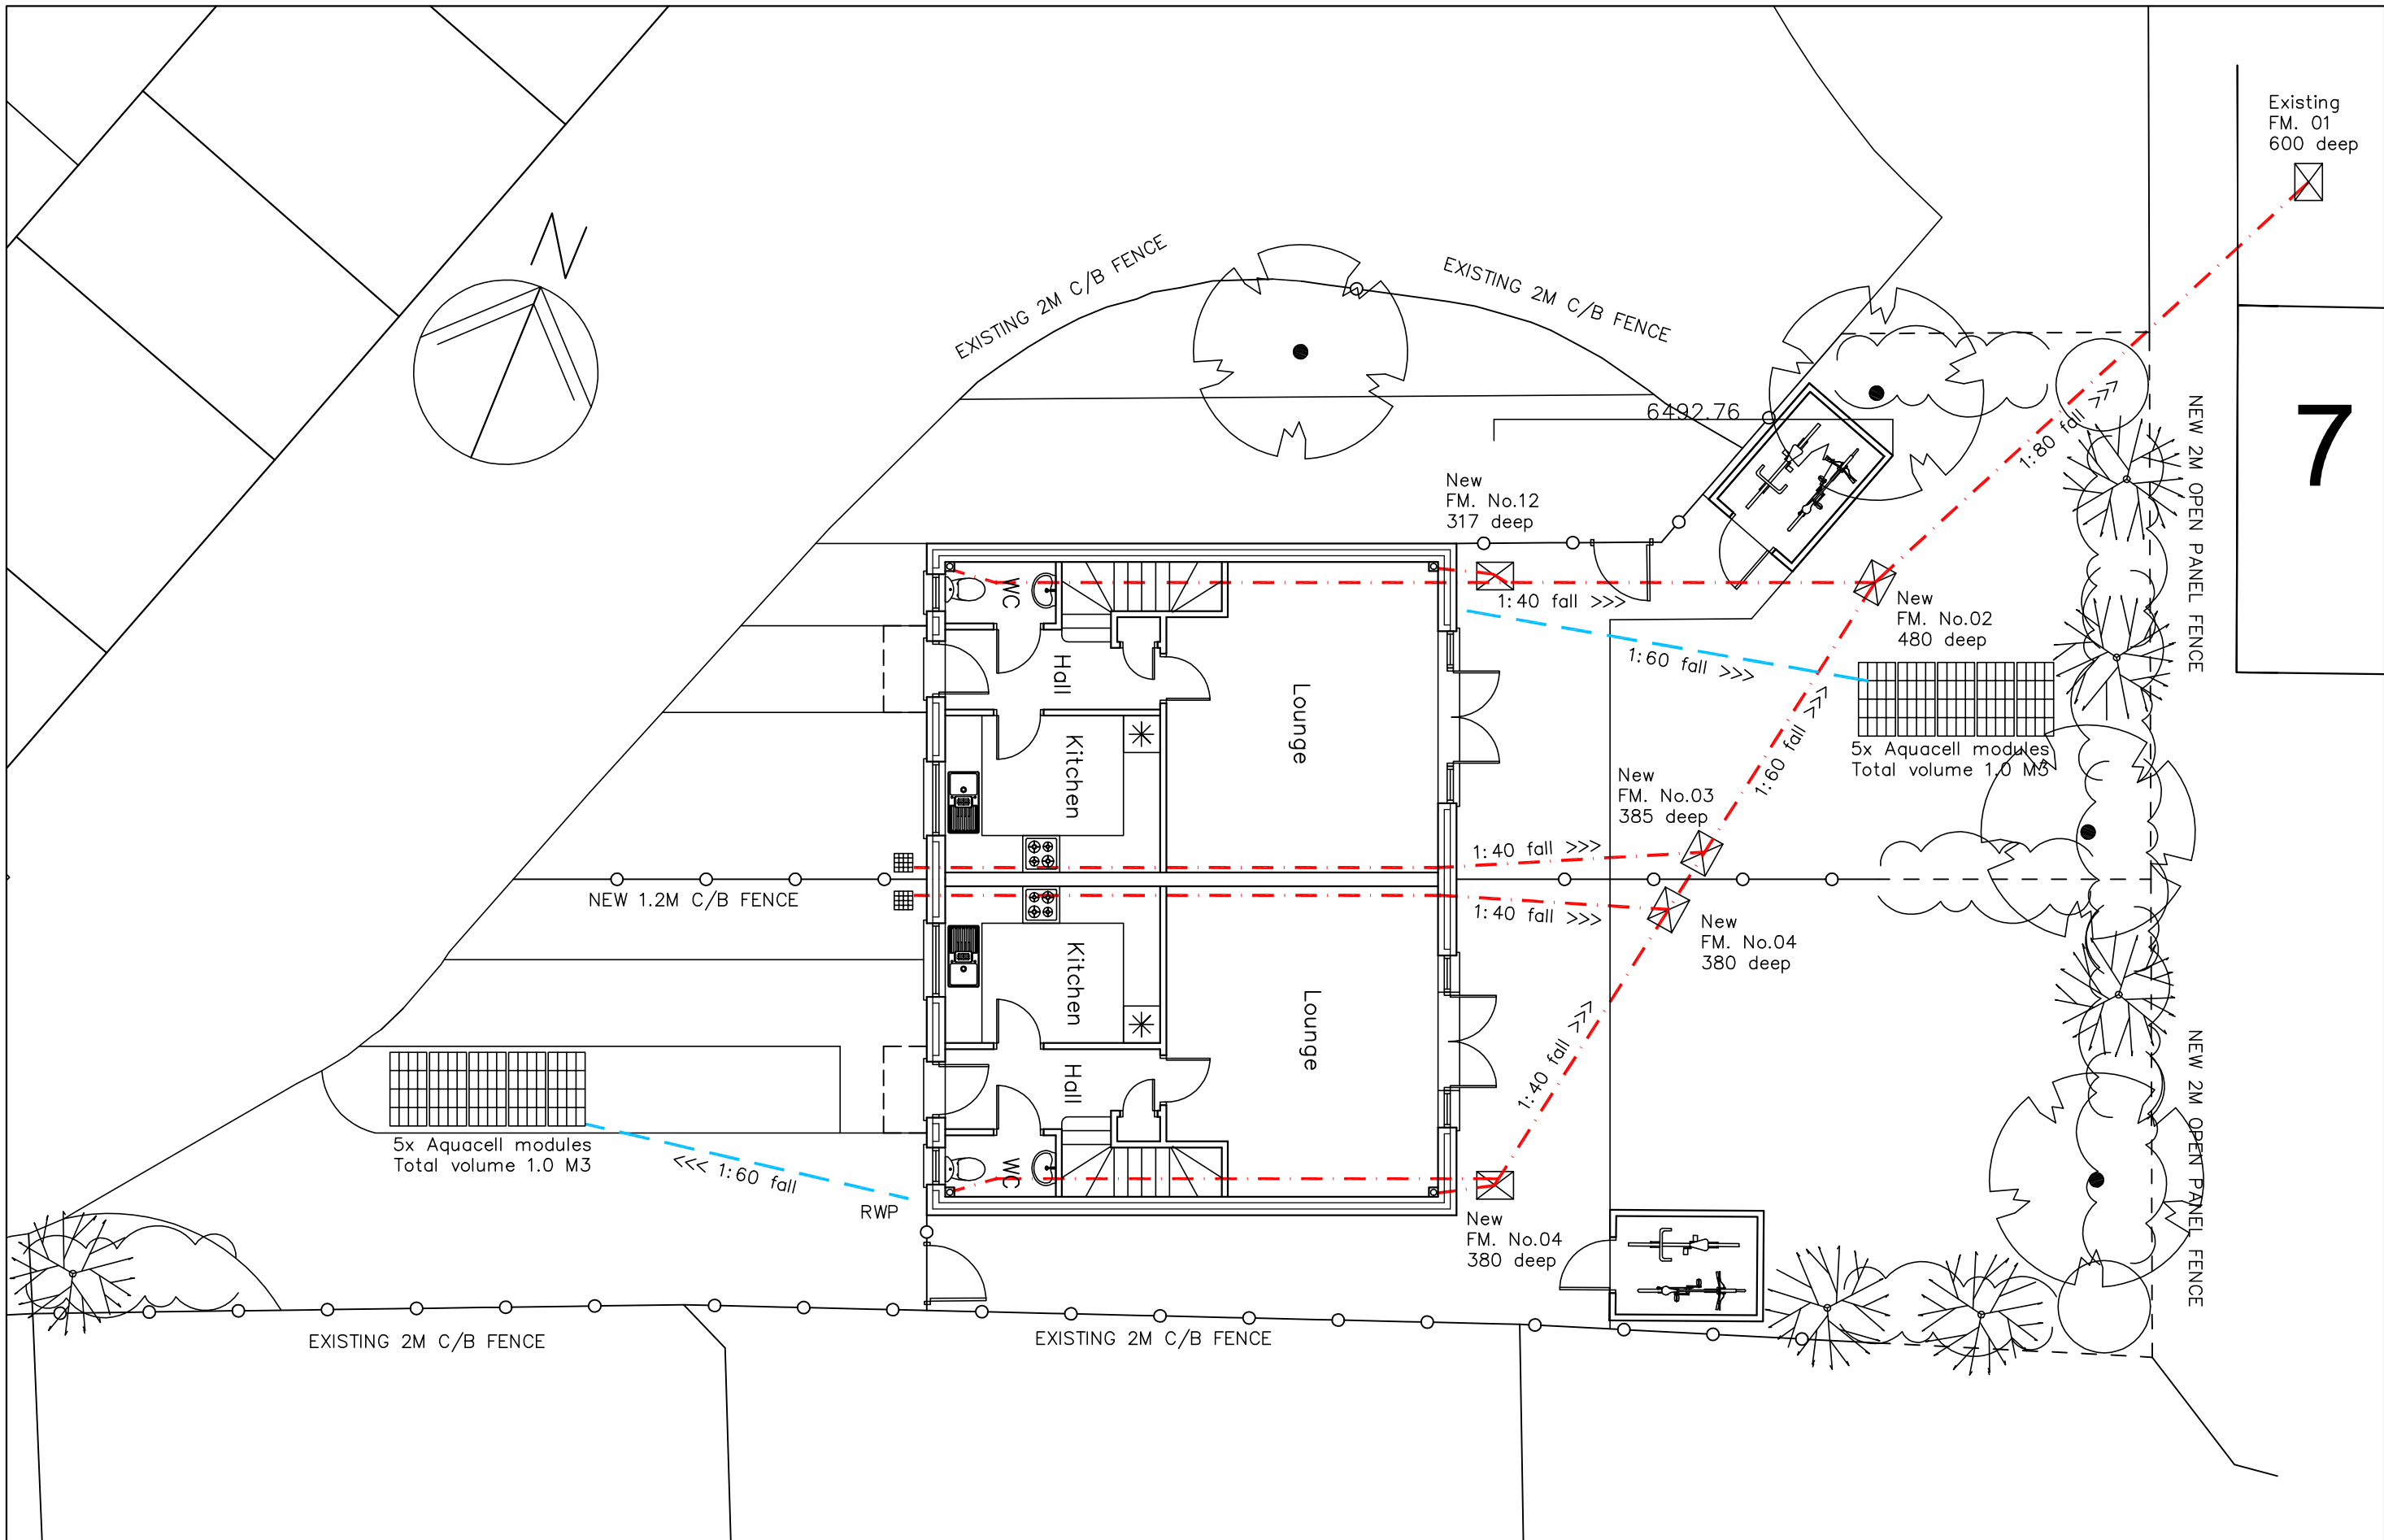

7 Webb Close
Pagham, Bognor
PO21 4XB

PROPOSED DRAINAGE PLAN

Revisions
A.



Martin Critchley
CHARTERED ARCHITECT

The Old Brewery,
15E South Street, Havant,
Hampshire, PO9 1BU
023 92 474 919
critchleyarchitect@hotmail.com

Scale A3 = 1:100
Drawn MHC
Date 17/02/18

metres

10

20

30

17017-105⁰