



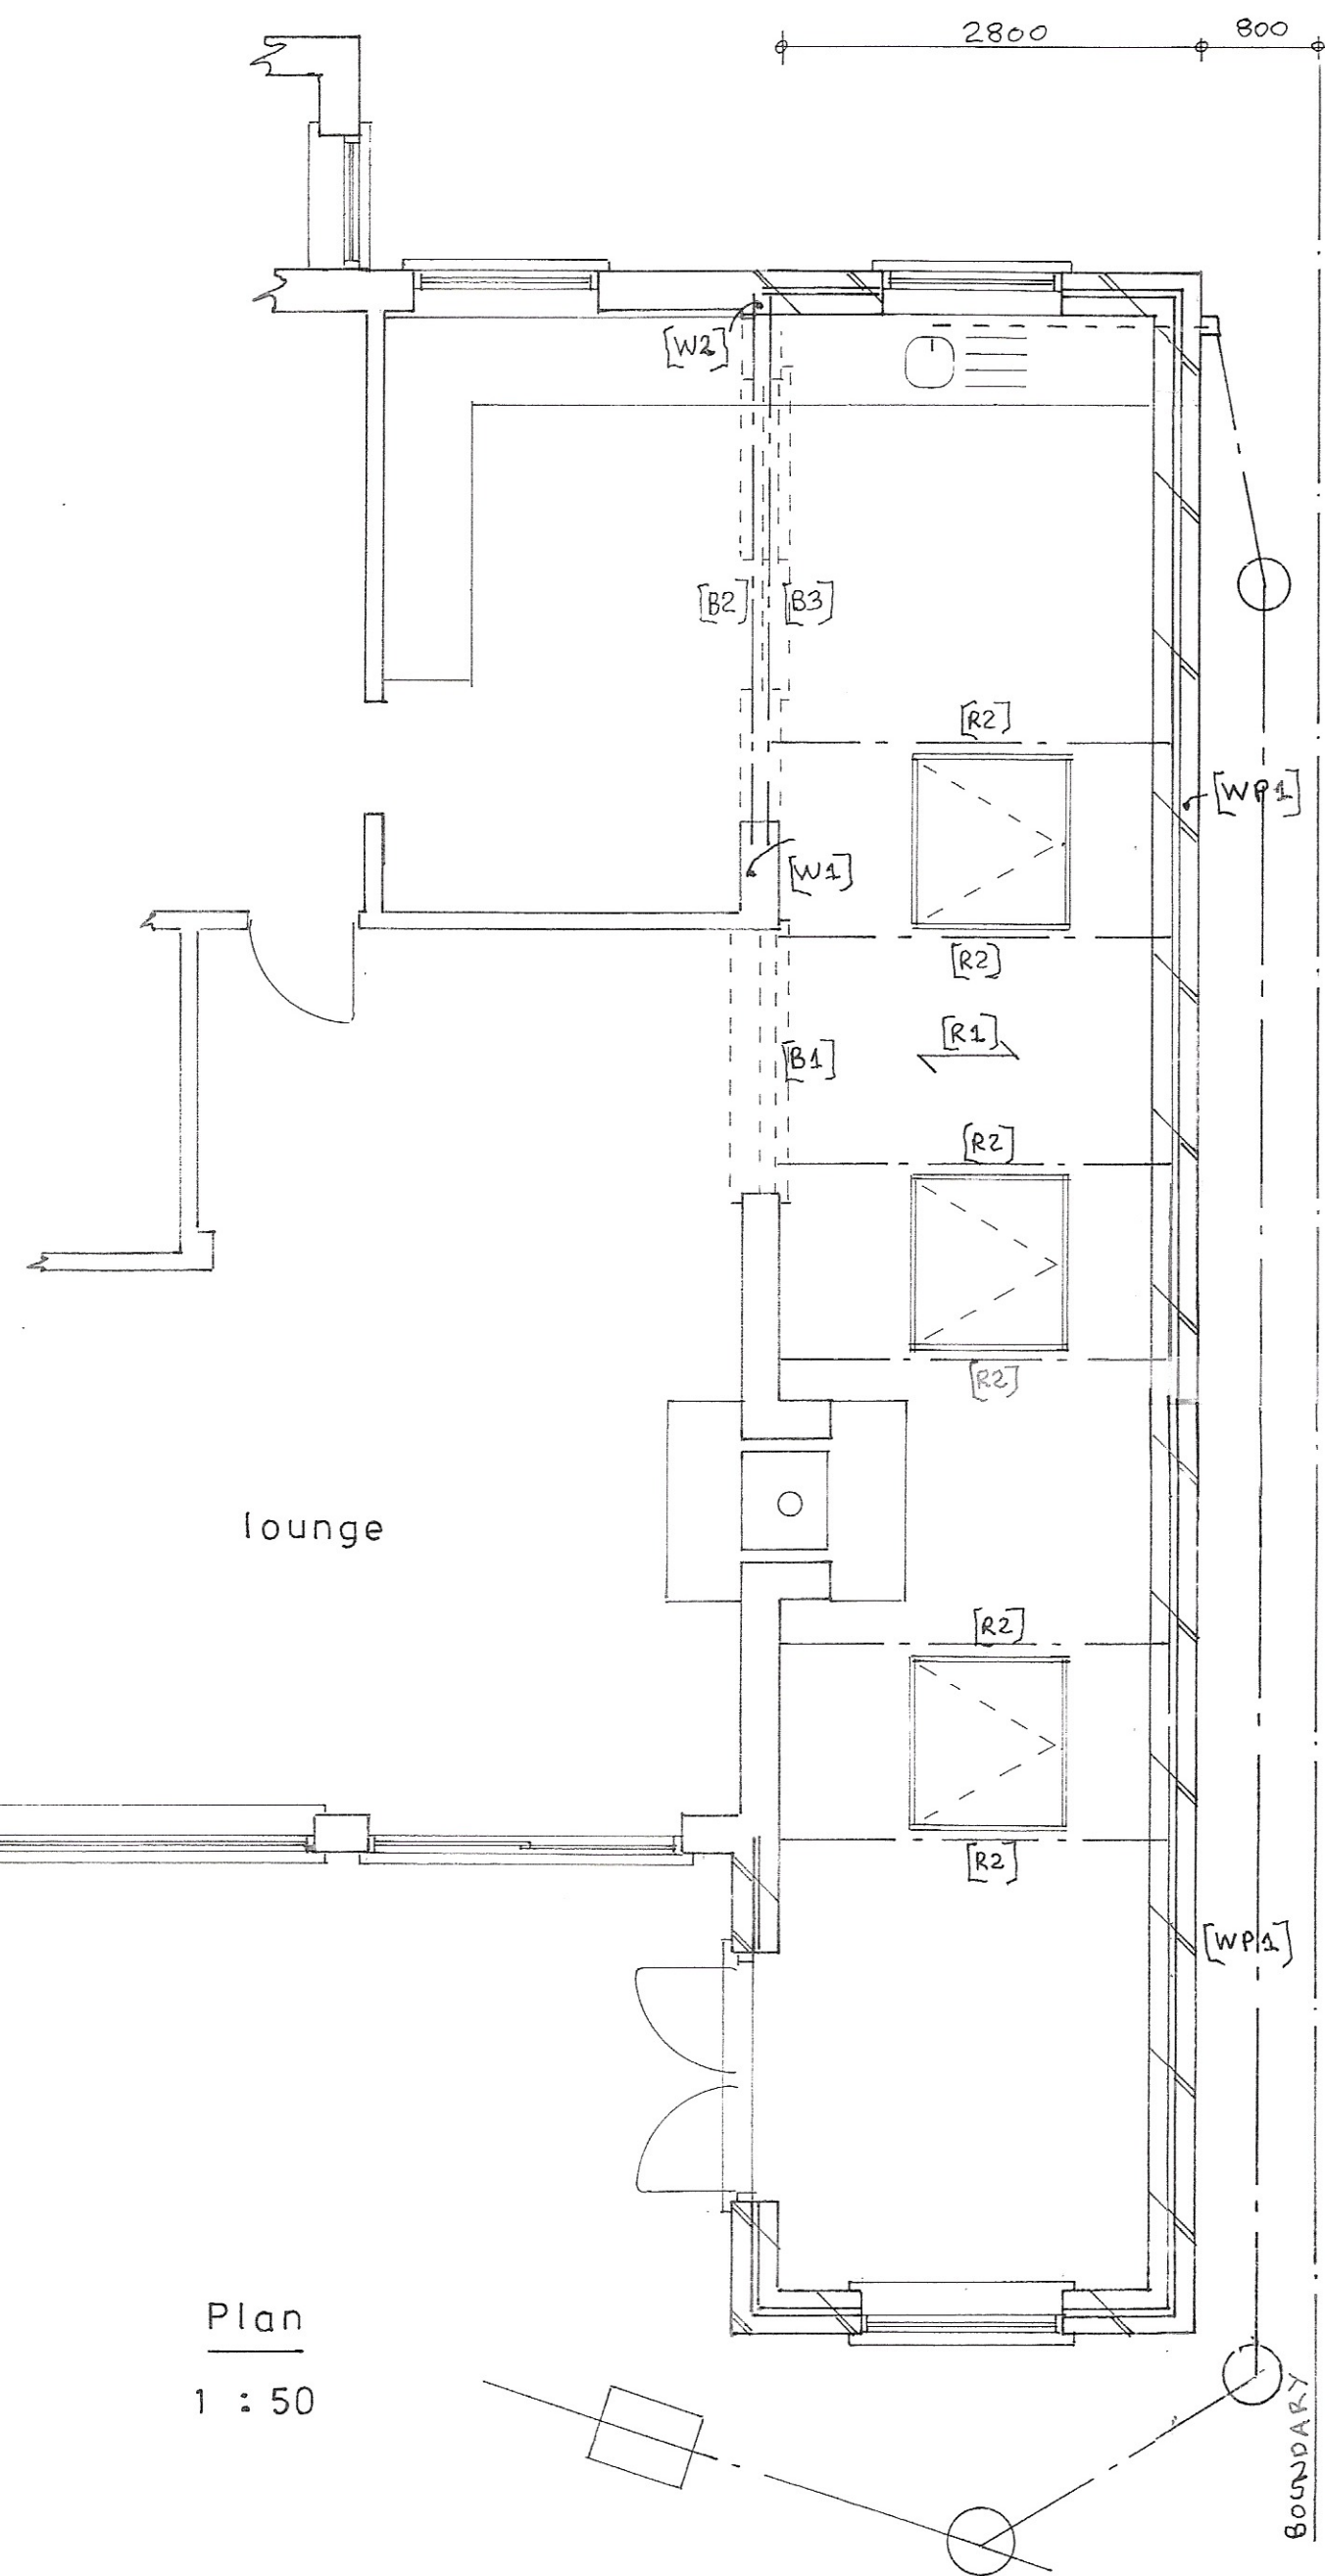

Proposed

PROPOSED SINGLE STOREY EXTENSION AT 1, THE NYETIMBERS, PAGHAM
FOR MR. & MRS. C. HORNE.

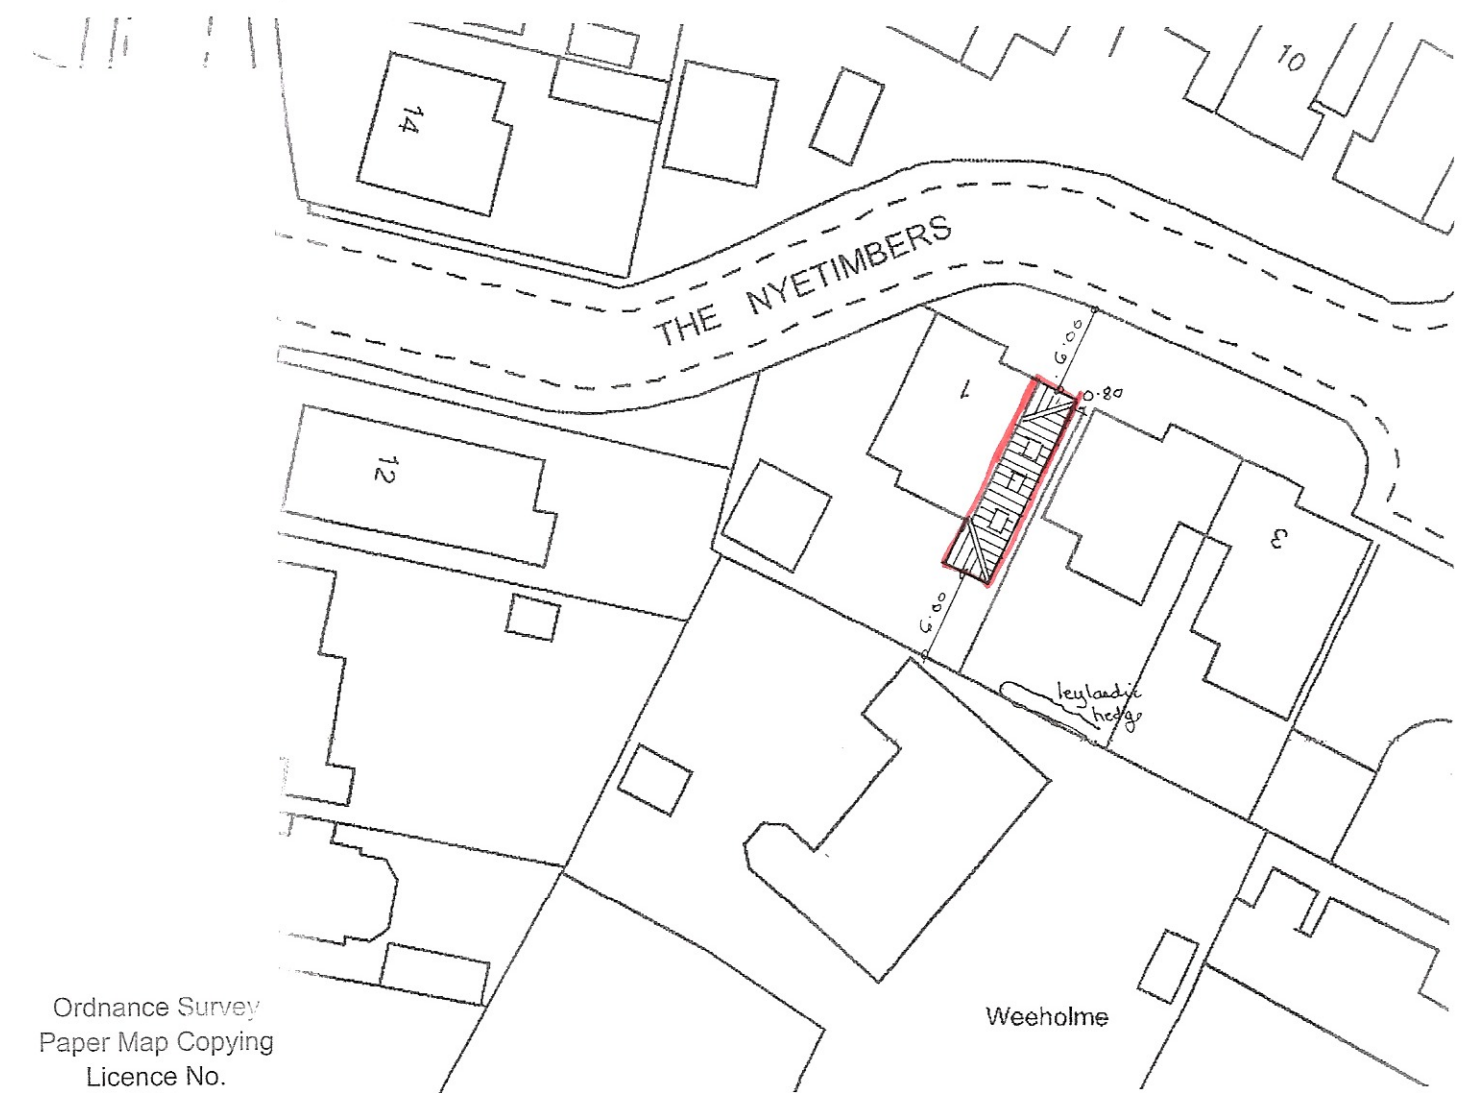

Ordnance Survey
Paper Map Copying
Licence No.
100056538

sheet 1 of 3

Bryan Butcher
Rainbow Cottage
Nyetimber Lane
Bognor Regis PO21 3JX
01243 266871
07973 233442
bryan.butcher@btinternet.com
www.bryanbutcher.com