


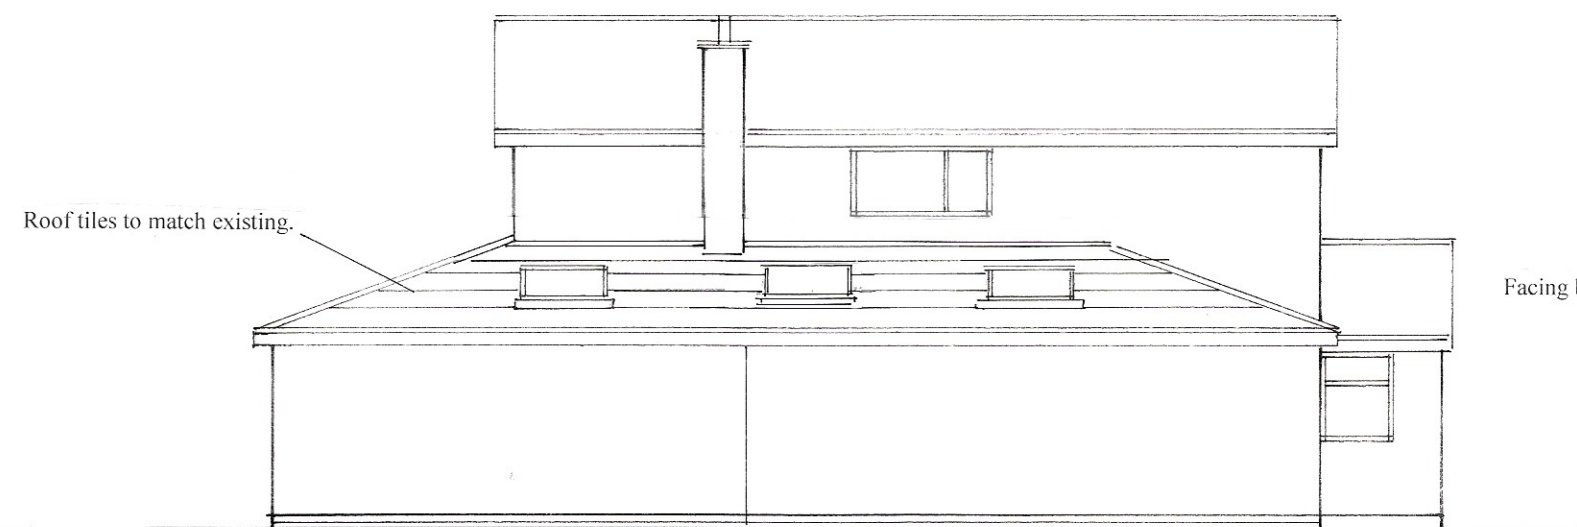


south



east  
1 : 100



north

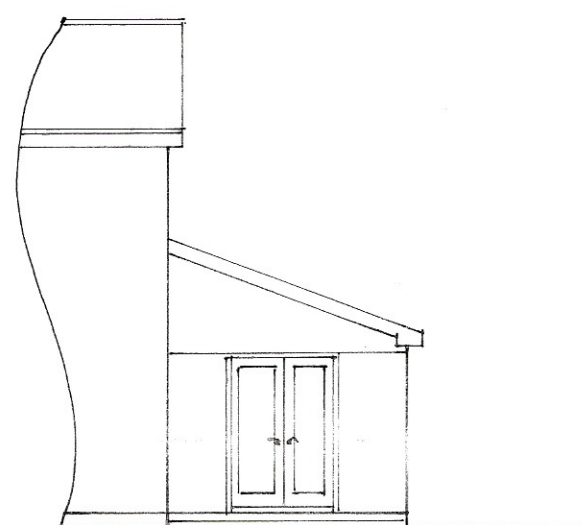

west

sheet 2 of 3

Proposed

PROPOSED SINGLE STOREY EXTENSION AT 1, THE NYETIMBERS, PAGHAM  
FOR MR. & MRS. C. HORNE.

Bryan Butcher  
Rainbow Cottage  
Nyetimber Lane  
Bognor Regis PO21 3JX  
01243 266871  
07973 233442  
bryan.butcher@btinternet.com  
www.bryanbutcher.com