



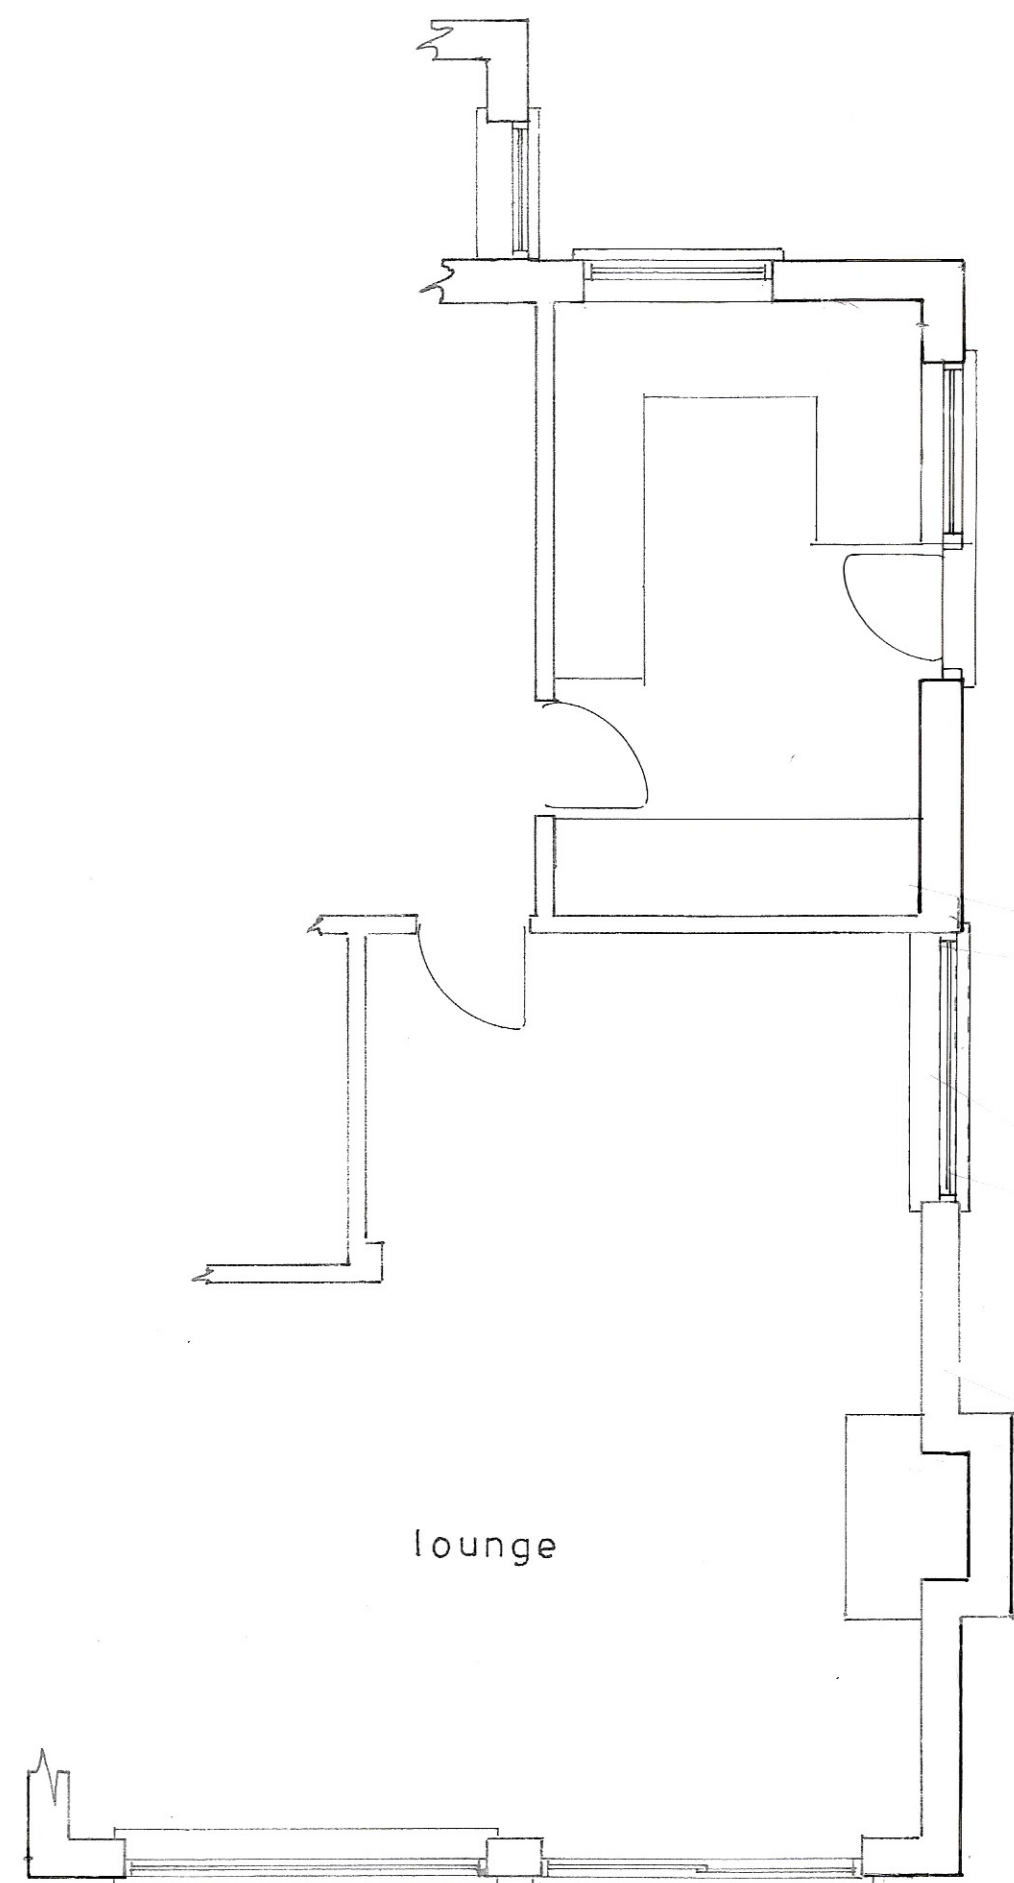

Plan
1 : 50

Existing

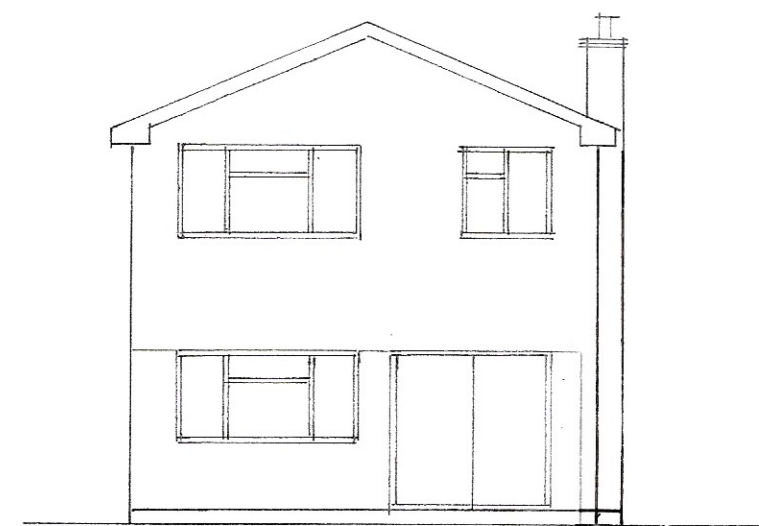


south




east
1 : 100




north

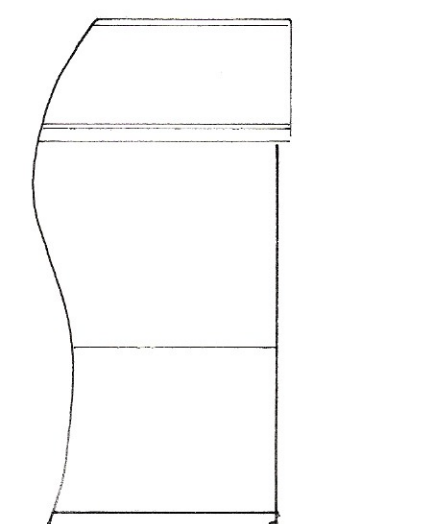

west

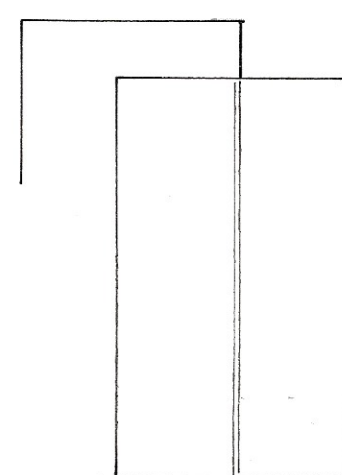

roof plan
1 : 200

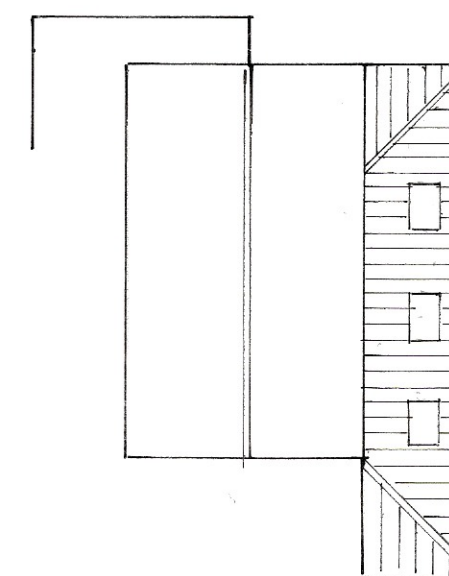

proposed roof plan

PROPOSED SINGLE STOREY EXTENSION AT 1, THE NYETIMBERS, PAGHAM
FOR MR. & MRS. C. HORNE.

sheet 3 of 3

Bryan Butcher
Rainbow Cottage
Nyetimber Lane
Bognor Regis PO21 3JX
01243 266871
07973 233442
bryan.butcher@btinternet.com
www.bryanbutcher.com