




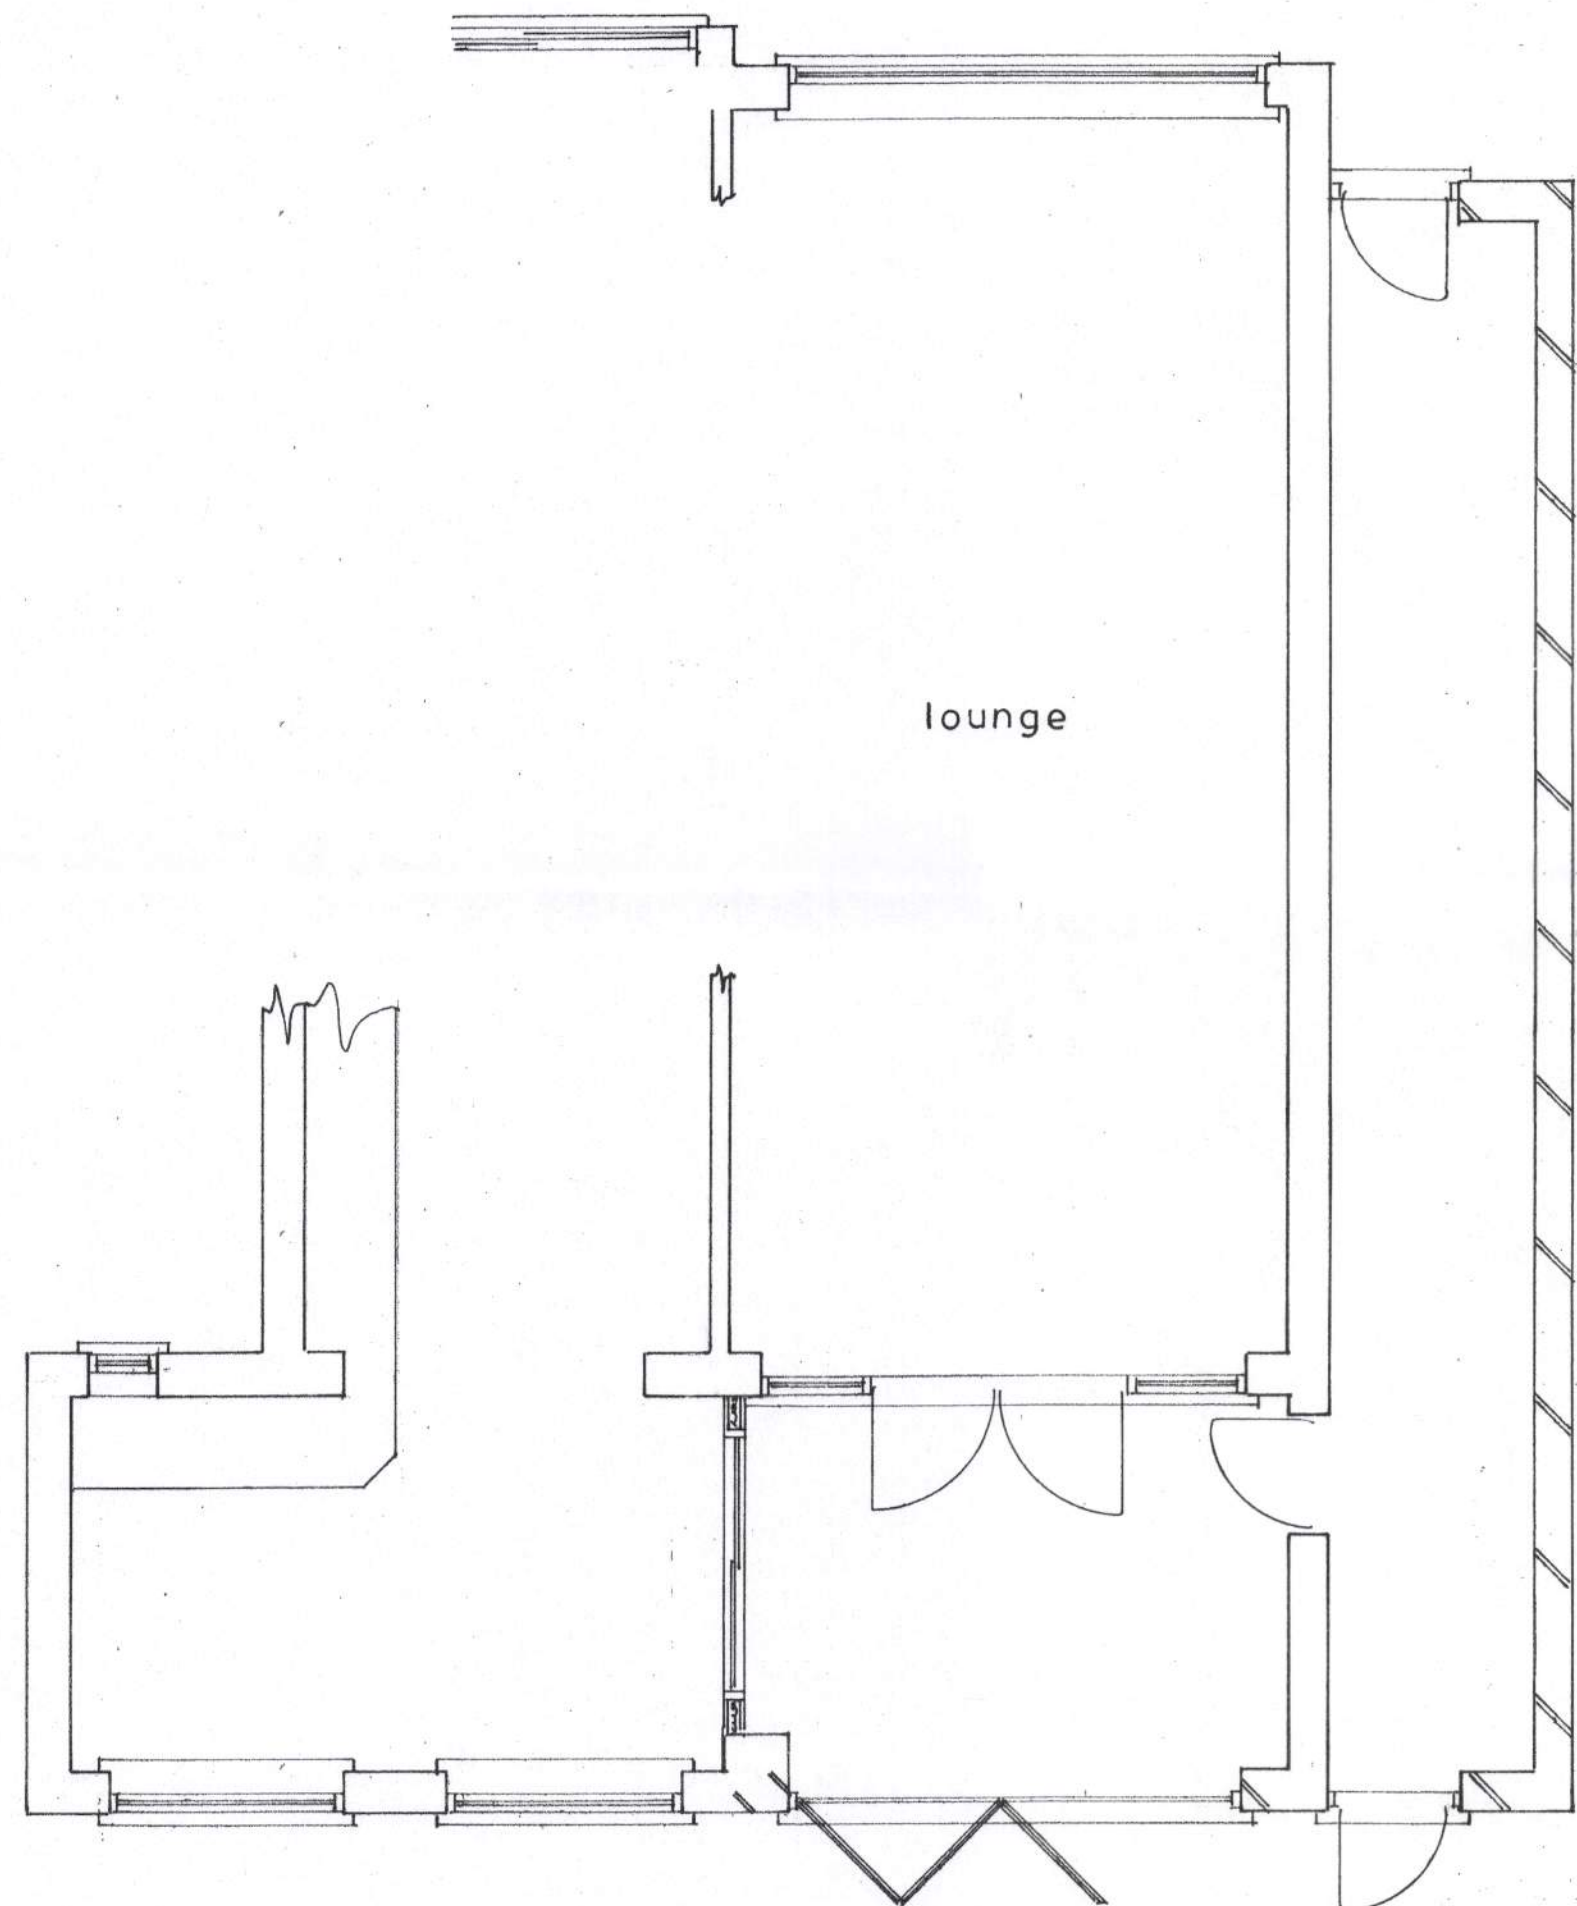


Plan
1 : 50

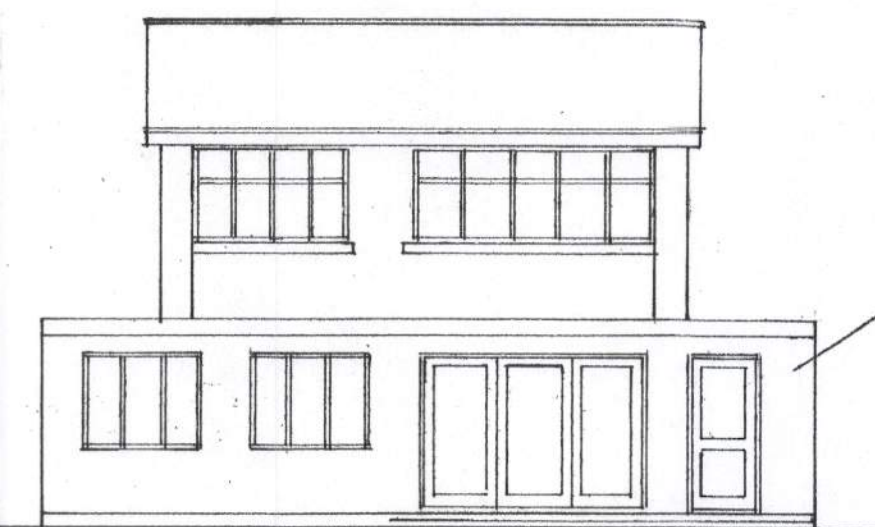


south
1 : 100

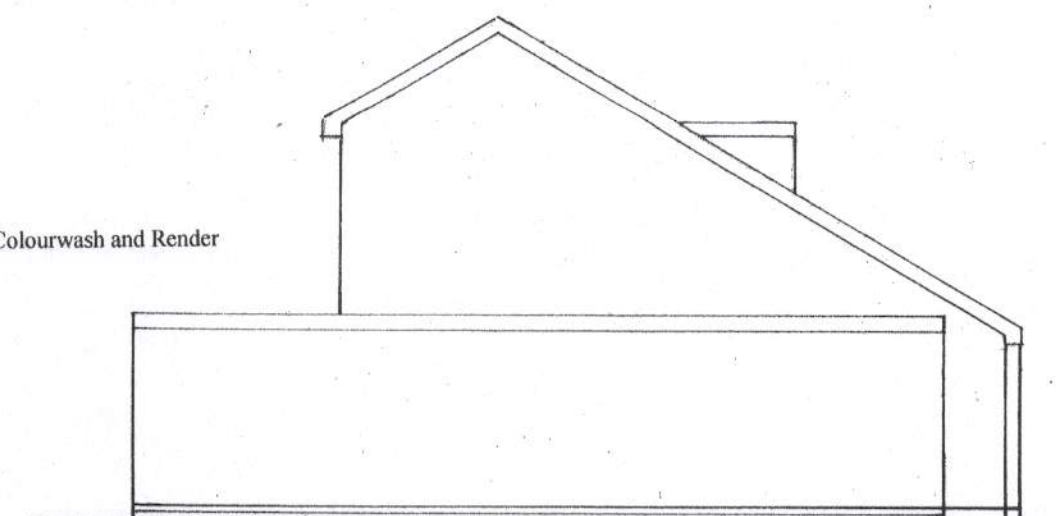

west

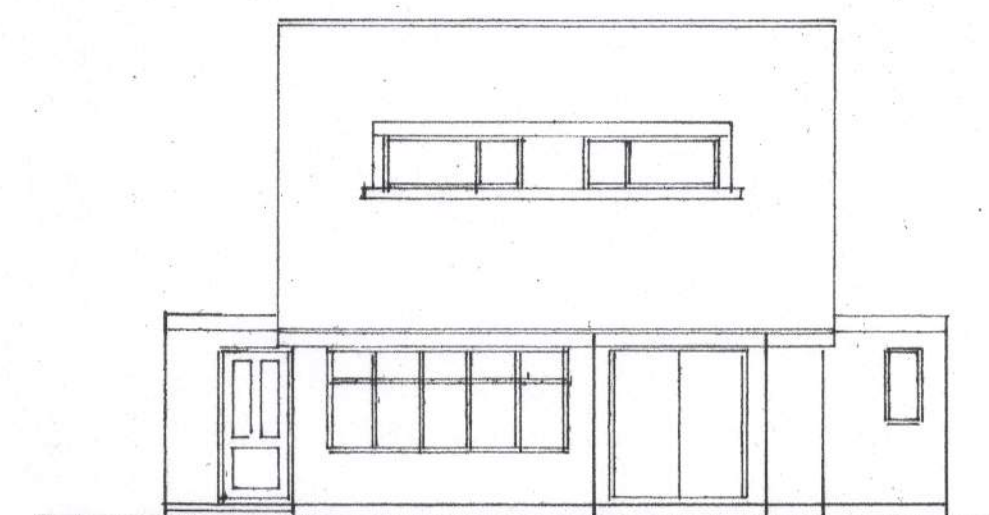

north

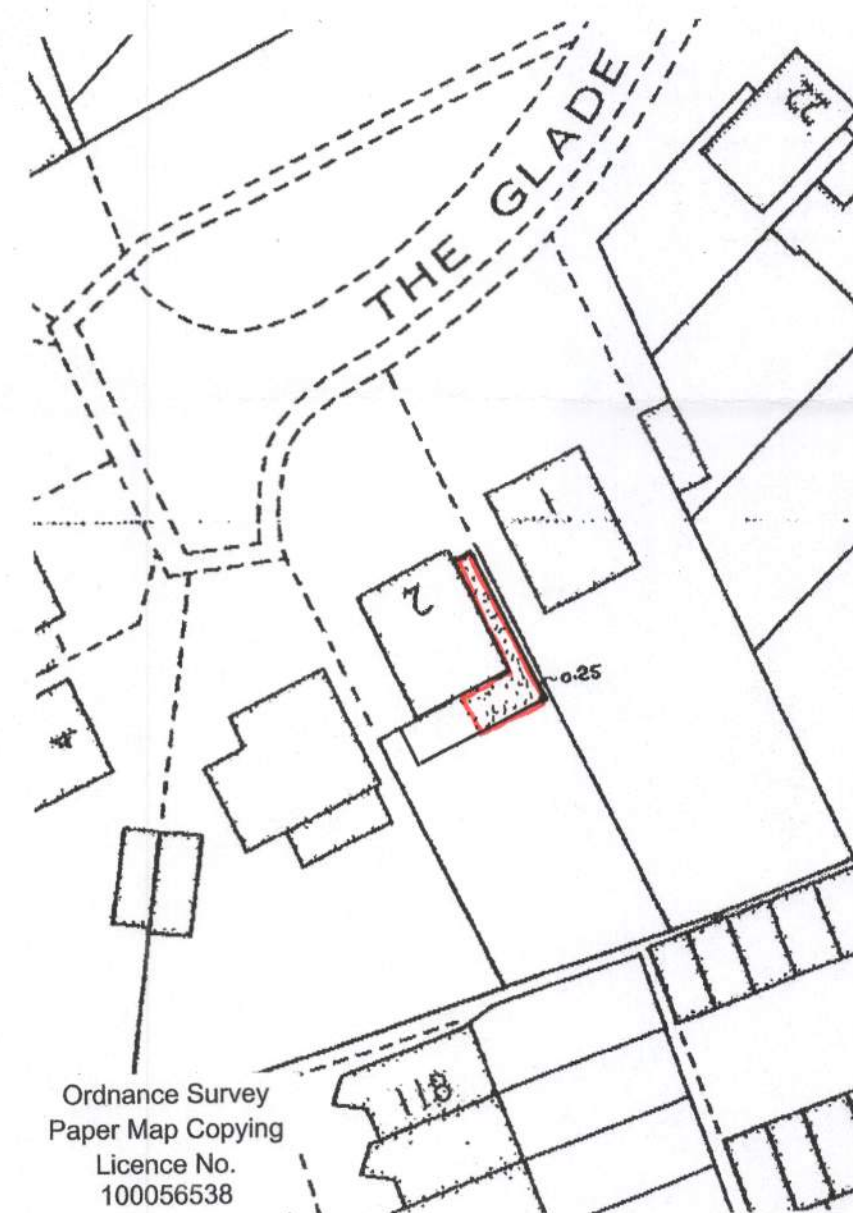

block plan
1 : 500



location plan
1 : 1250

sheet 1 of 2

Proposed

PROPOSED SINGLE STOREY EXTENSION AT 2, THE GLADE, PAGHAM FOR MRS. D. COPPARD

Bryan Butcher
Rainbow Cottage
Nyetimber Lane
Bognor Regis PO21 3JX
01243 266871
07973 233442
bryan.butcher@btinternet.com
www.bryanbutcher.com