


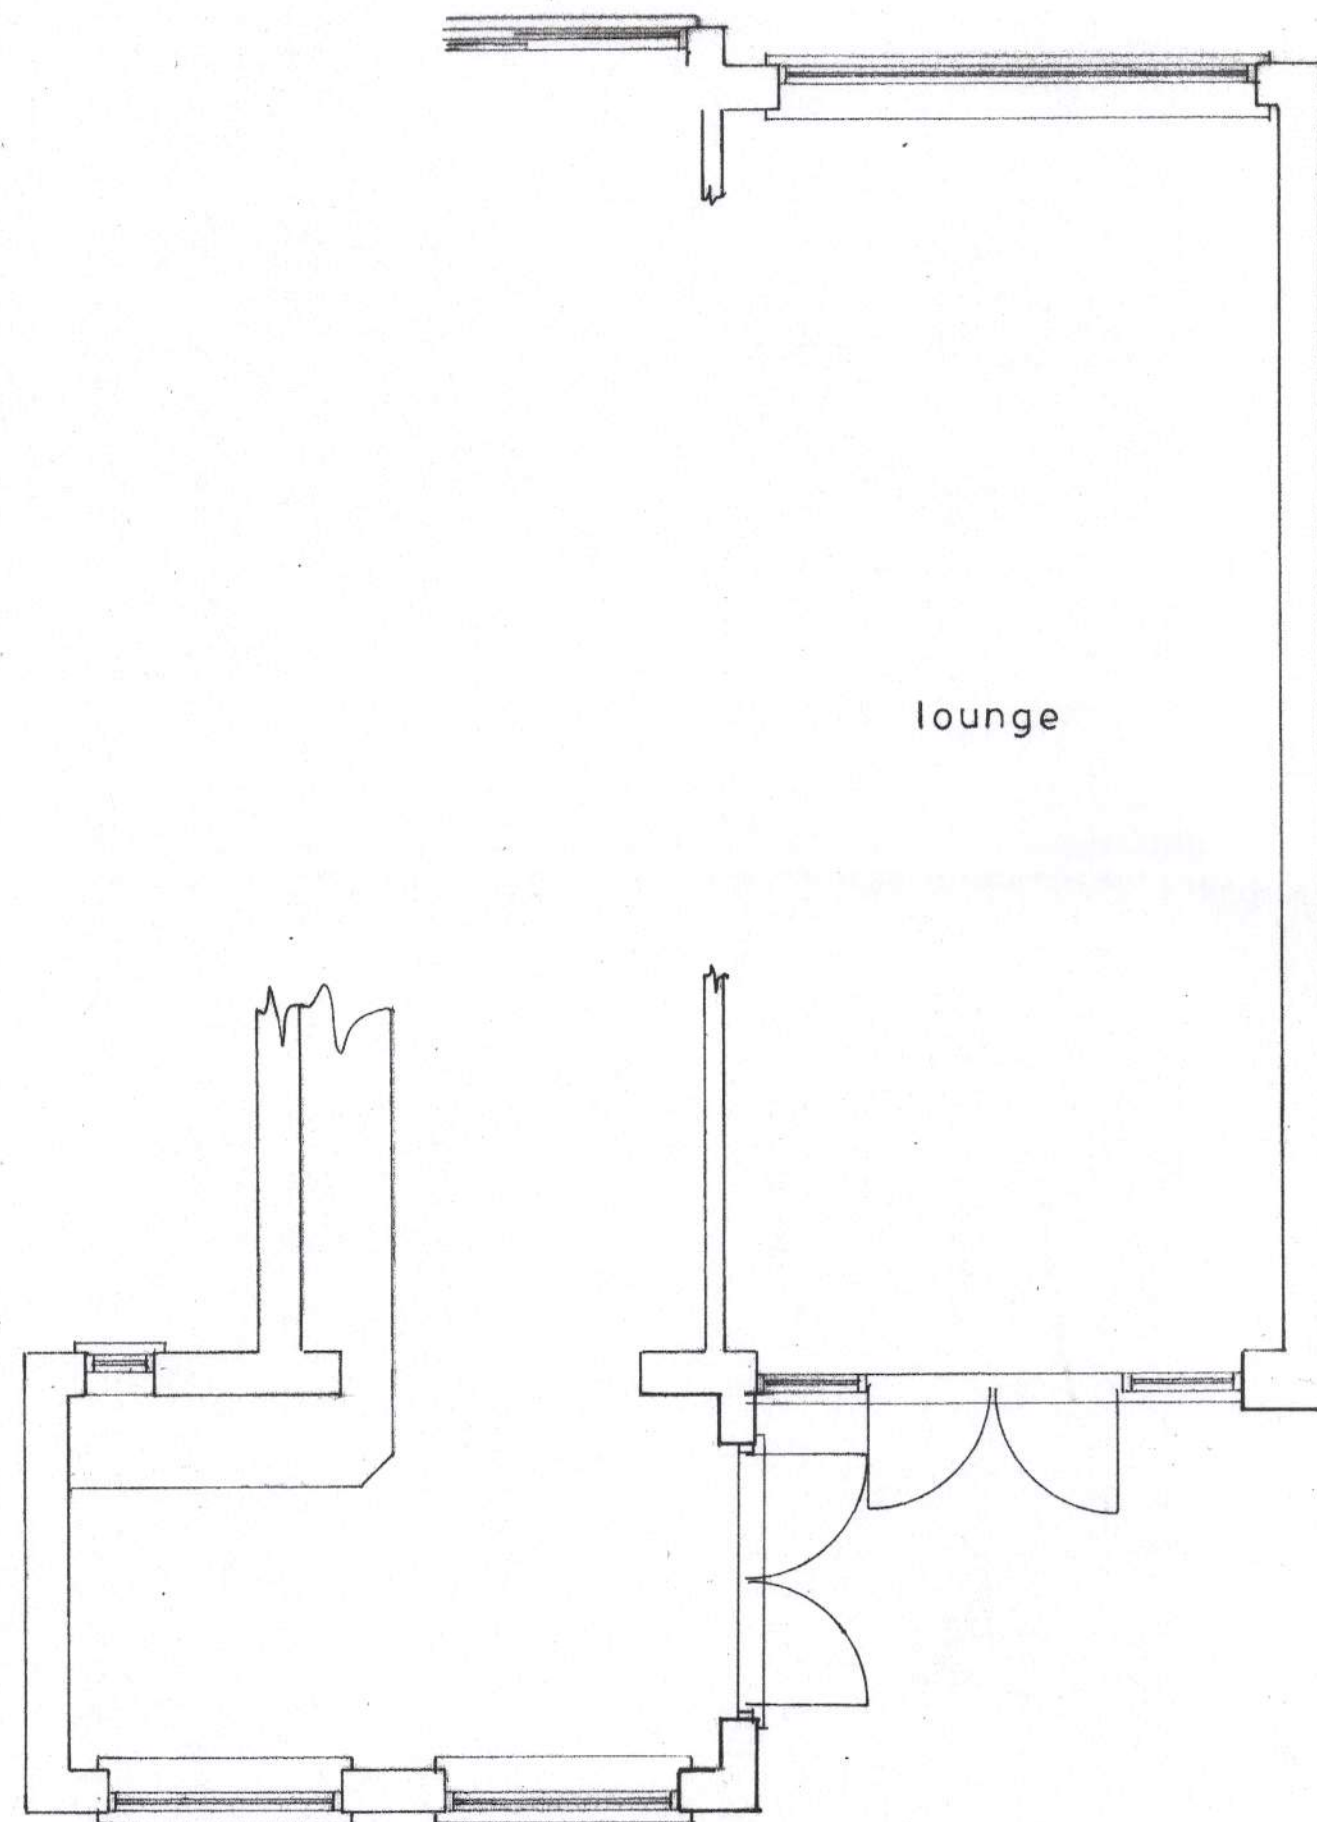


Plan
1 : 50


Existing

lounge


BOUNDARY

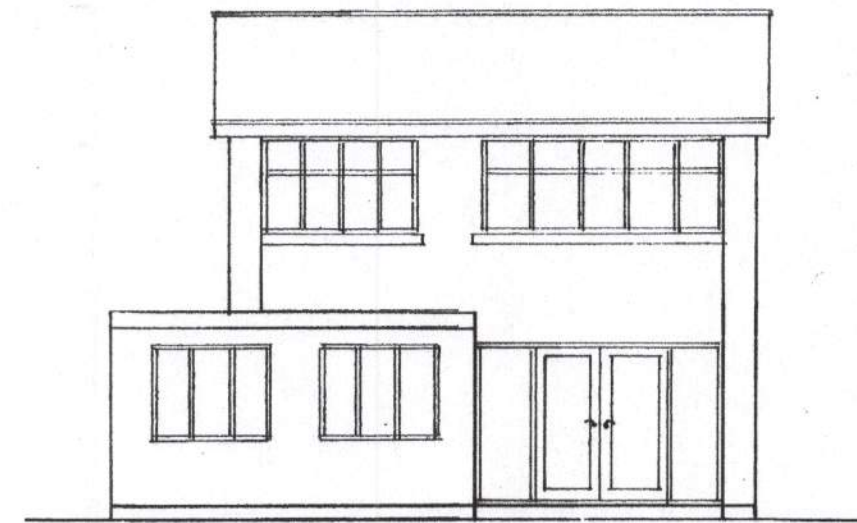


south
1 : 100

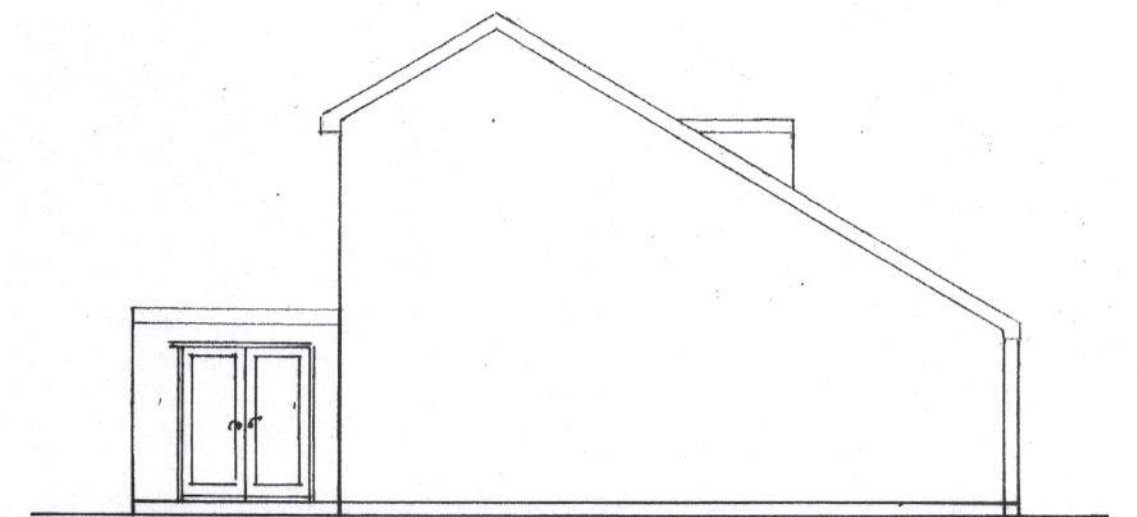


west

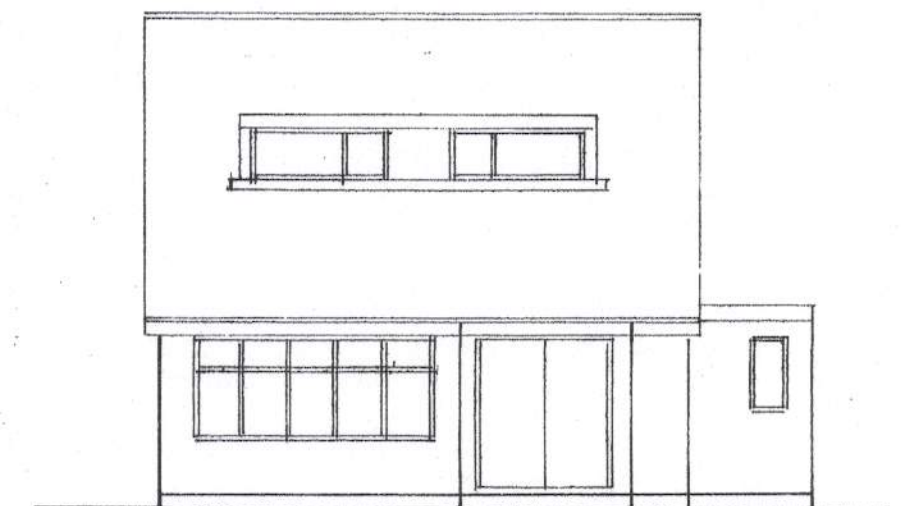

north

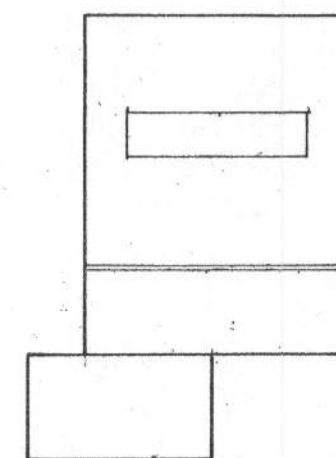

roof plan
1 : 200

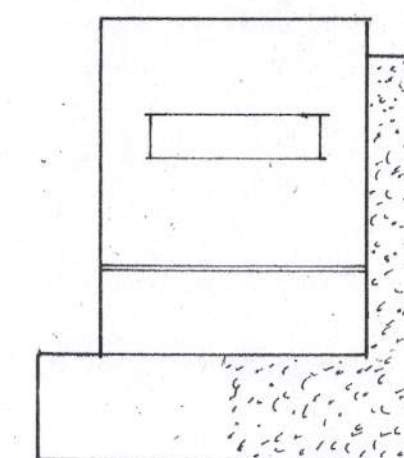

proposed roof plan

sheet 2 of 2

PROPOSED SINGLE STOREY EXTENSION AT 2, THE GLADE, PAGHAM FOR MRS.D. COPPARD

Bryan Butcher
Rainbow Cottage
Nyetimber Lane PO21 3JX
Bognor Regis
01243 266871
07973 233442
bryan.butcher@btinternet.com
www.bryanbutcher.com