




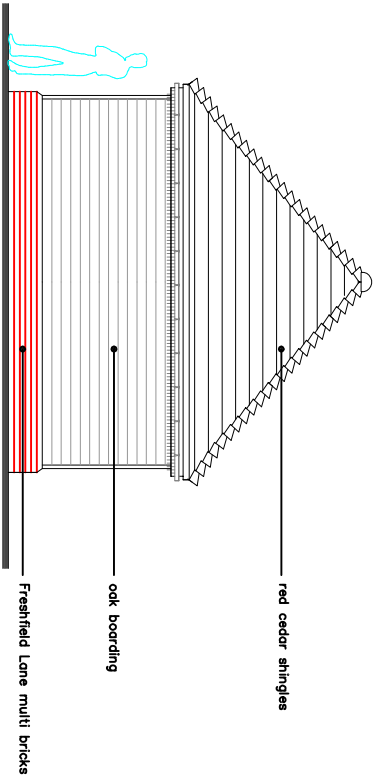


WEST ELEVATION

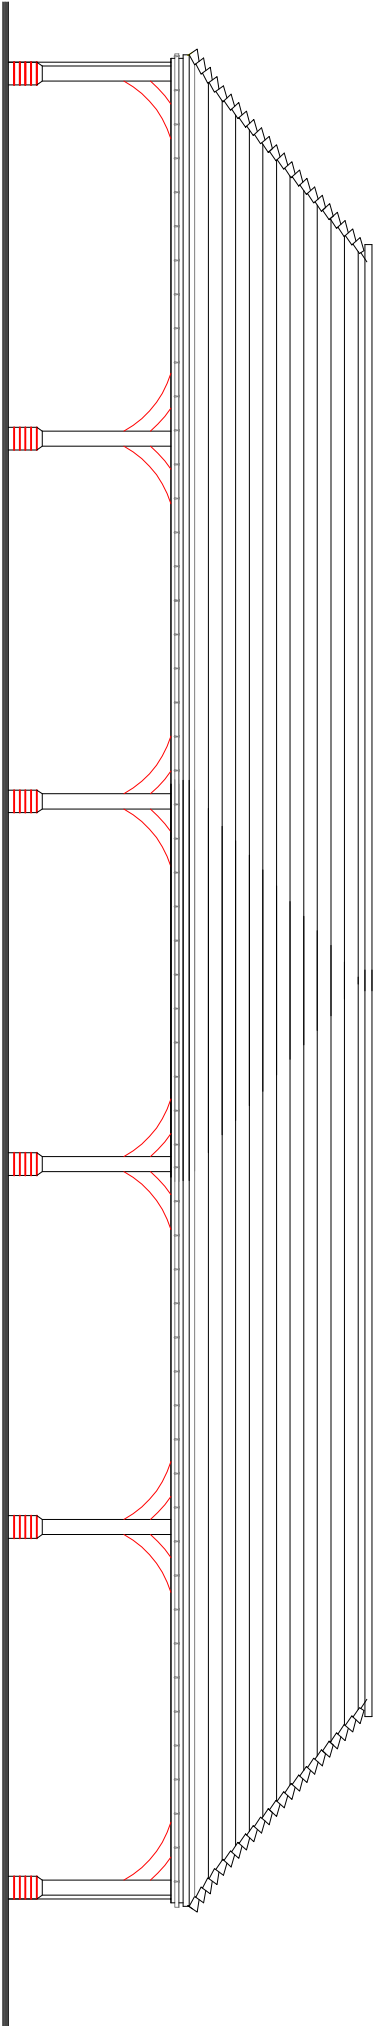


SOUTH ELEVATION

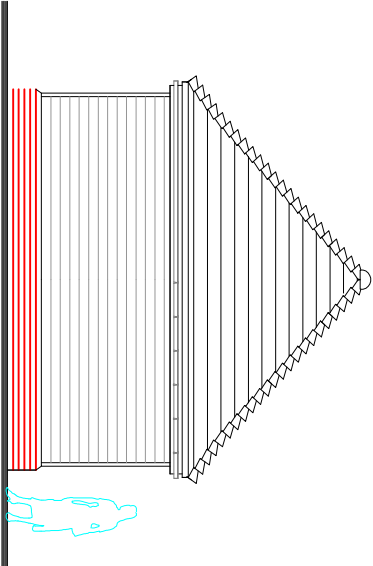

EAST ELEVATION

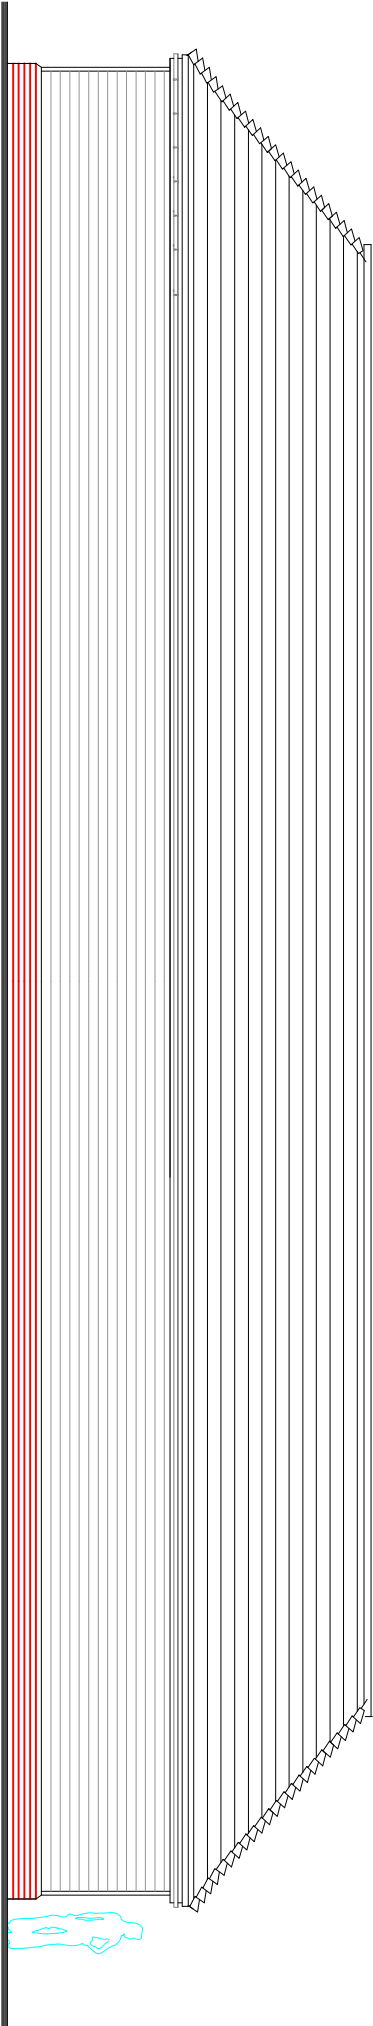

NORTH ELEVATION

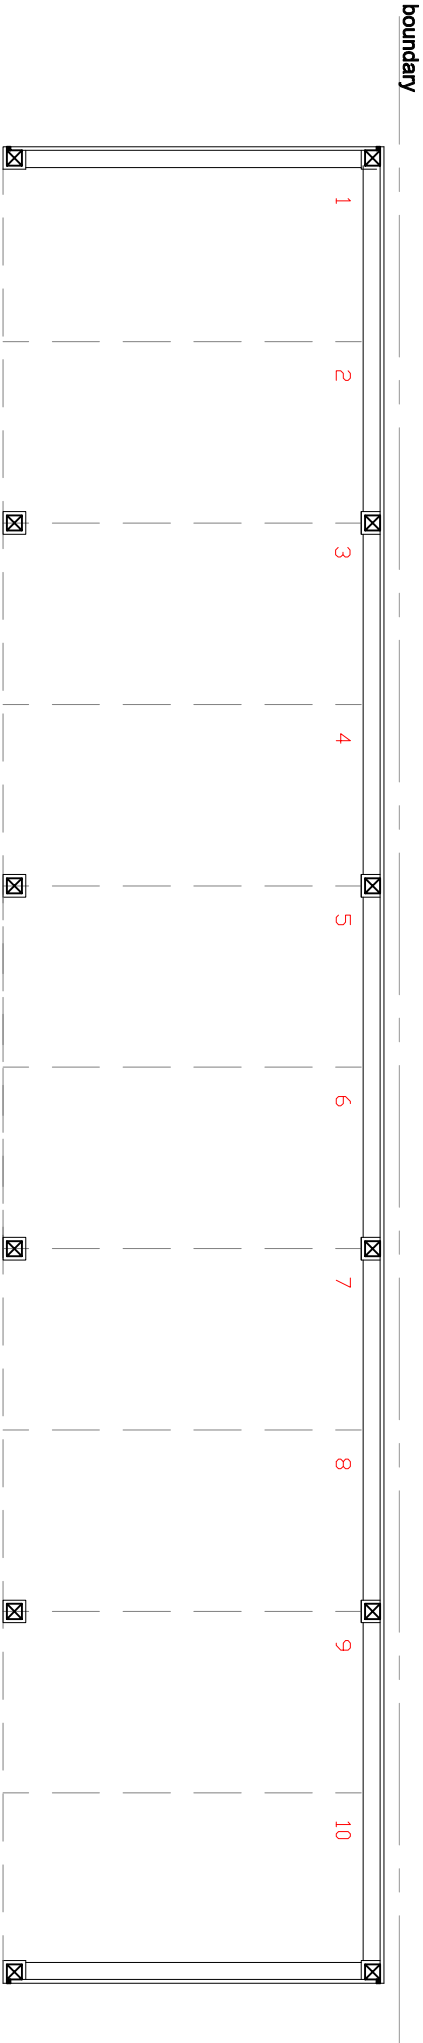

| DATE       | PROJECT  | TITLE    | STATUS          | DESIGNER                | REVISION |
|------------|----------|----------|-----------------|-------------------------|----------|
| 27.02.2020 | 1:1000A3 | PLANNING | PROPOSED GARAGE | BARTON MANOR<br>ALDWICK | SJ       |
| 27.02.2020 | 1:1000A3 | PLANNING | PROPOSED GARAGE | BARTON MANOR<br>ALDWICK | SJ       |