
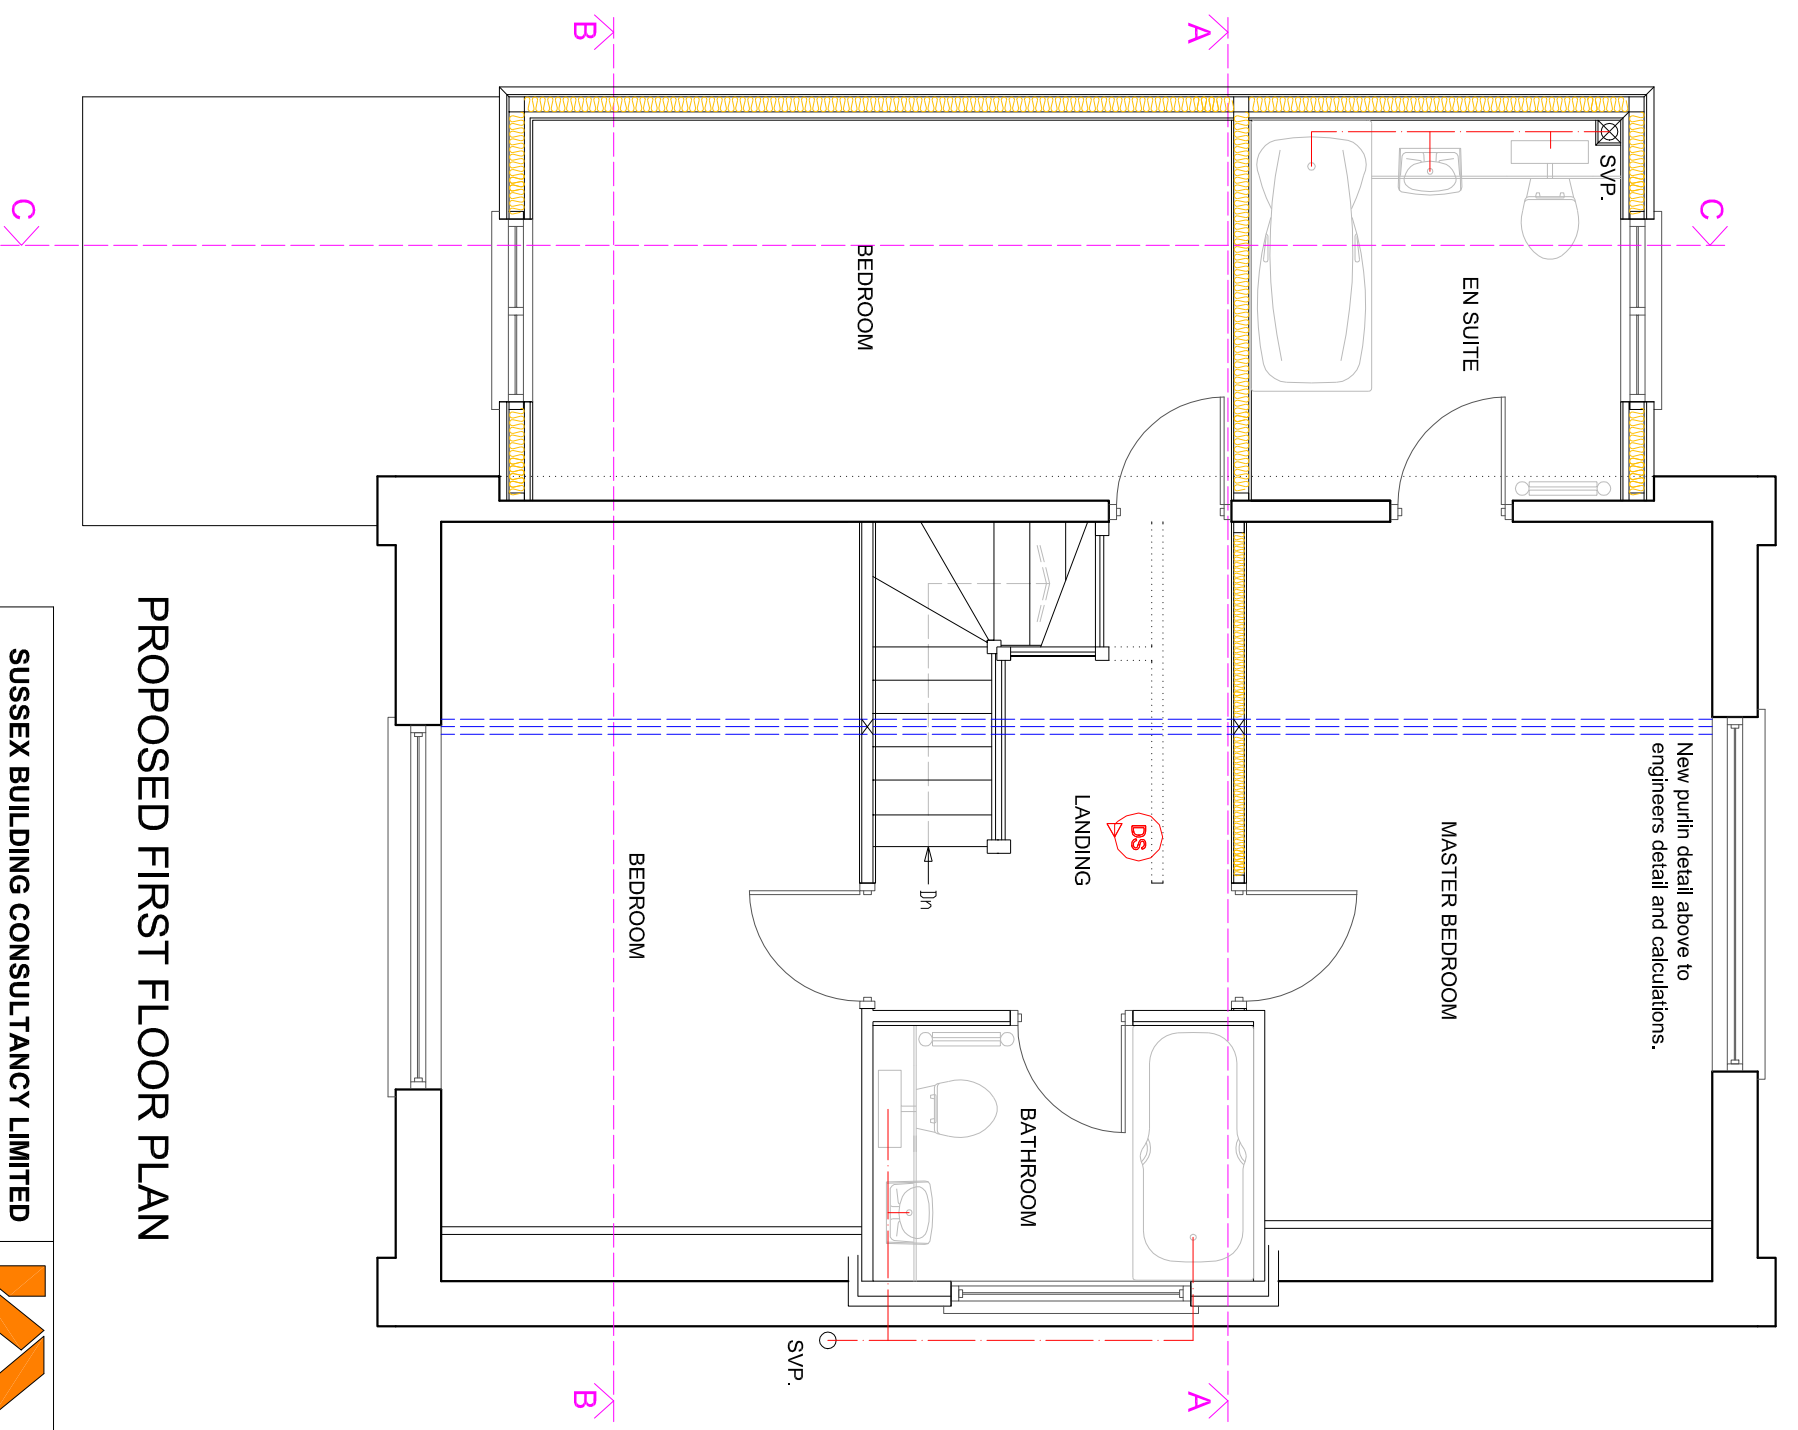


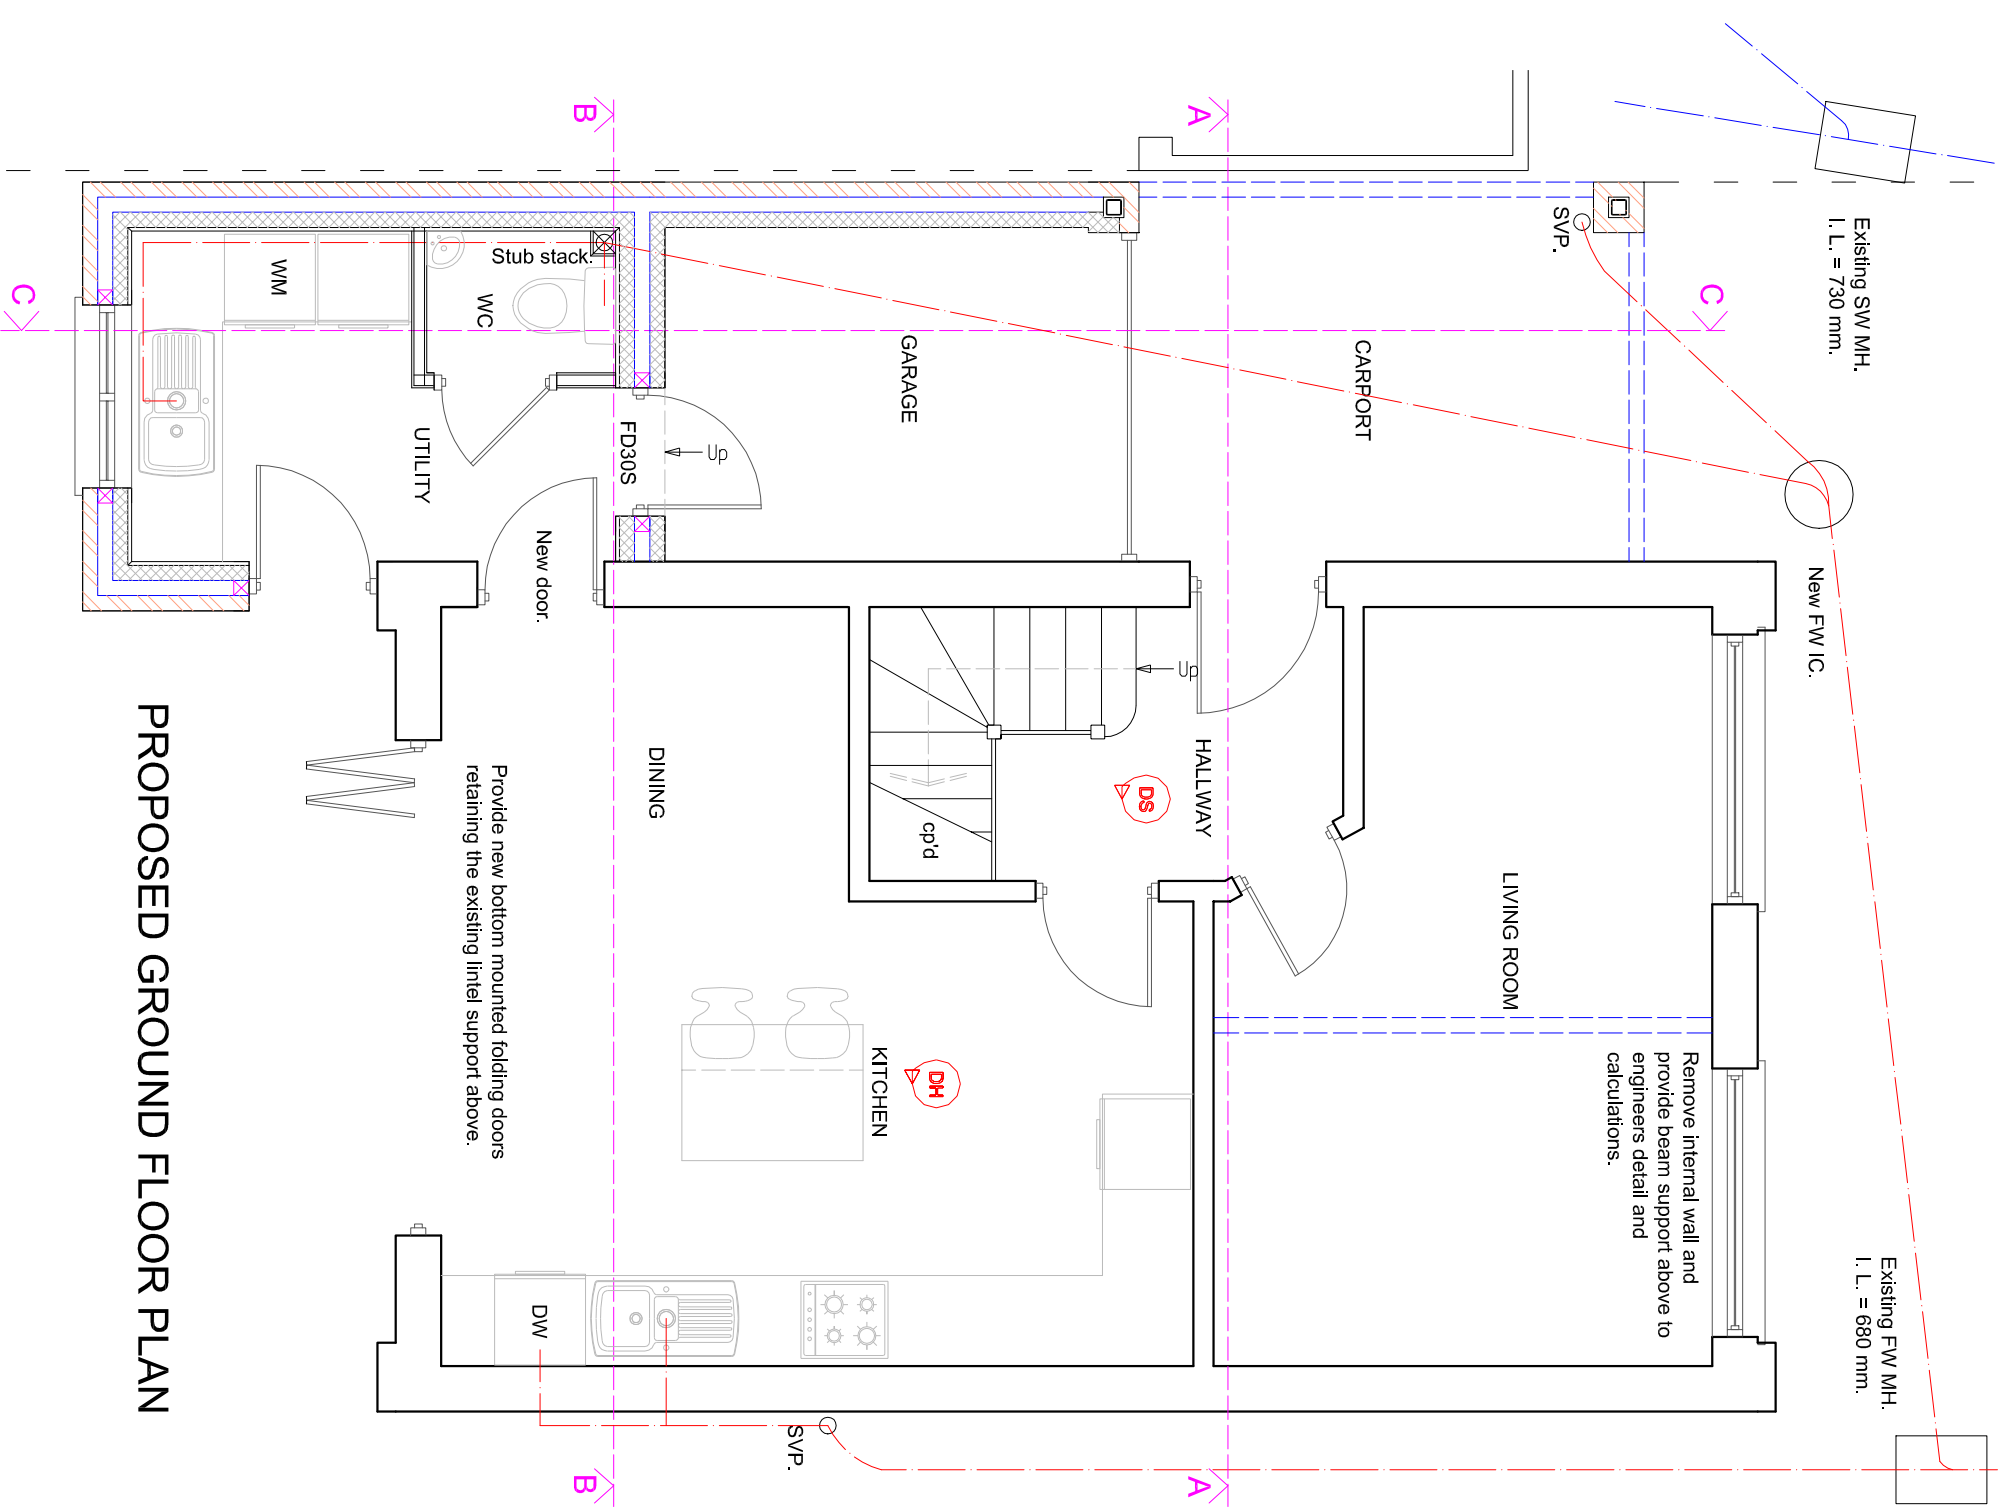

SUSSEX BUILDING CONSULTANCY LIMITED

46 THE GREEN, PAGHAM,
BOGNOR REGIS, WEST SUSSEX.

SCALE - 1/50 REV - A DATE - 21/02/2018

partner
LABC

3 NORTHGATE ROAD
BOGNOR REGIS
PO21 5LZ

TEL/FAX - (01243) 861379