



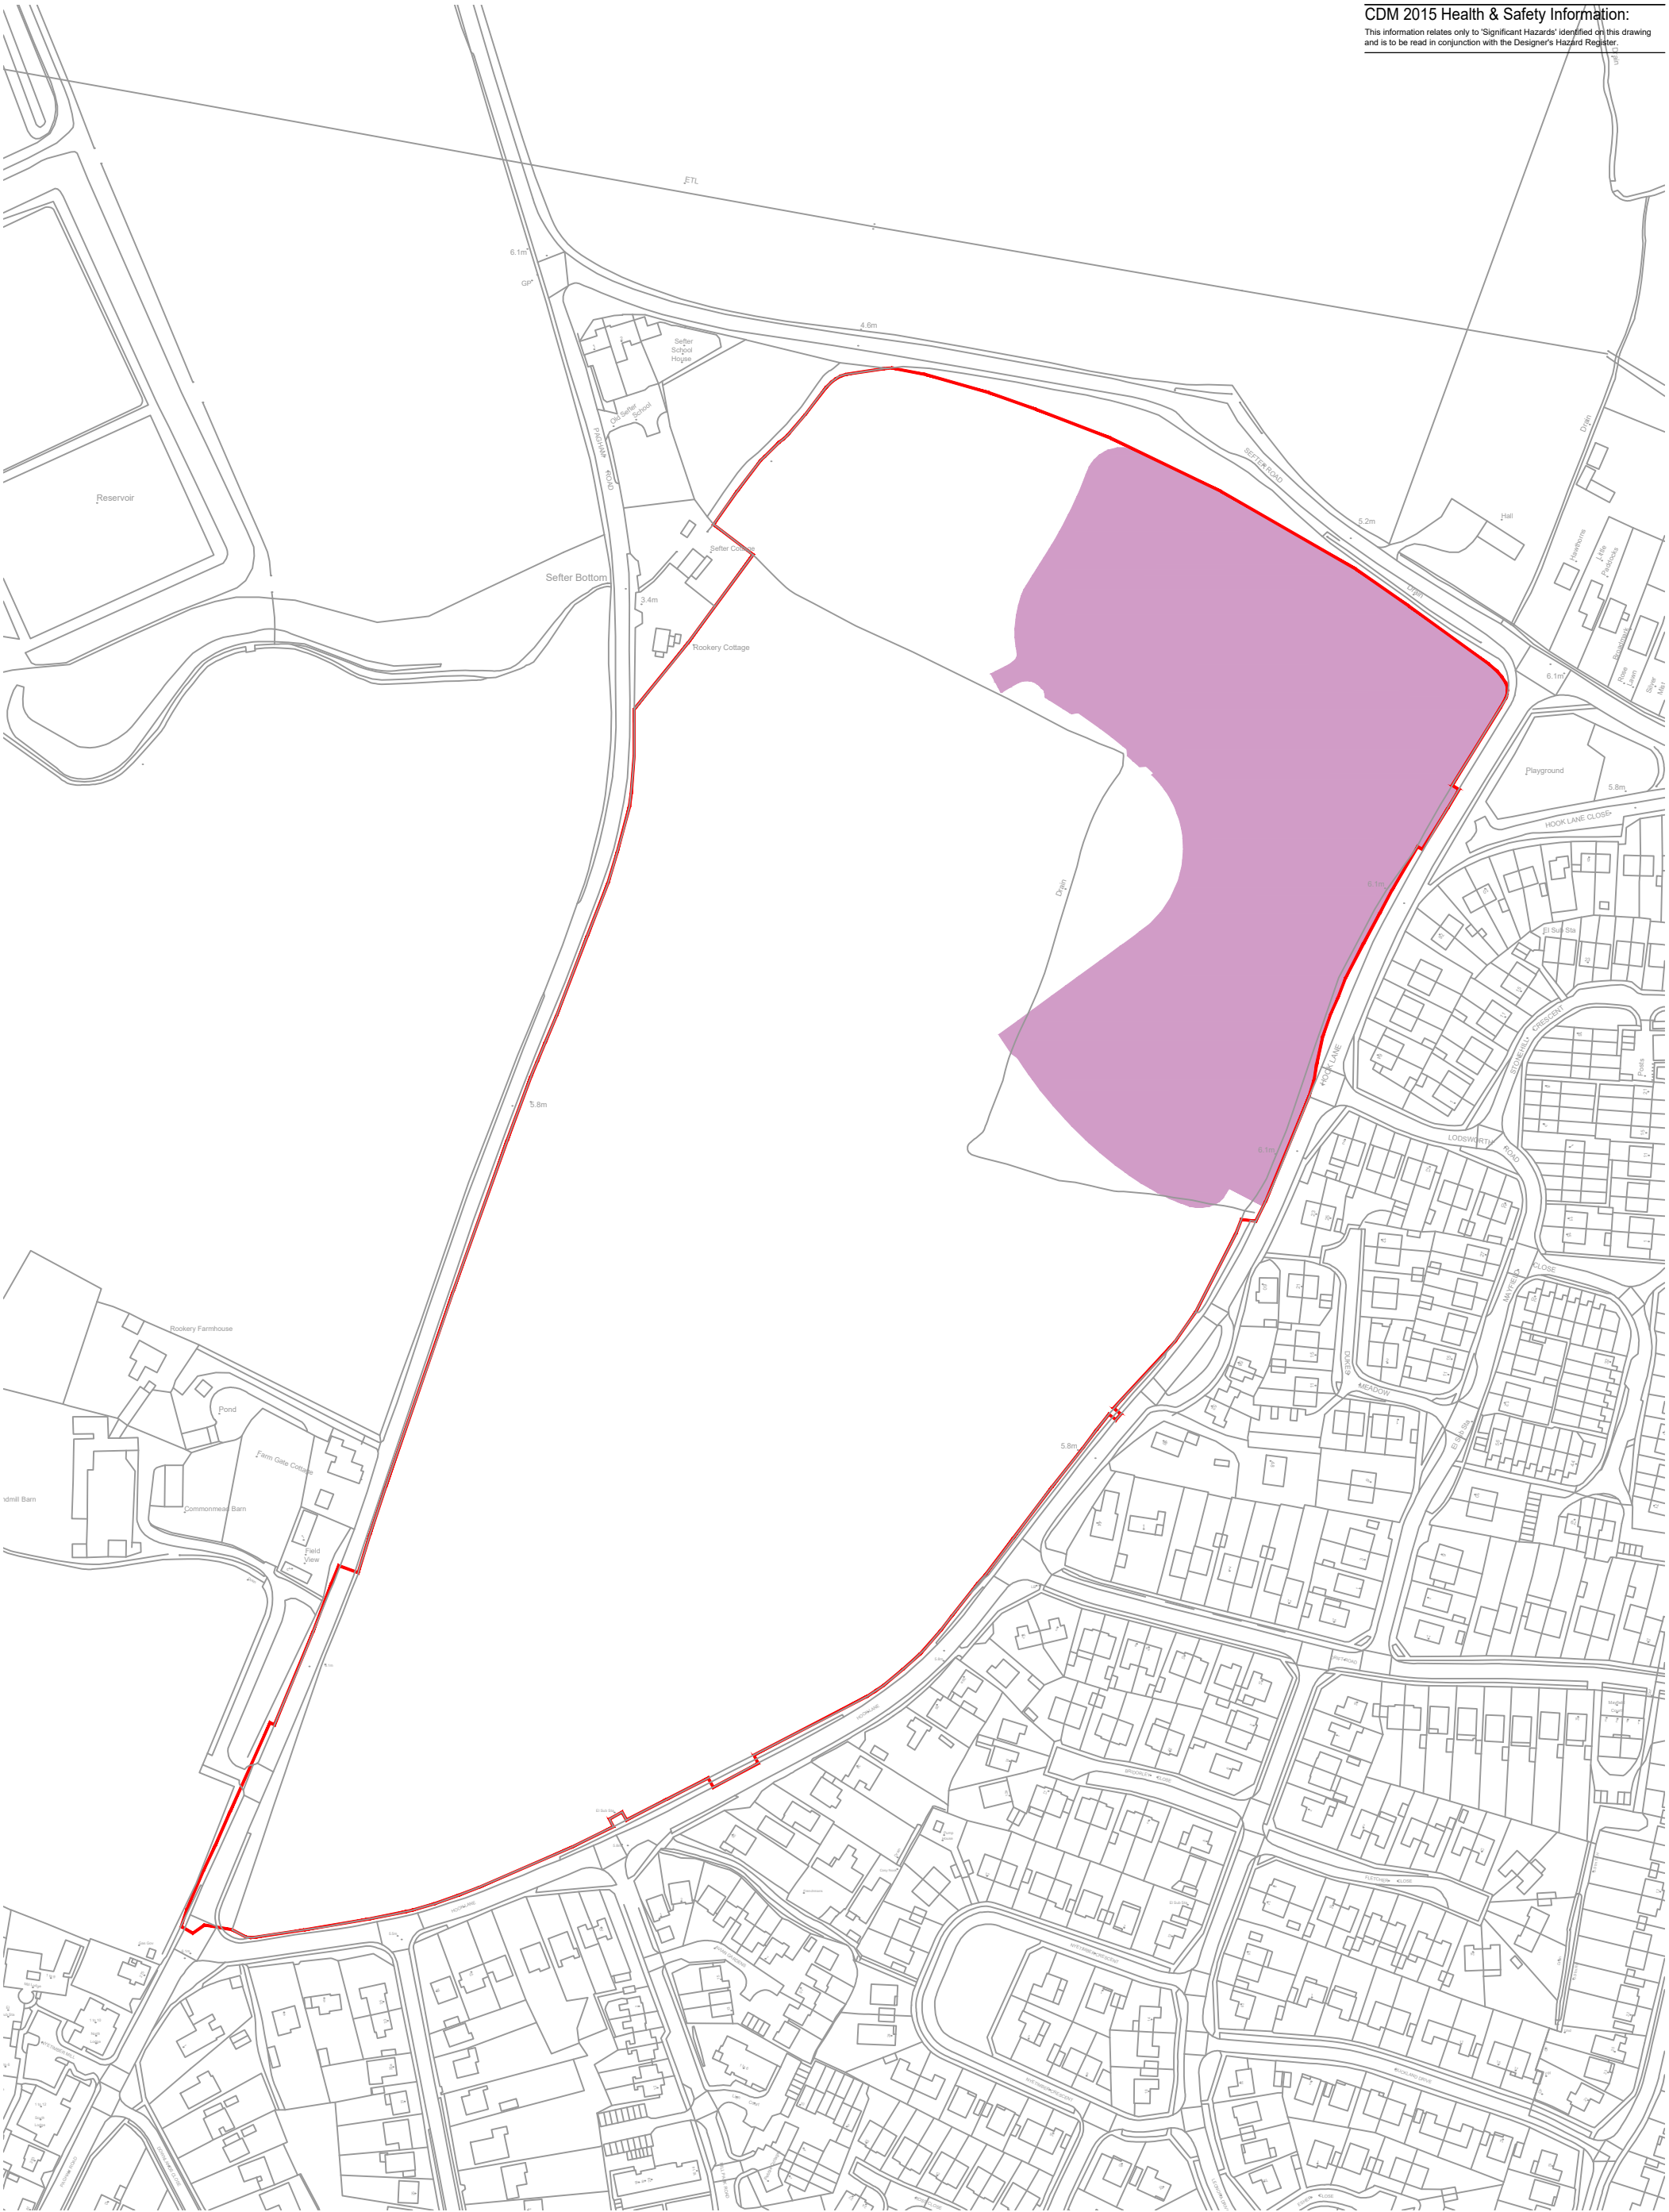

©Crown Copyright. All rights reserved. Licence no. 100019980

Proposed Application Site

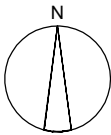

Client's Name
Vistry Group

Job Title
Land off Hook Lane, Pagham

Drawing Title
Location Plan

Scale
1:2500 @ A3
metres 25 50 75 100

Drawn	Checked	Date
NK	NF	03.02.2022
Job No	Drawing No	Rev
7134	LOC-01	P1
Status		

APPROVAL

P1	11.02.2022 Planning Submission	NK	NF
Rev	Date	Revision Details	Dr Ch



London: 76 Great Suffolk Street
London, SE1 0BL
T 0207 928 2773 E london@ecearchitecture.com
Sussex: Brooklyn Chambers, 11 Goring Road
Worthing, West Sussex, BN12 4AP
T 01903 248777 E sussex@ecearchitecture.com
Bristol: Westworks, Colston Tower
Colston Street, Bristol, BS1 4XE
T 0117 214 1101 E bristol@ecwestworks.com
ECE Architecture
www.ecearchitecture.com

CAD Plot date: 10/02/2022 - 18:14:17

7134 - site layout.dwg