




Street Scene C



Street Scene D



Street Scene E

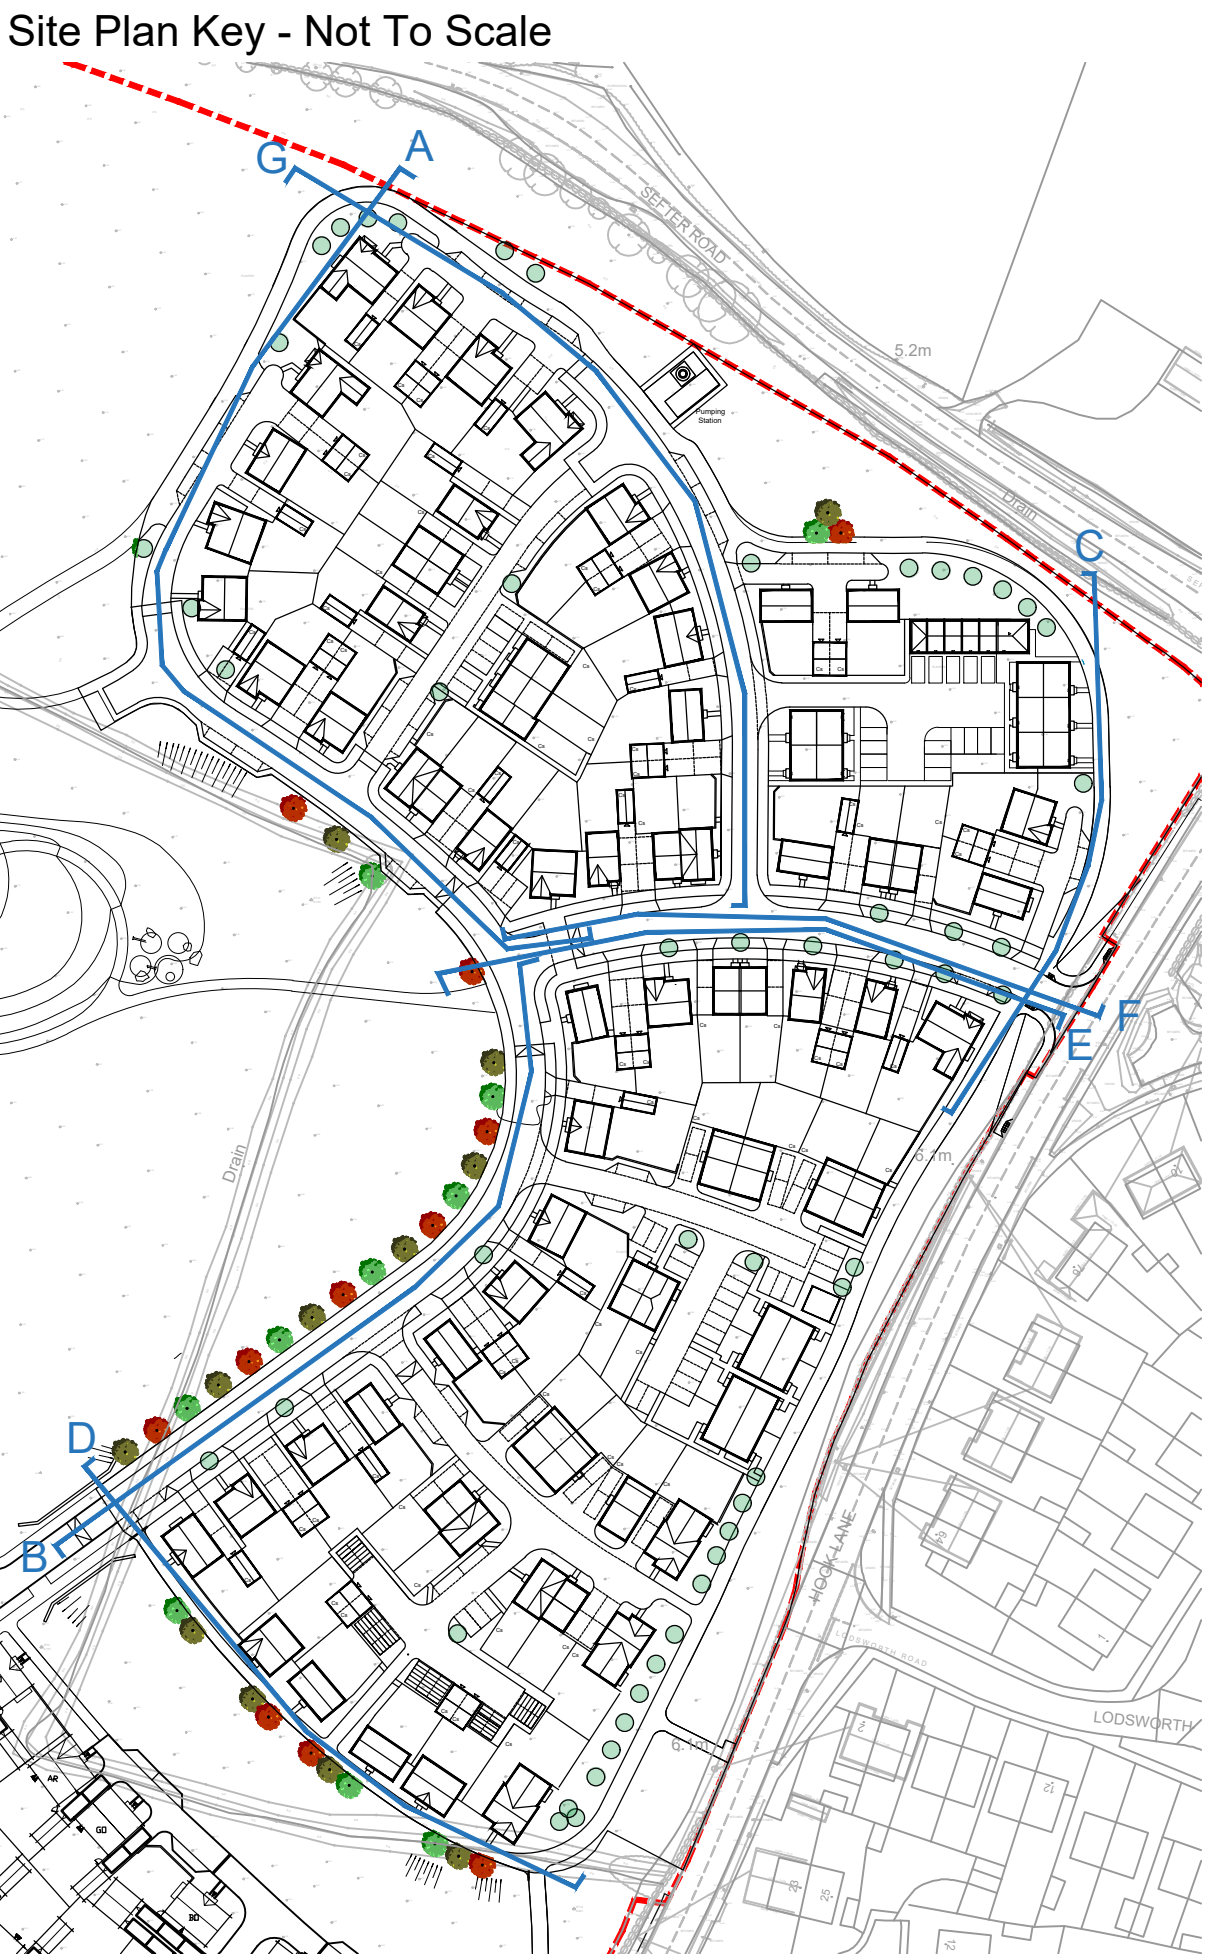

Client's Name
Vistry Group

Job Title
Land Off Hook Lane,
Pagham

Drawing Title
Street Elevations - Sheet 2

Scale
1:200 @ A1 / 1:400 @ A3
metres 4 8 12 16

Drawn LP
Checked NF
Date 02.02.22
Job No 7134
Drawing No PL-51
Rev P2
Status
APPROVAL

P2 15.02.22 Change to bay location LP NF
P1 11.02.22 Planning Submission LP NF
Rev Date Revision Details Dr Ch
London: 76 Great Suffolk Street
London, SE1 0BL
T 0207 928 2773 E london@ecearchitecture.com
Sussex: Brooklyn Chambers, 11 Going Road
Worthing, West Sussex, BN12 4AP
T 01903 248777 E sussex@ecearchitecture.com
Bristol: Westworks, Colston Tower
Colston Street, Bristol, BS1 4XE
T 0117 214 1101 E bristol@ecwestworks.com
ECE Architecture
www.ecearchitecture.com