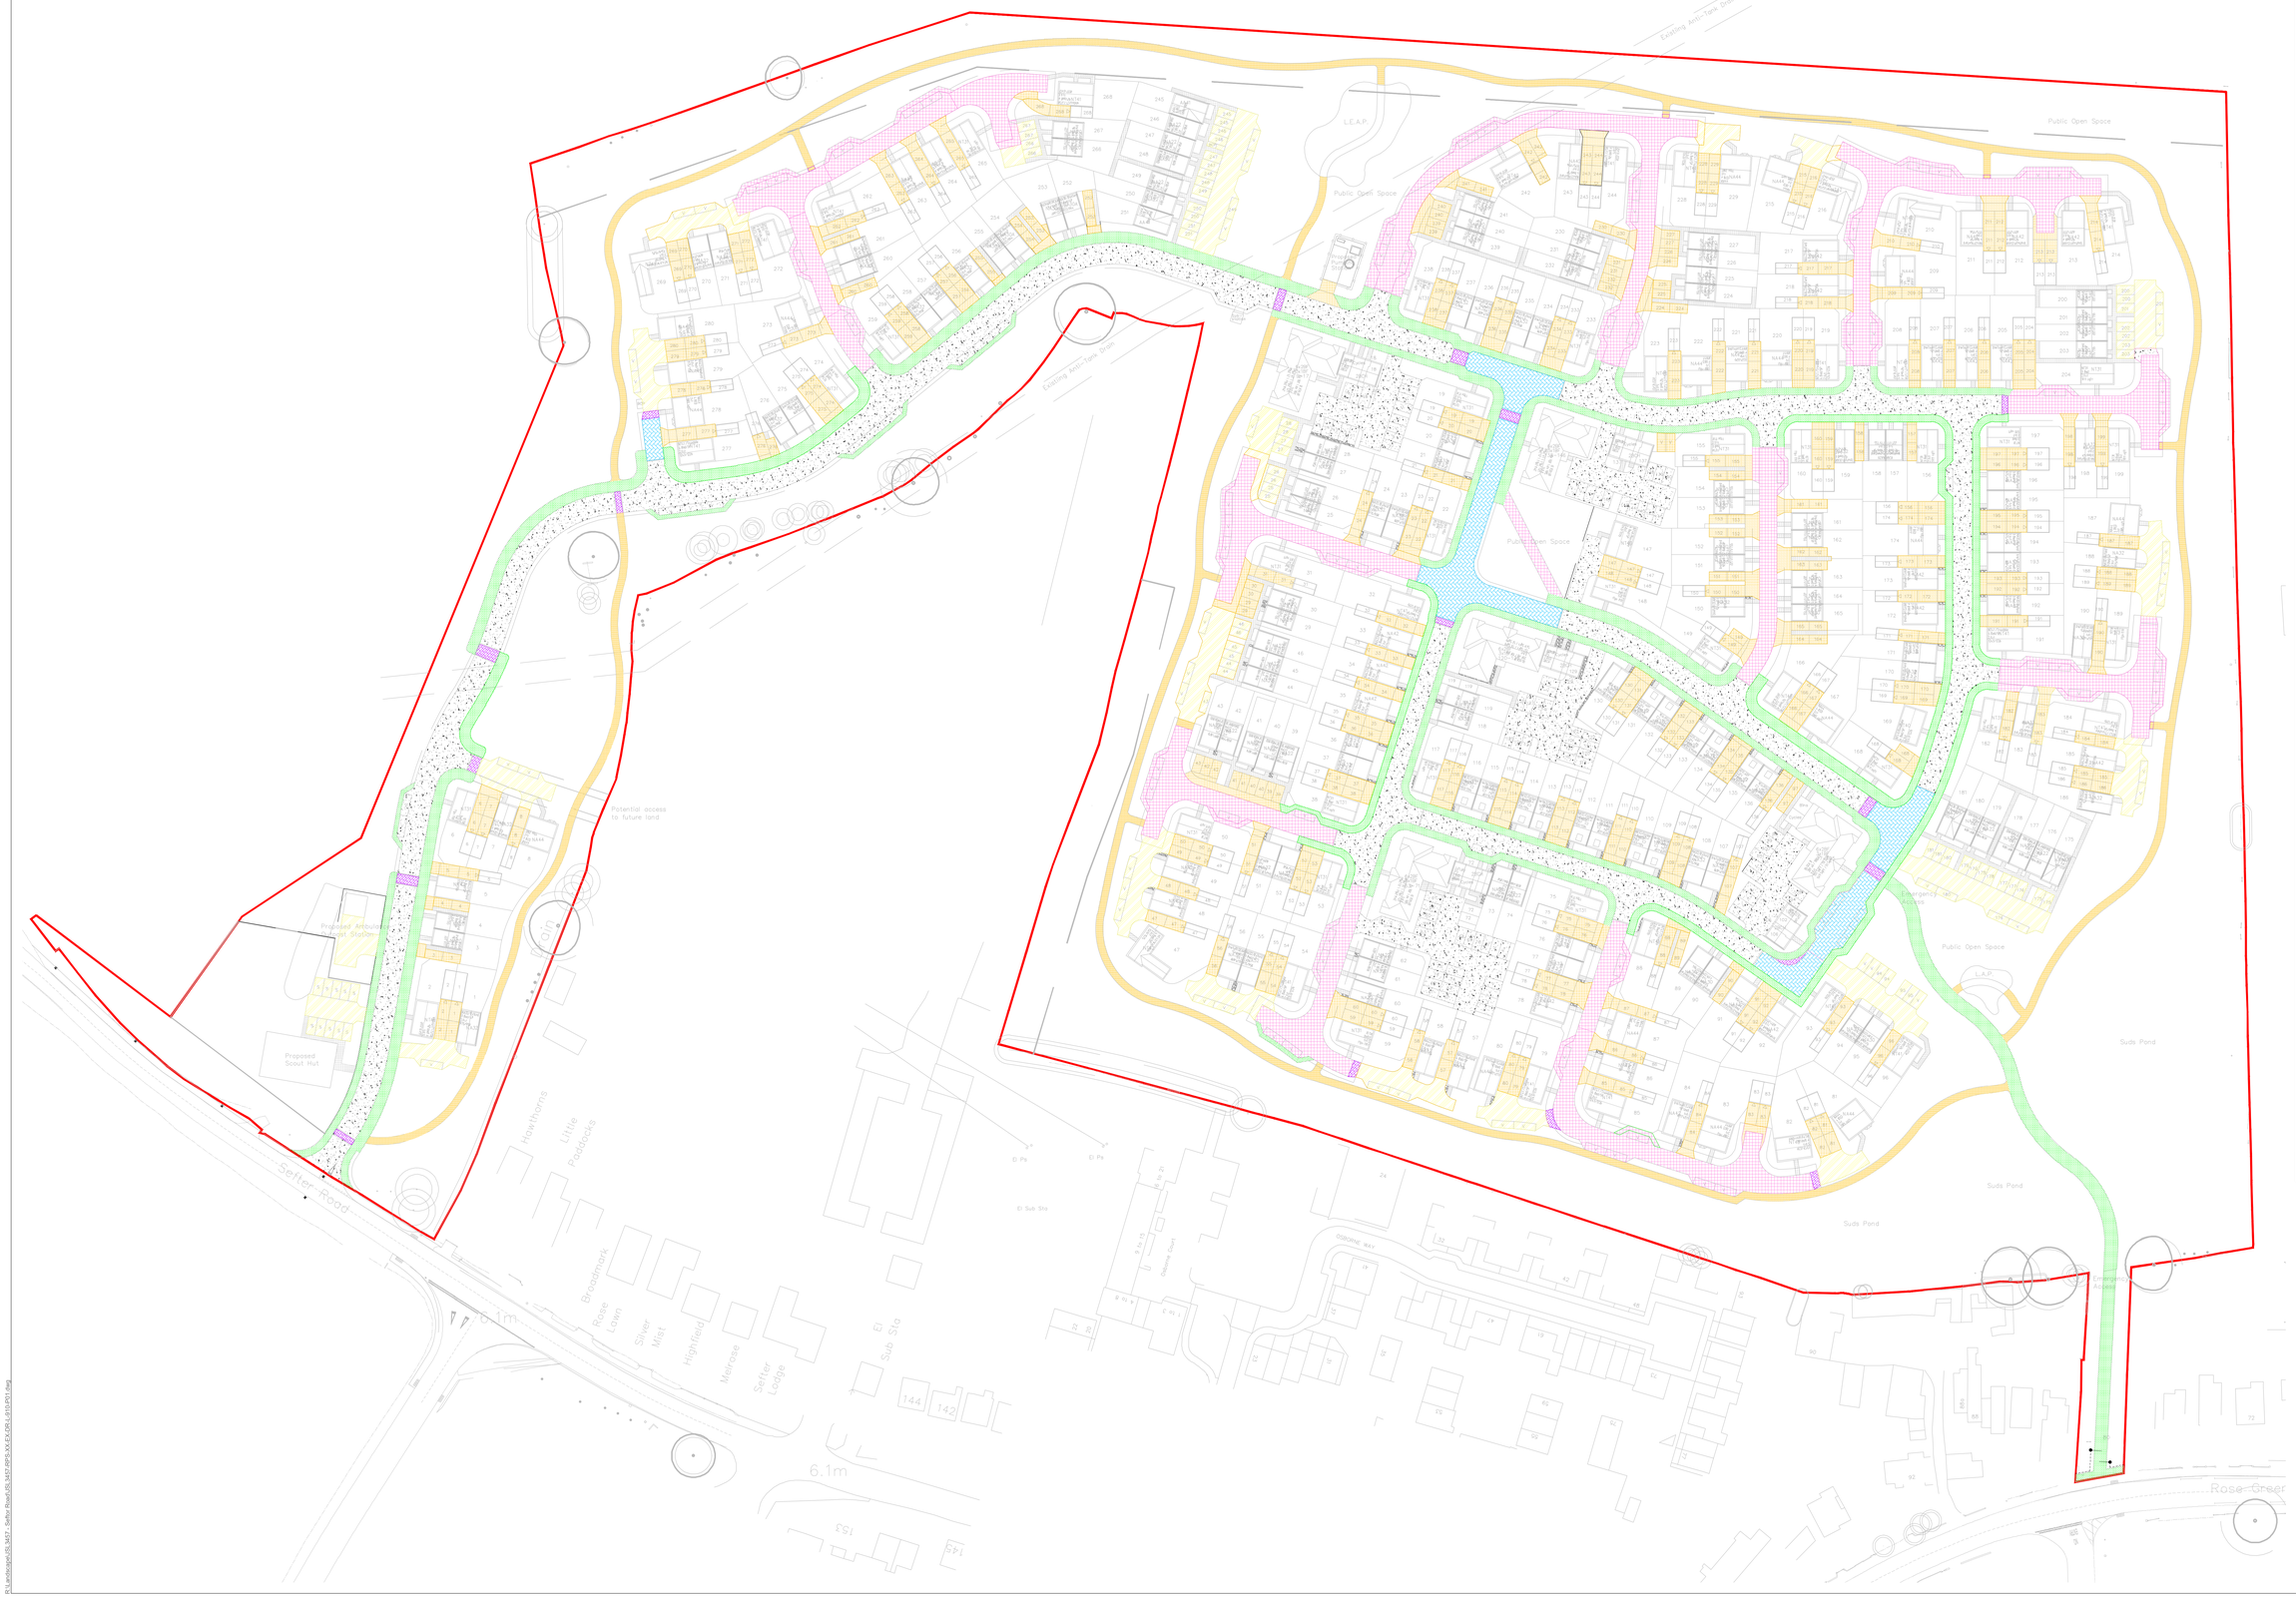

© 2019 RPS Group

Notes

1. This drawing has been prepared in accordance with the scope of RPS's appointment with its client and is subject to the terms and conditions of that appointment. RPS accepts no liability for any use of this document other than by its client and only for the purposes for which it was prepared and provided.
2. If received electronically it is the recipients responsibility to print to correct scale. Only written dimensions should be used.
3. This drawing should be read in conjunction with all other relevant drawings and specifications.

For guidance only. Do not scale off this drawing

1:20	0	200mm	400mm	600mm	800mm	1000	1200	1400	1600	1800	2000
1:100	0	1m	2m	3m	4m	5m	6m	7m	8m	9m	10m
1:50	0	1m	2m	3m	4m	5m
1:5	0	100mm	200mm	300mm	400mm	500mm

Safety, Health & Environment Information

In addition to the hazards / risks normally associated with the types of work detailed on this drawing take note below. It is assumed that all works on this drawing will be carried out by a competent contractor, working, where appropriate, to an appropriate method statement.

Construction risks	Maintenance/Cleaning risks	Demolition/Adaption risks

KEY

SITE BOUNDARY

HARD LANDSCAPE

- ROAD SURFACING
  Tarmac
- SHARED SURFACING
  Concrete block surfacing, 'Brindle'
- SHARED DRIVEWAYS
  Concrete block paving, 'Burnt Ochre'
- RAISED TABLE
  Tegula block surfacing, 'Pennent Grey'
- CROSSOVER SURFACING
  Sett paving, 'Silver/grey'
- DRIVEWAYS
  Tarmac
- FOOTPATH SURFACING
  Tarmac, as road surface above
- GARDEN FOOTPATHS AND PATIOS
  PCC slab paving, Buff with river finish
- POS PAVING
  Hoggin type finish with timber edging

Rev	Description	By	Ckd	Date

MAKING COMPLEX EASY

Salisbury House, 2A Tettenhall Road,
Wolverhampton, West Midlands, WV1 4SA
T: 01902 925500 E: rpswlv@rpsgroup.com

Client: Taylor Wimpey

Project: Land North of Sefter Road, Pagham

Title: Hard Landscape Strategy (Sheet 1 of 1)

Status	Scale	Date Created
Approval	1:600 @A0	Feb 2020
Task Team Manager	**Information Author**	**Task Information Manager**
DC	MZ	DC

Document Number
JSL3457-RPS-XX-EX-DR-L-910
Project Code - Originator - Zone - Level - Type - Role - Drawing Number

RPS Project Number	Suitability	Revision
JSL3457	S3	P01

rpsgroup.com

JSL landscape\JSL3457_Sefter Road\JSL3457-RPS-XX-EX-DR-L-910-P01.dwg

Arches Version 5 Drawing Template