




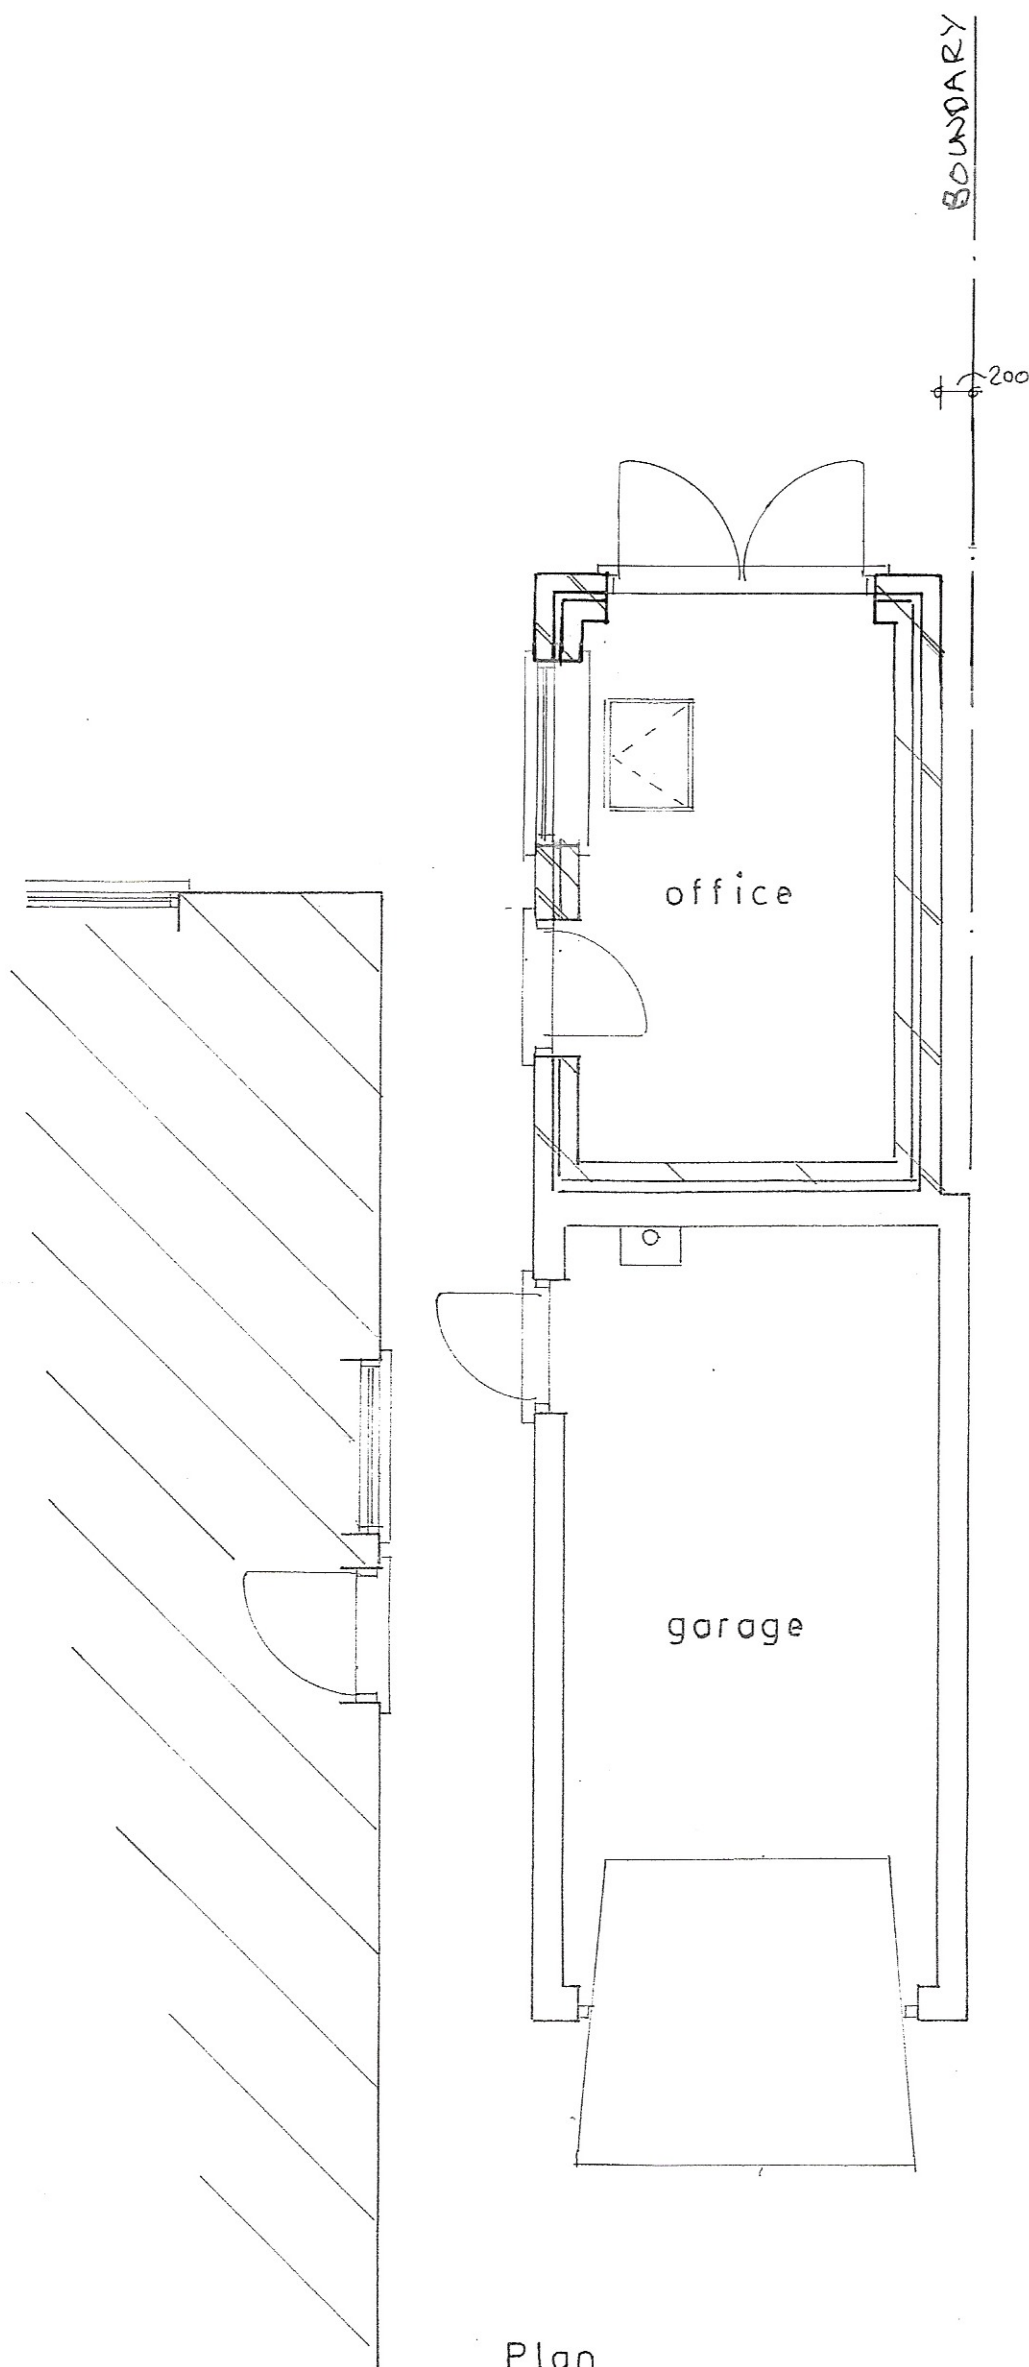

Plan
1 : 50

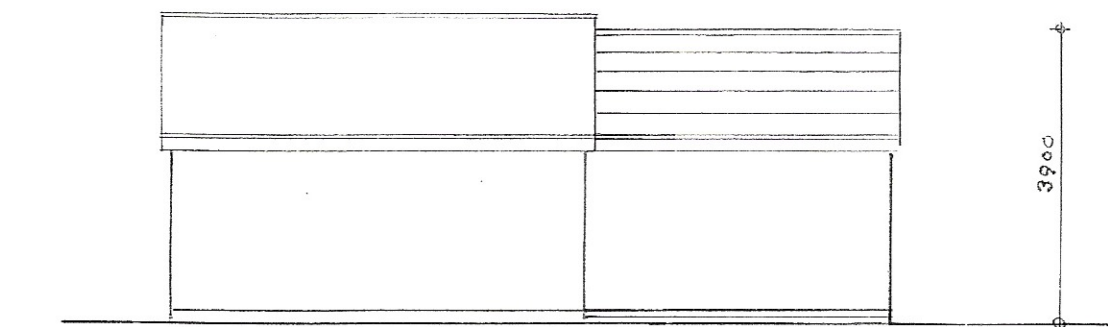

north

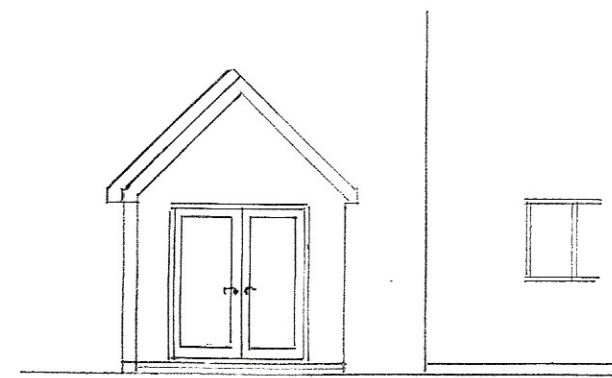

west



south
1 : 100



site plan
1 : 500

Ordnance Survey
Paper Map Copying
Licence No.
100056538



location plan
1 : 1250

Proposed

PROPOSED EXTENSION TO GARAGE AT 6, BOLEYN DRIVE, PAGHAM FOR MR. N. CLIFTON

Bryan Butcher
Rainbow Cottage
Nyetimber Lane
Bognor Regis PO21 3JX
01243 266871
07973 233442
bryan.butcher@btinternet.com
www.bryanbutcher.com